


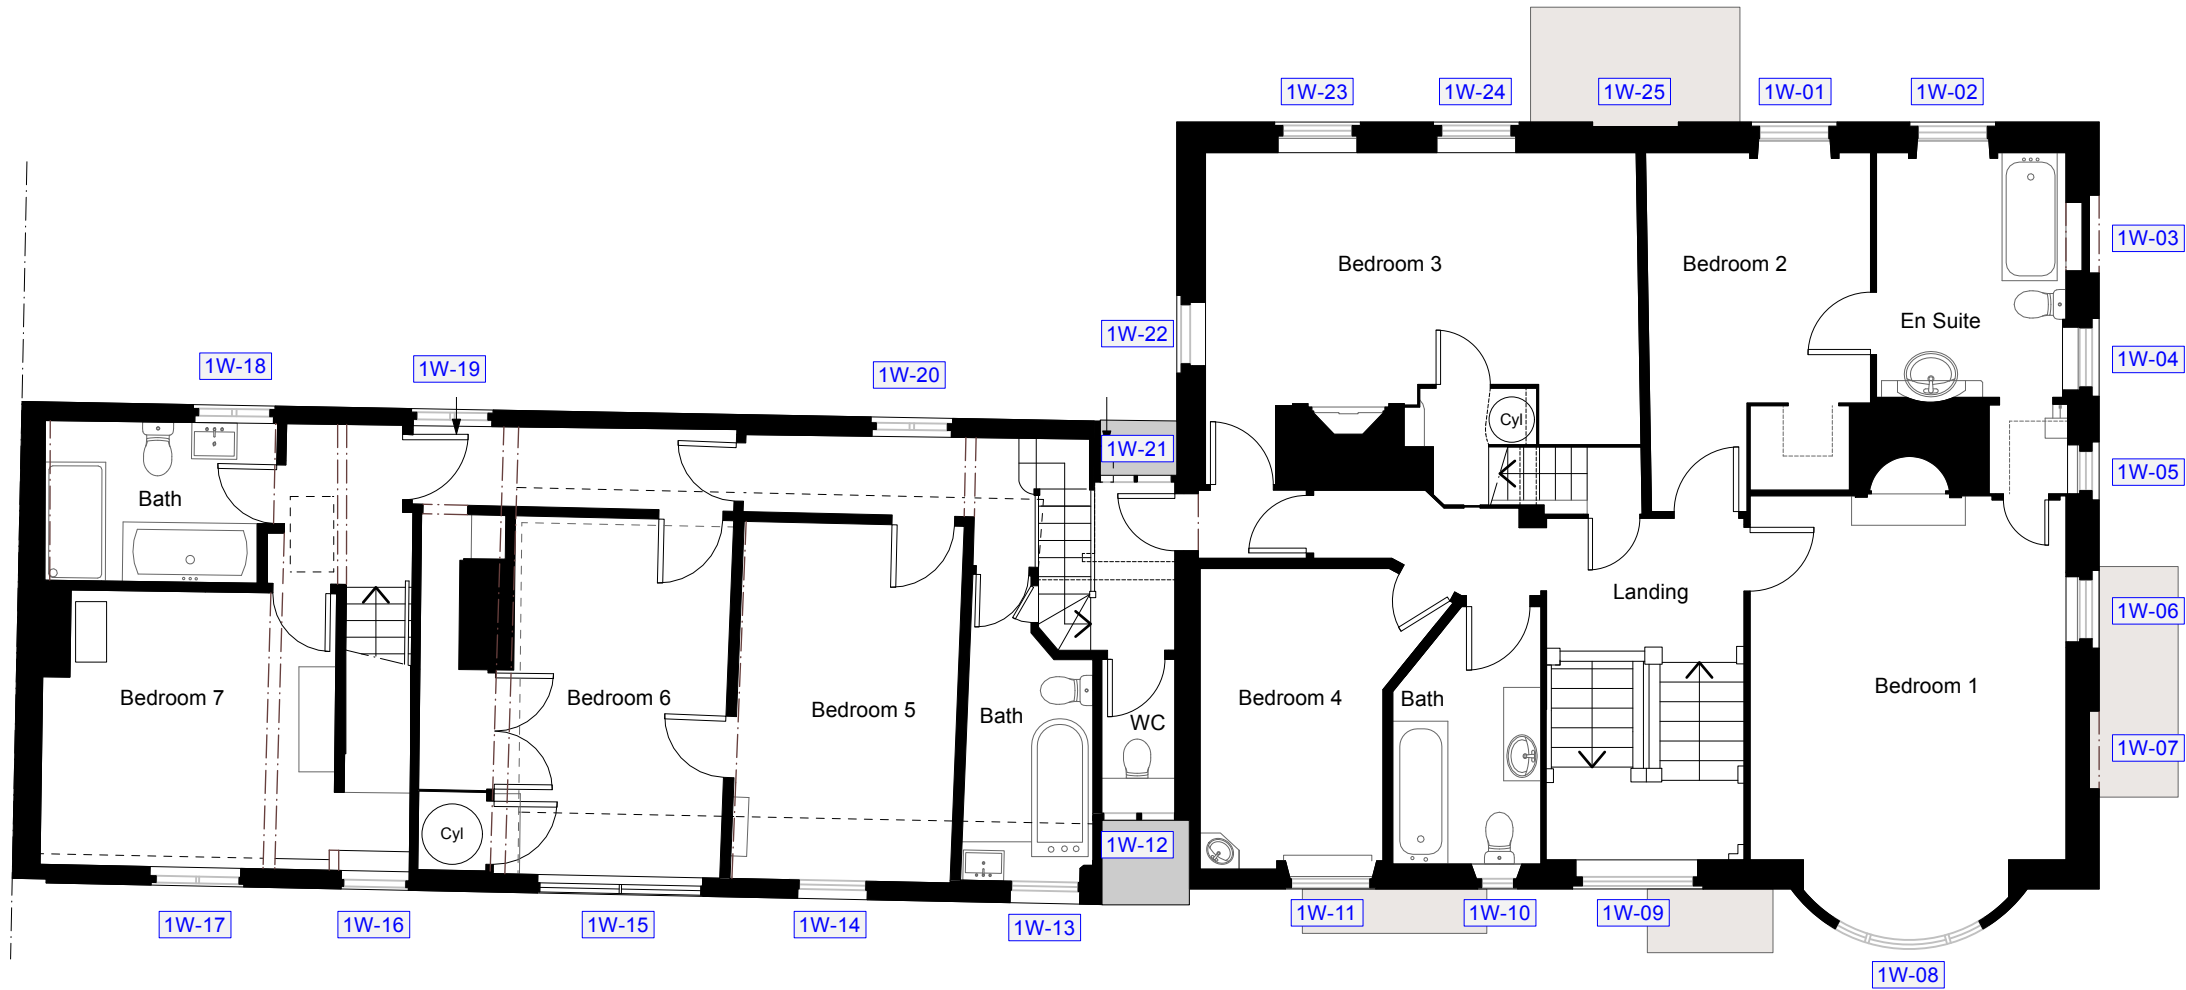

Existing First Floor Plan
Scale 1:100

PL1 25/09/2025 Planning Application issue

Rev	Date	Note
-----	------	------

Client
Mr & Mrs Fawsitt

Project Title
House Refurbishment, Alteration & Extension of Bird Place

Project Address
Bird Place, Henley Bridge,
Henley-on-Thames RG9 2LN

Drawing No.	Rev. No.
-------------	----------

PA-22 PL1

Drawing Title
Existing First Floor Plan

Scale
A3

Drawn by: GG Checked by: PS Project ID: SC013

Shack Group Ltd
West Witheridge
Fourth House, Penn Road,
Knotty Green HP9 2TW
+44 (0) 1494 258 181
hello@shackgroup.com
www.shackgroup.com

