


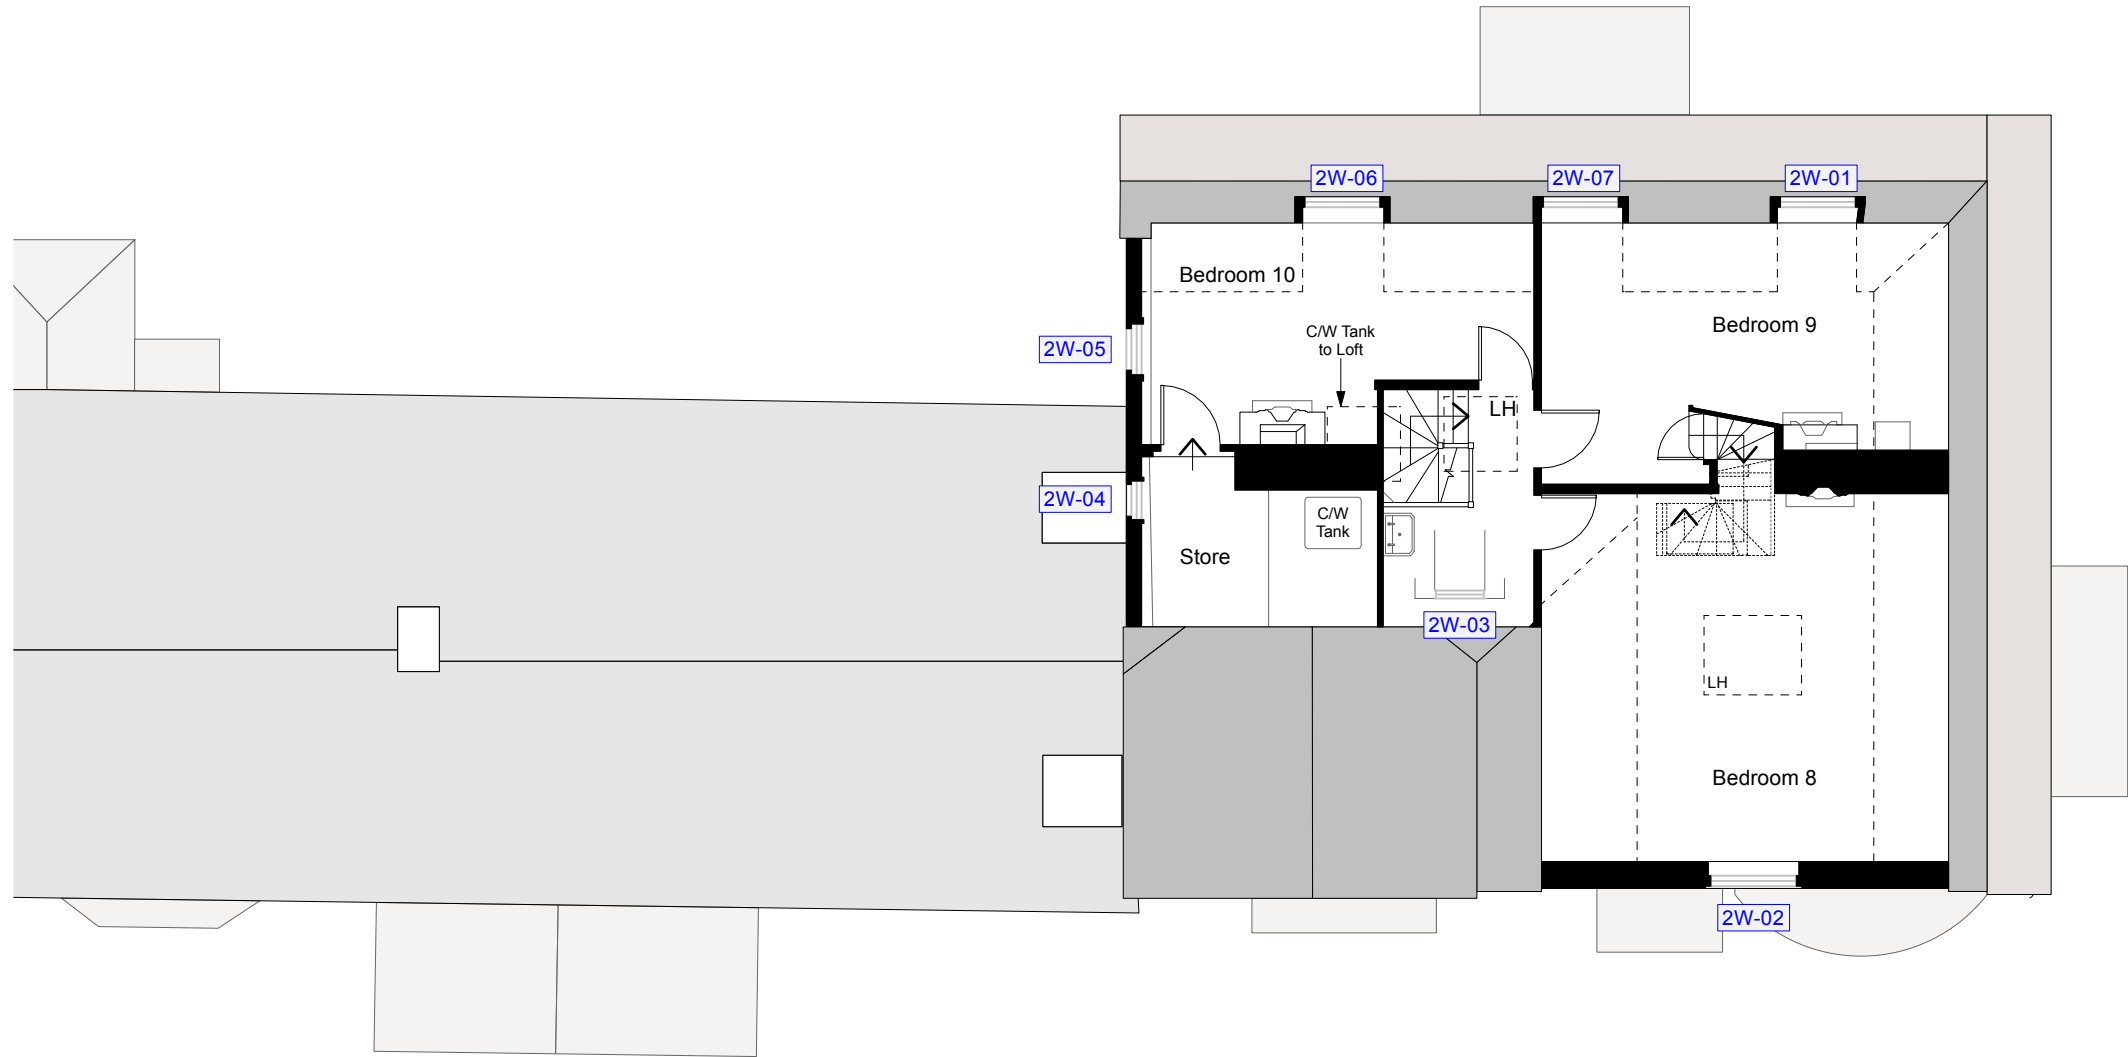

Existing Second Floor Plan
Scale 1:100

PL1 25/09/2025 Planning Application issue

Rev	Date	Note
Client		
Mr & Mrs Fawsitt		
Project Title		
House Refurbishment, Alteration & Extension of Bird Place		
Project Address		
Bird Place, Henley Bridge, Henley-on-Thames RG9 2LN		
Drawing No.		Rev. No.
PA-23		PL1
Drawing Title		
Existing Second Floor Plan		
Scale		
A3		
Drawn by: GG		Checked by: PS
		Project ID: SC013
Shack Group Ltd West Witheridge Fourth House, Penn Road, Knotty Green HP9 2TW +44 (0) 1494 258 181 hello@shackgroup.com www.shackgroup.com		