


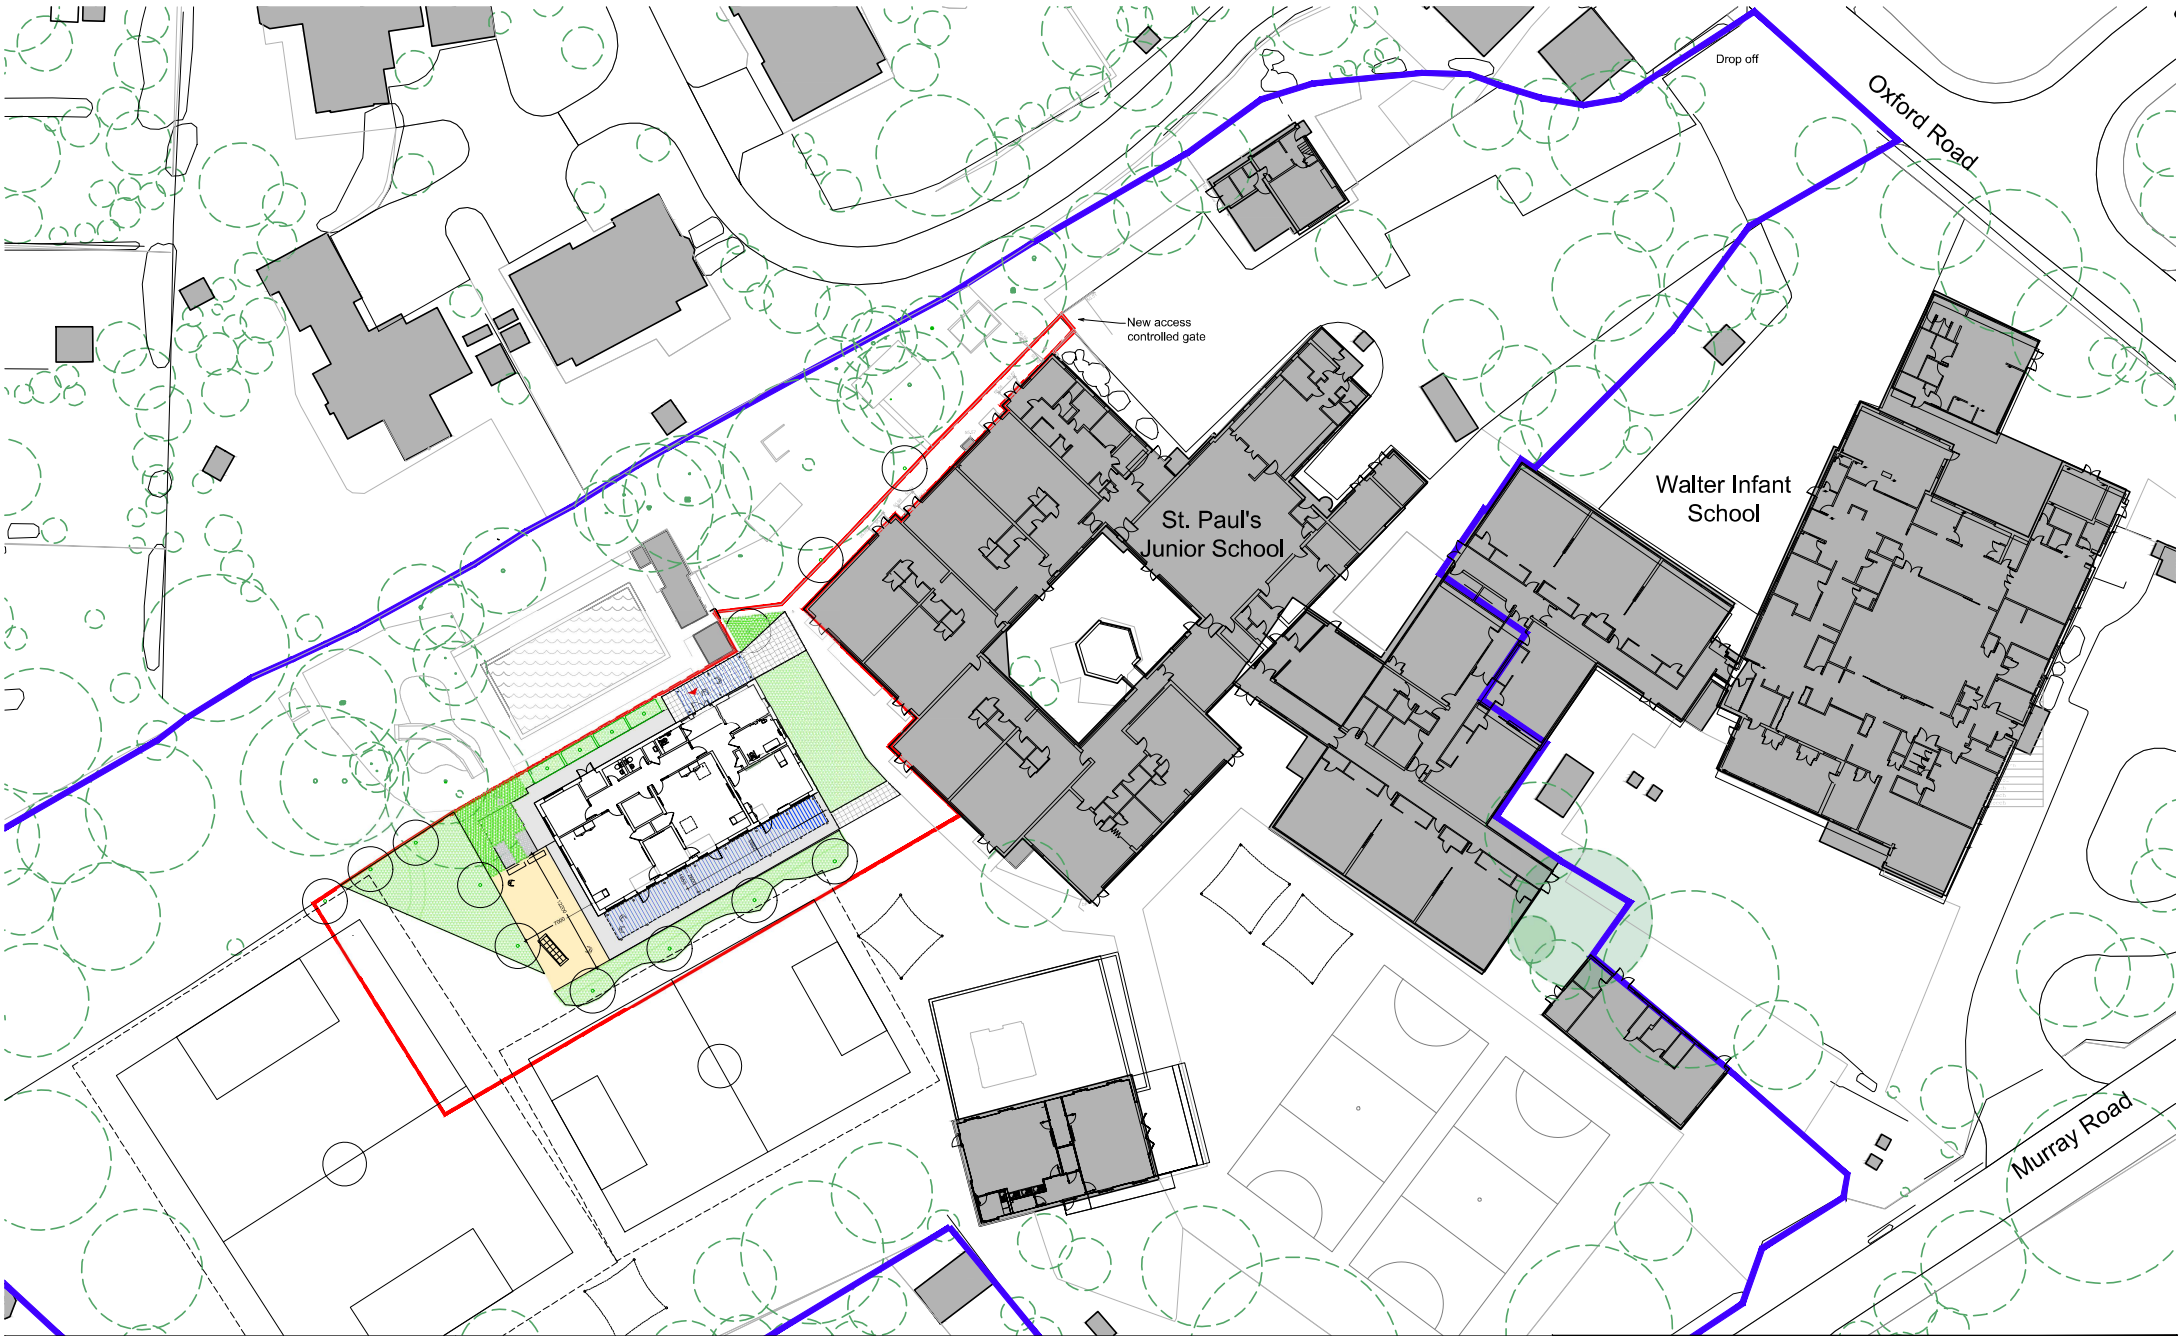

DRAWING NOTES

1. filename: 1129 Proposed GF Plan St. Paul.dwg

2. Do not scale this drawing in either paper or digital form. Use figured dimensions only. Detailed site survey to be carried out to establish tolerances. Figured dimensions are in mm. All dimensions shall be verified on site before proceeding with the work. The architect shall be notified of any discrepancies.

3. This drawing has been produced for sole use on this project and is not intended for use by any other person or for any other purposes. © Copyright RSS (UK).

4. All printed copies should be made at 100% of the original page size. Use scale bars, where included, to check that the drawing has been printed to the intended scale as identified in the drawing title block.

5. This drawing is not intended for construction unless specifically described as such.

REVISIONS

REV	DATE	STATUS
PL3	16.07.26	For Planning

Changes since last issue:
Growing garden updated, indicative line markings updated.

 Site Boundary
1,400m2

 St Pauls
Site Boundary



28 NAVIGATION ROAD LONDON E3 3TG
T: 020 7739 8945
E: rss@rssa.co.uk
www.rivingtonstreetstudio.co.uk

rivingtonstreetstudio

job title Wokingham SEND Resource, St. Paul's Junior School ASD.

drawing title Site Plan Proposed

drawn by	job no.	suitability	revision	PROJECT	ORIGIN	VOLUME	LEVEL	TYPE	ROLE	NUMBER
JY/RT	1129	S3	PL3	WKR	RSS	_02	_00	_DR	_A	_1211
scale 1:500@A3										