


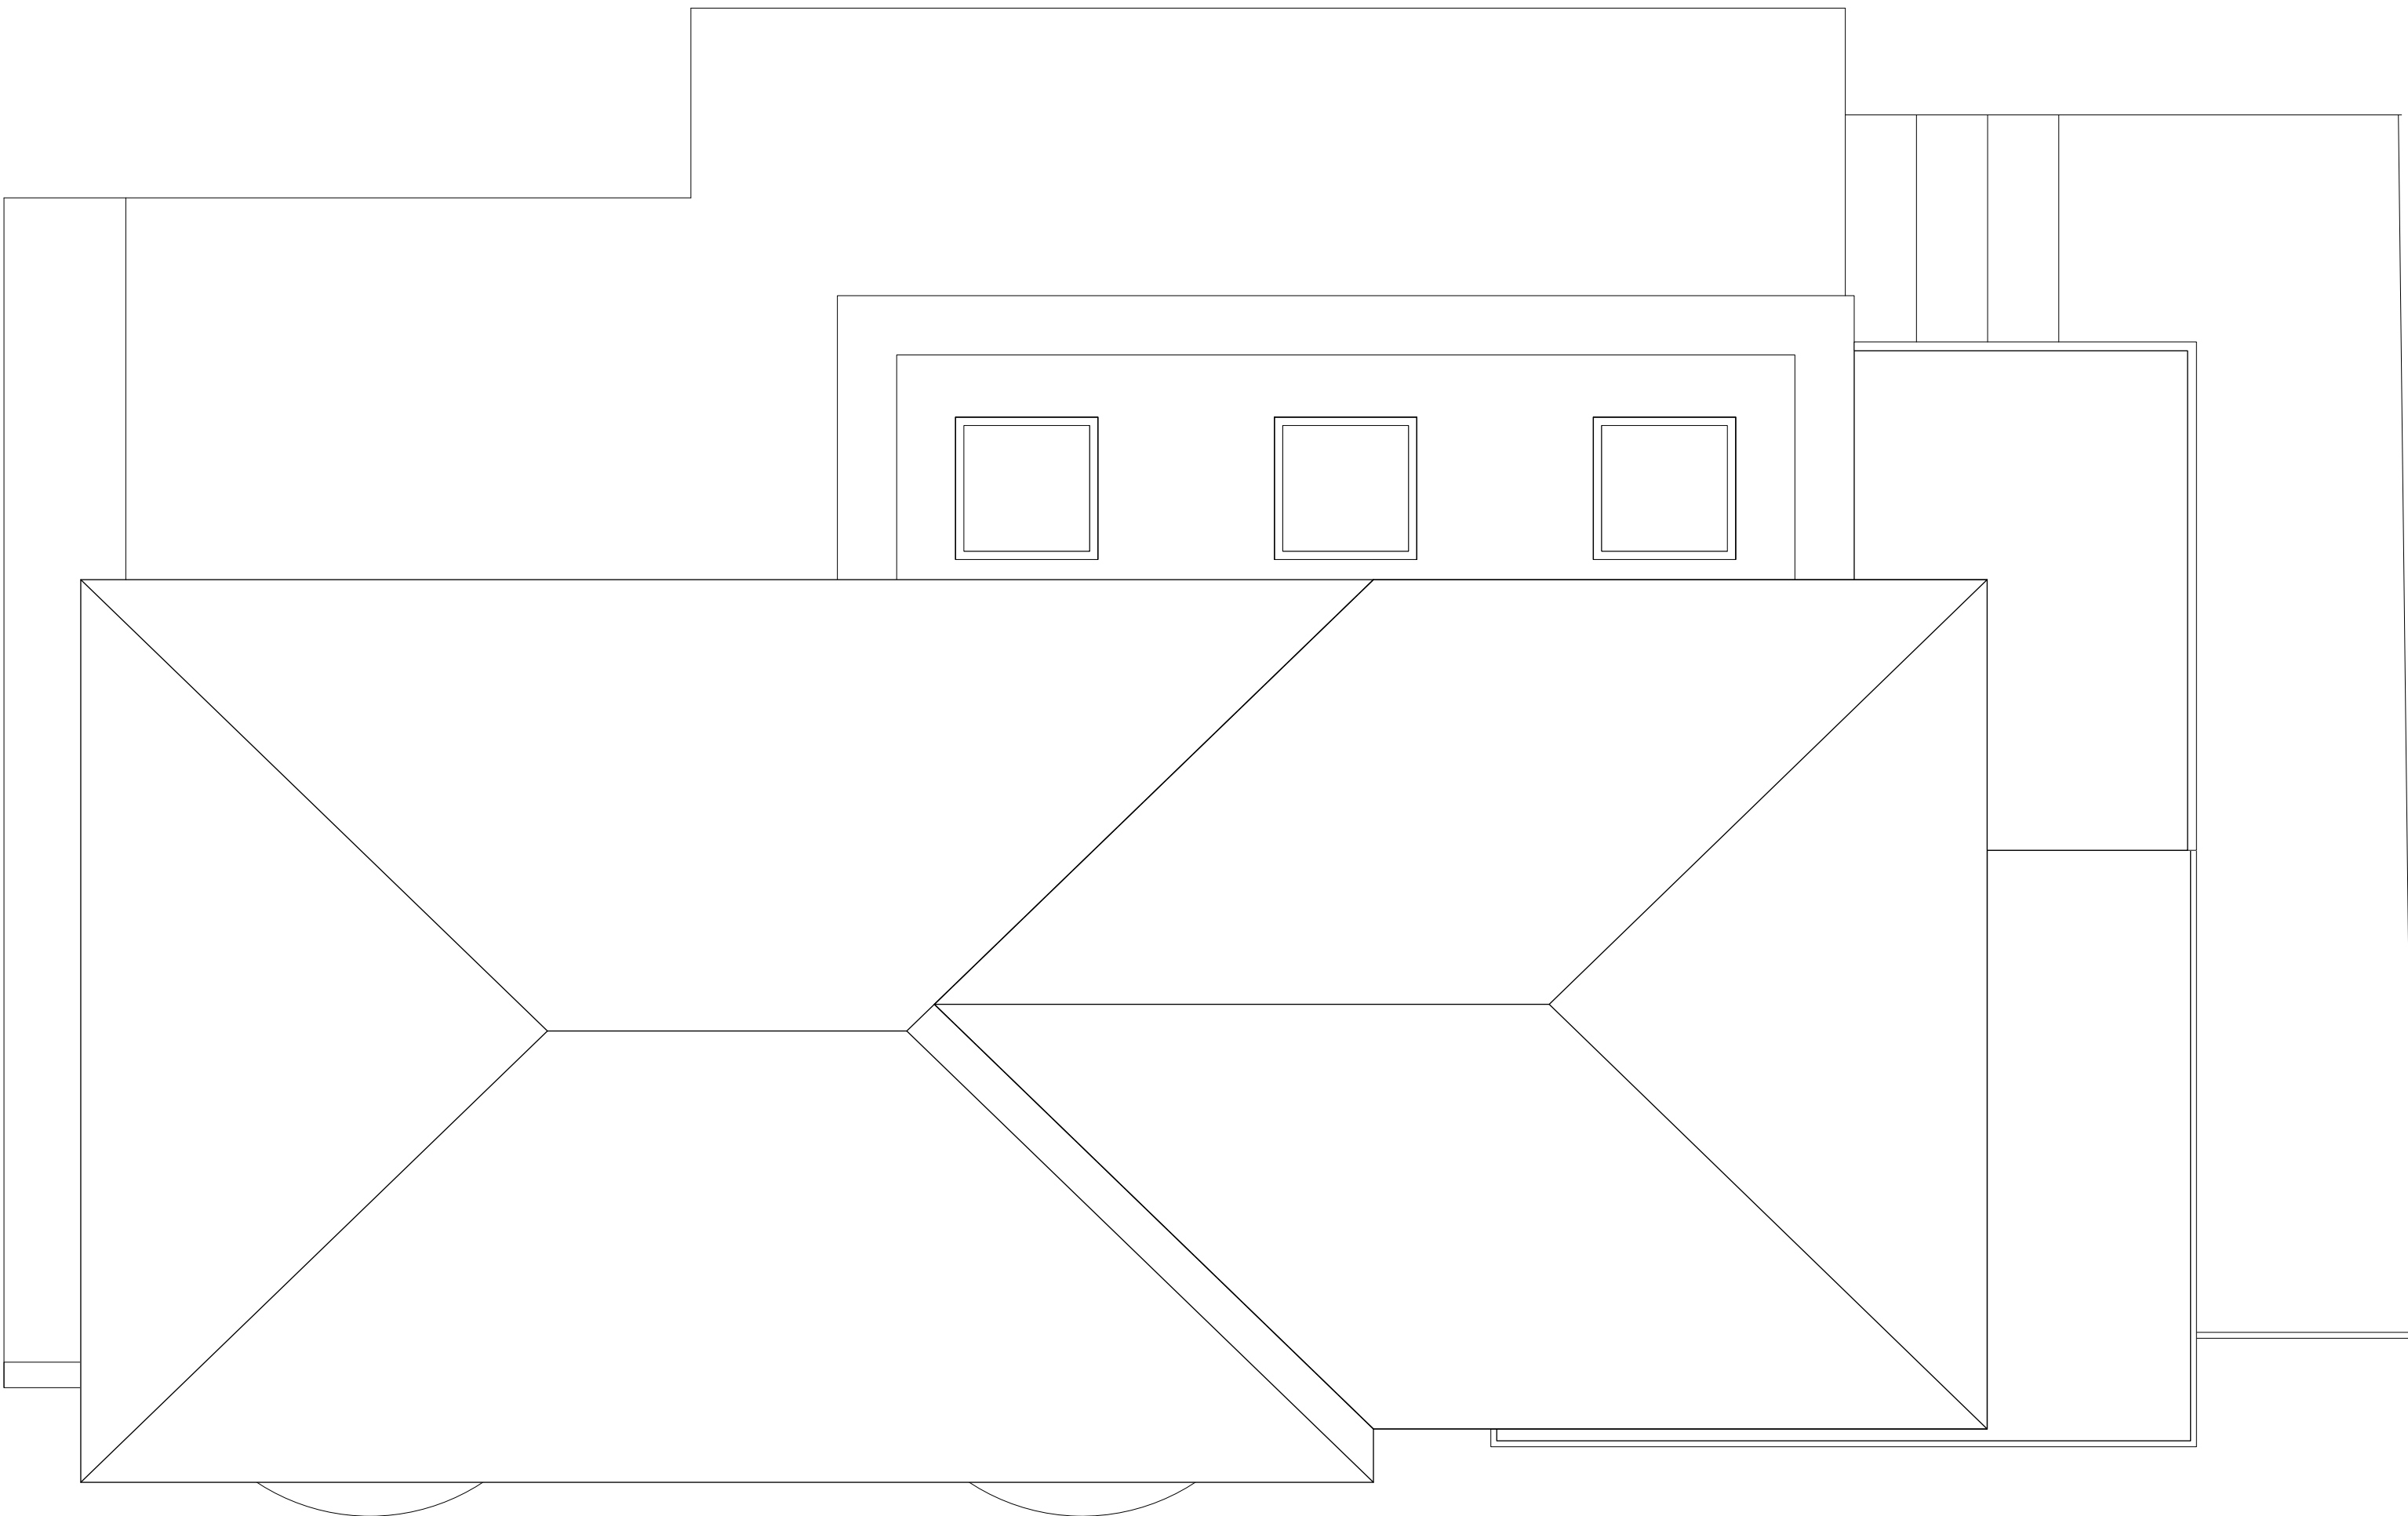

A0035-PHA-XX-XX-DR-A-P1102

01

Scale: 1:50

Roof Plan - Proposed

General notes

Post-planning approval, additional investigations and measurements may be required to ensure compliance with Building Regulations and other technical requirements.

This drawing must be read in conjunction with all other relevant drawings, specification clauses and current design risk register

This drawing must not be used on site unless issued for construction
All setting out must be checked on site
All levels must be checked on site
All dimensions must be checked on site
Use figured dimensions only

© 2025 Postlethwaite Hill Architects Ltd

Postlethwaite Hill Architects Ltd shall not be responsible for any use of this drawing and its contents for any purpose other than that for which it was prepared and provided. Should the Client or project consultants require to pass electronic copies of the document to other parties, this should be for co-ordination purposes only; the whole of the file should be so copied, but no professional liability or warranty shall be extended to other parties by Postlethwaite Hill Architects in this connection without the explicit written agreement thereto by Postlethwaite Hill Architects Ltd.

Status:	Revision	Description	Date	Drawn
Planning	A	For S73 Application	23/02/2026	LP

Key:

Purpose of information:

- For Client

☐
- For Coordination

☐
- For Statutory Approval

☒
- For Review

☐
- For Construction


☐

All information on this drawing is not for construction unless it is marked for construction.

Scale



North

 

Client

Alice Lane

Project Title

6 Clare Avenue

Project Address

6 Clare Avenue
Wokingham
RG40 1EB

Drawing Title

Floor Plans
Proposed

Scale @ A1

1:50

Date

February 2026

Drawing Number

A0035-PHA-XX-XX-DR-A-P1102

Status

Planning

Postlethwaite Hill Architects

T: +447585808048
E: hello@ph-a.co.uk
W: www.postlethwaitehillarchitects.co.uk