



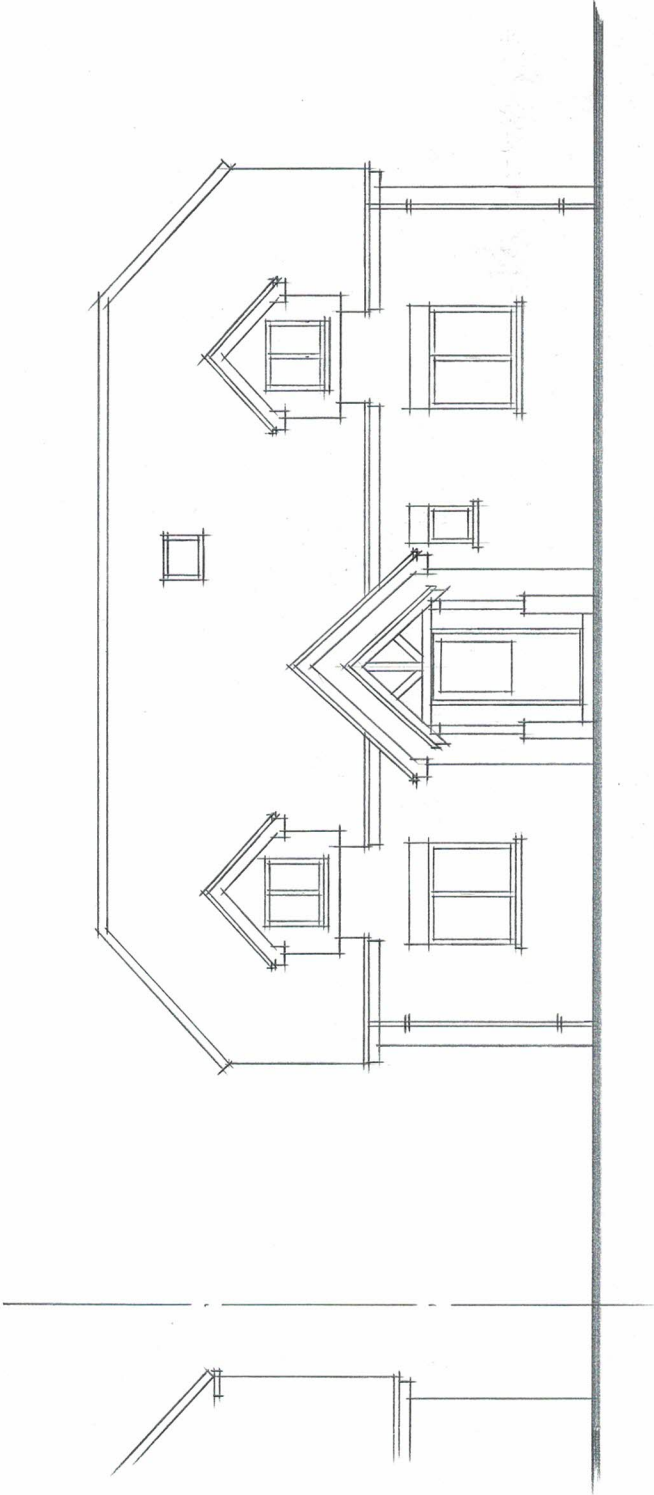

FRONT ELEVATION

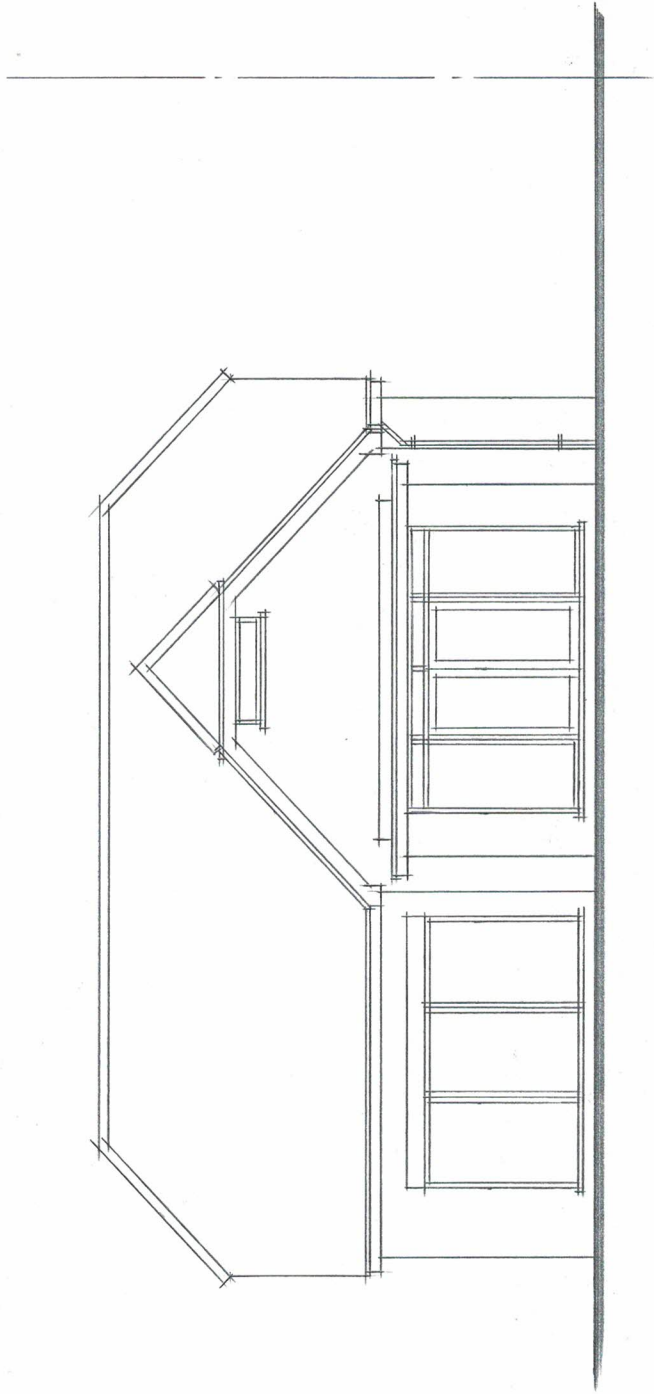


REAR ELEVATION

EXISTING ELEVATIONS

SCALE: 1:100 @ A3

PROPOSED SINGLE GARAGE AT:
38 D SILVER FOX CRESCENT
WOODLEY
BERKS
RG5 3JA

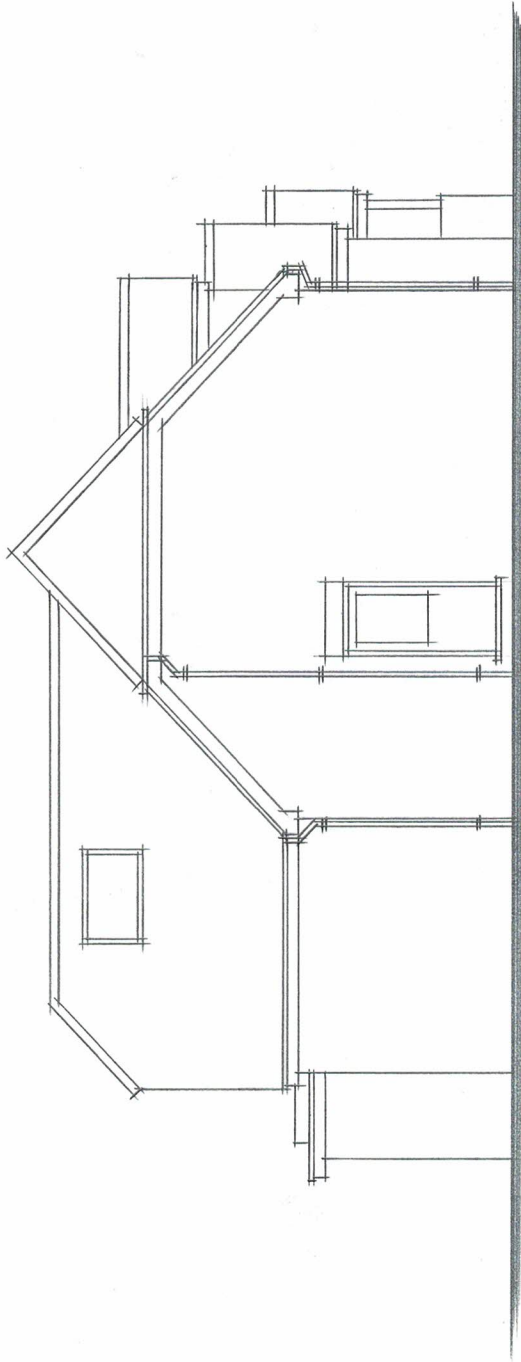

SIDE ELEVATION