


PROPOSED GROUND FLOOR PLAN
SCALE: 1:50 @ A3

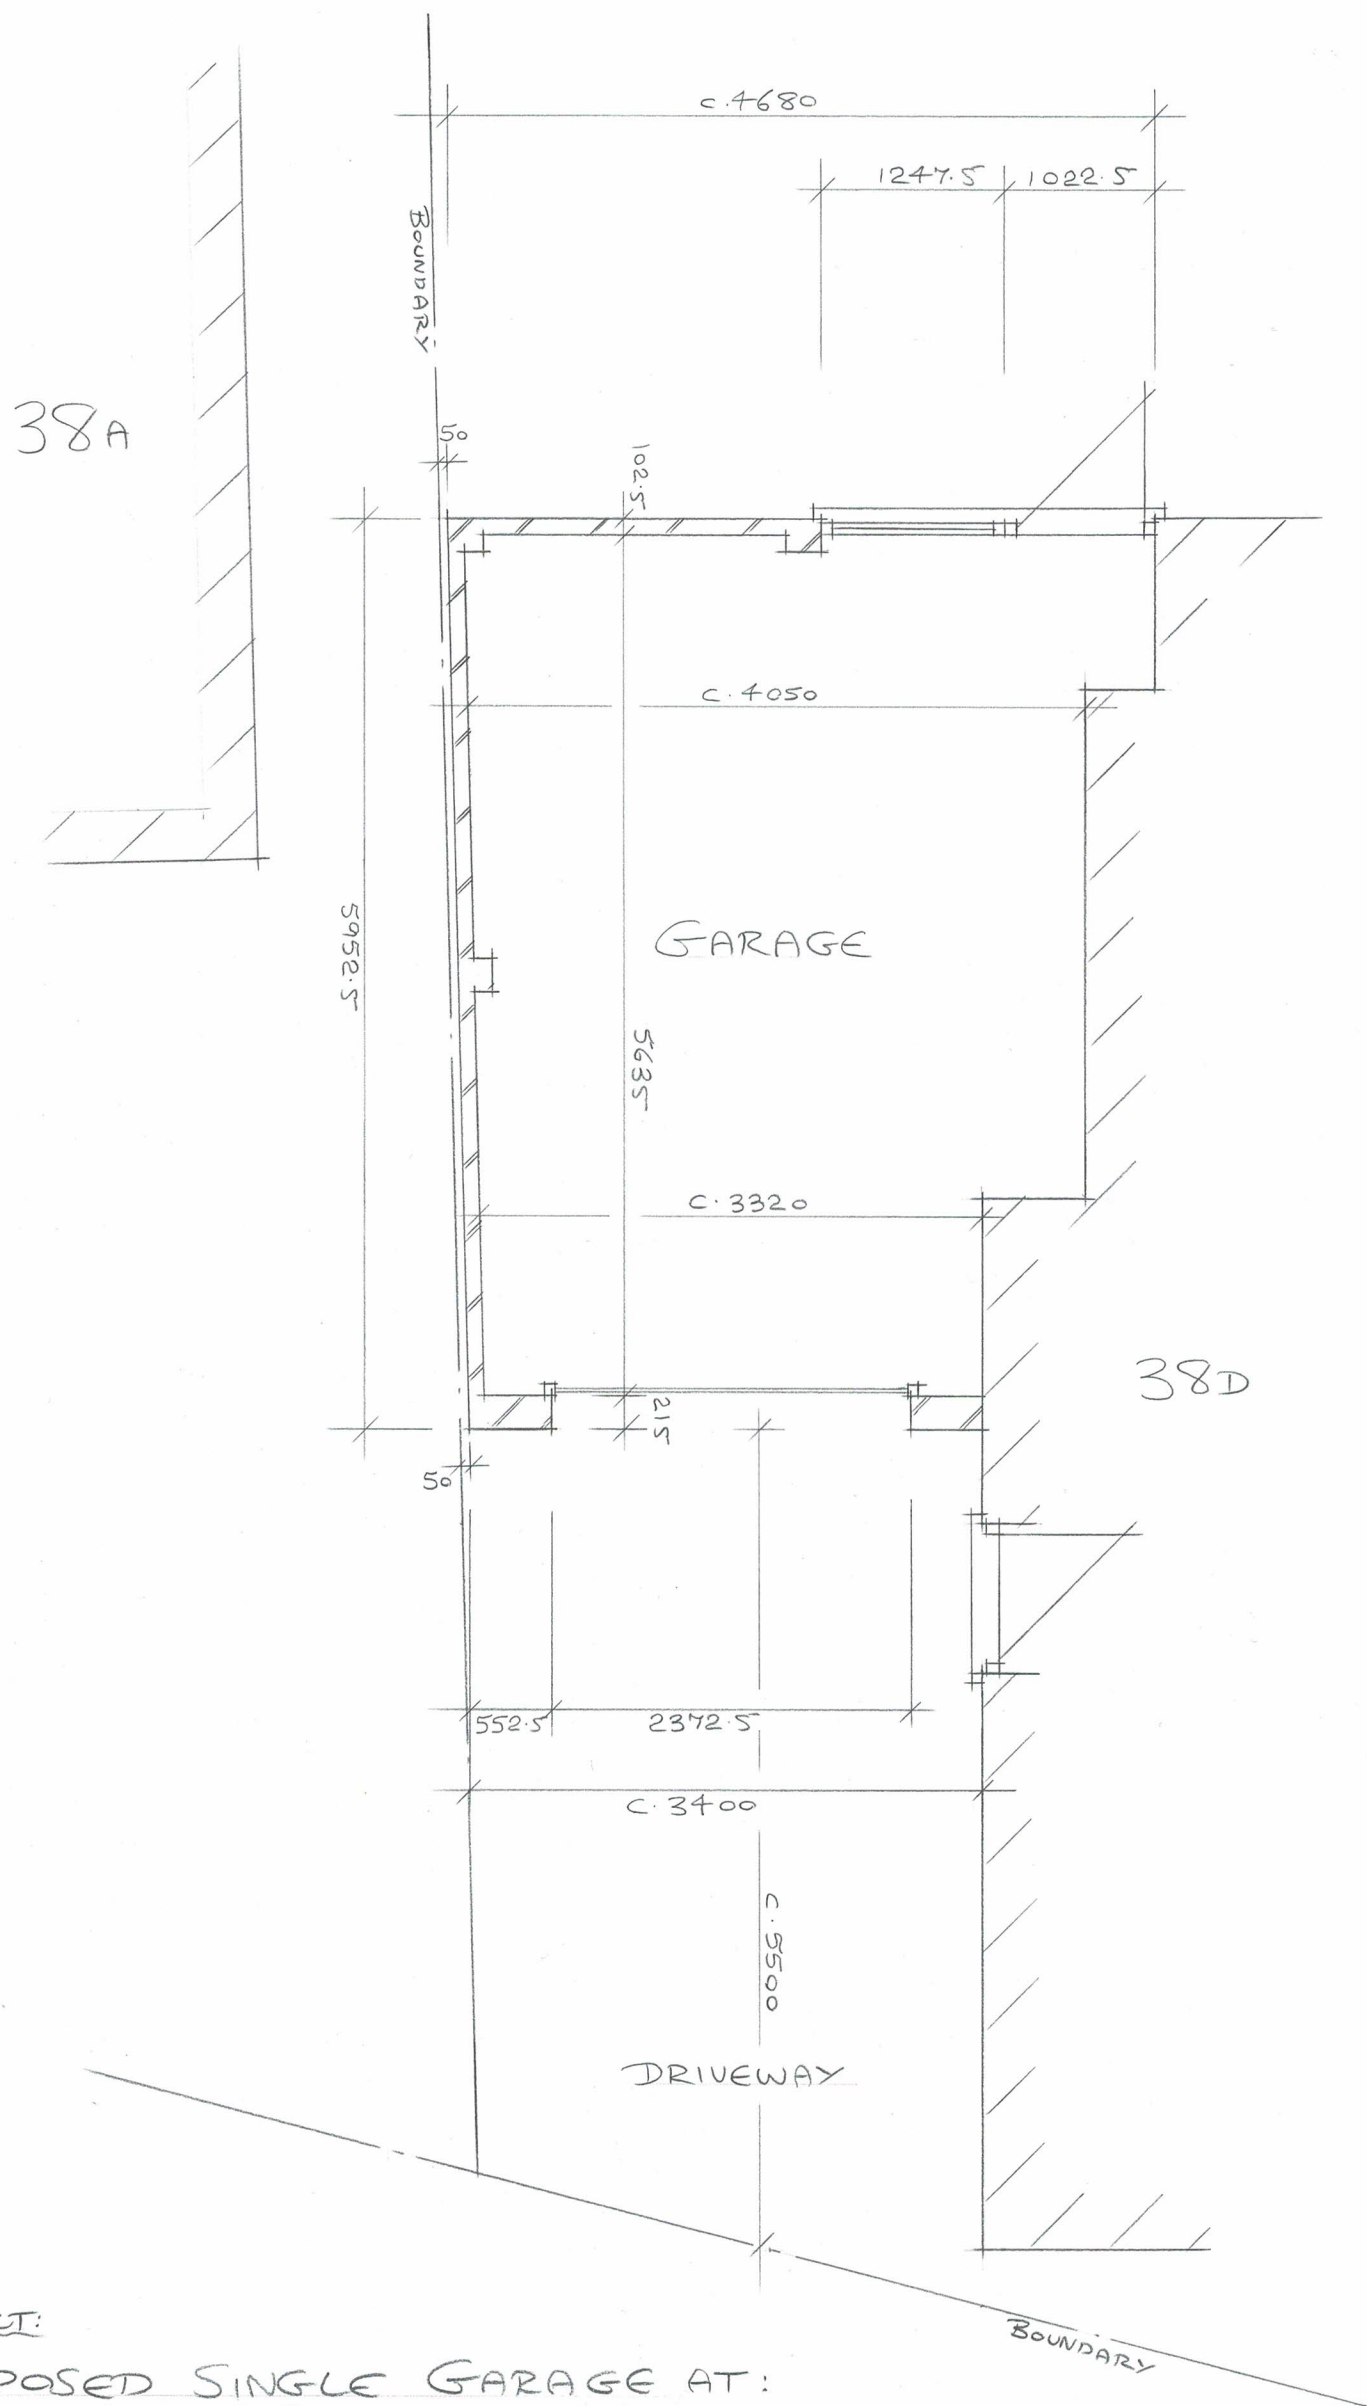

PROJECT:

PROPOSED SINGLE GARAGE AT:
38D SILVER FOX CRESCENT
WOODLEY
BERKS
RG5 3JA