



Existing Ground Floor Plan
Scale 1:50

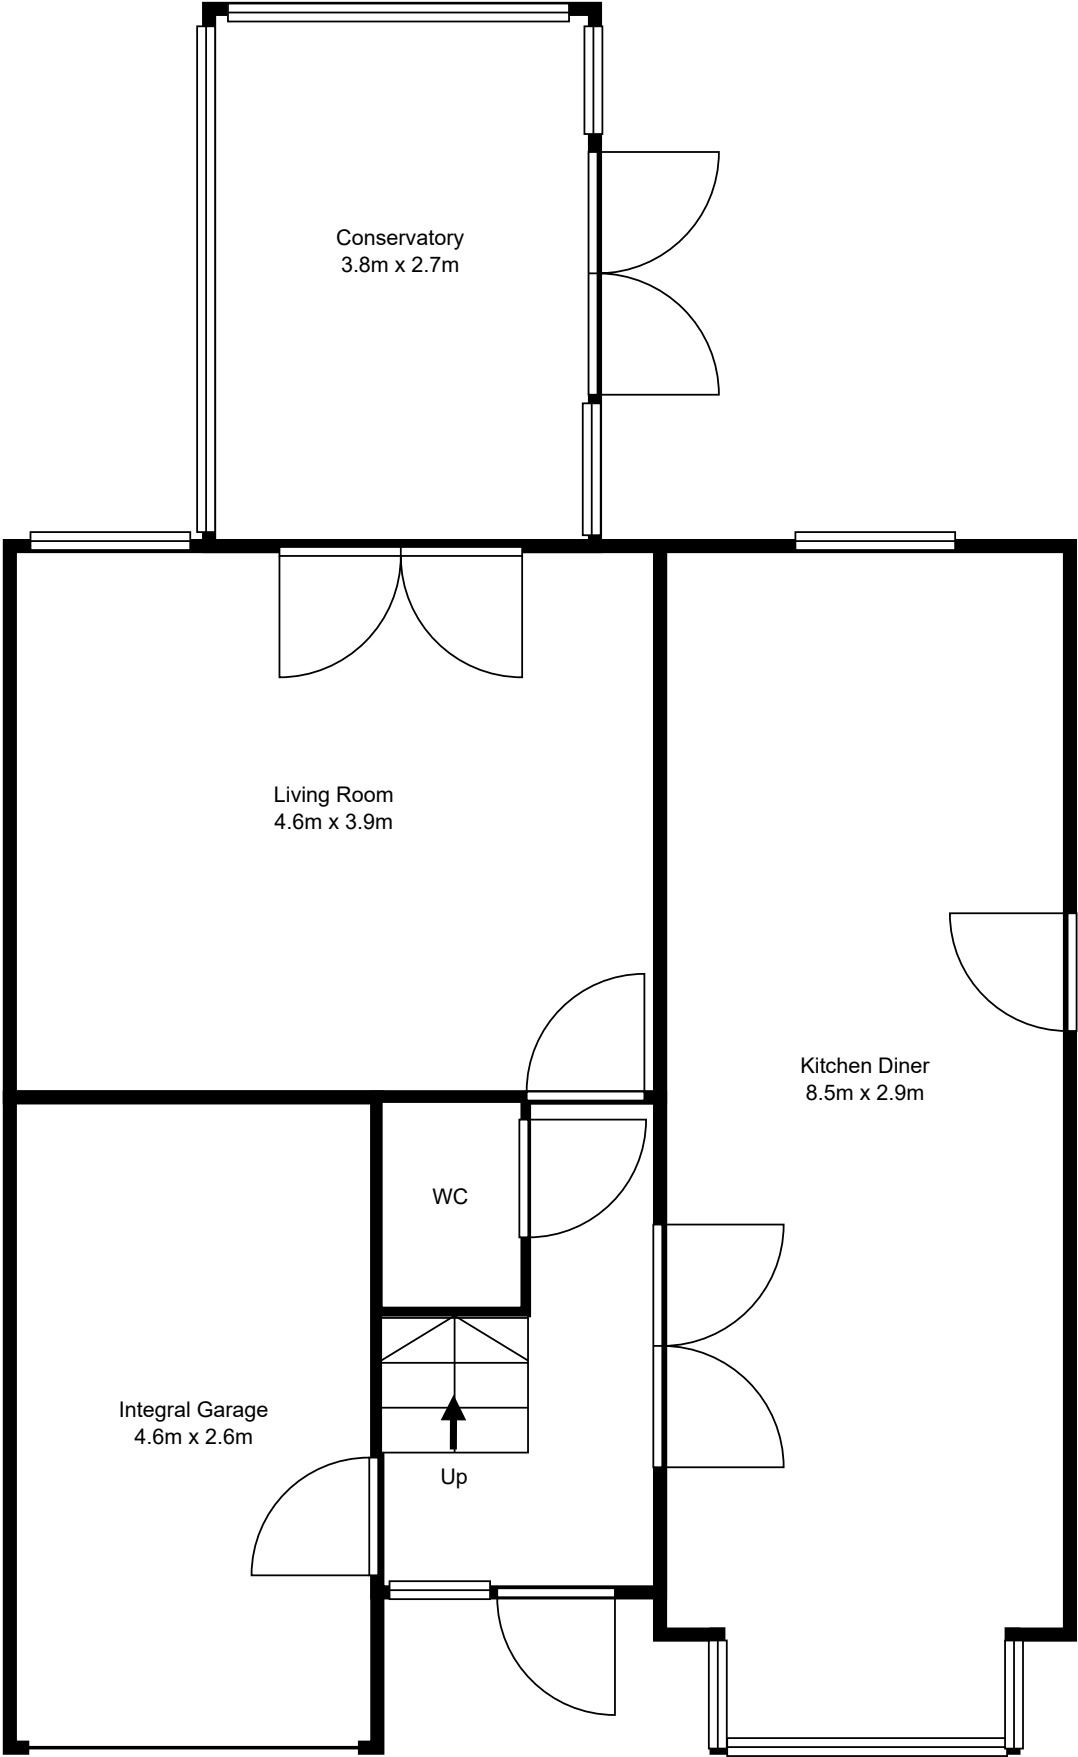

HOUSE FRONT

Proposed Ground Floor Plan
Scale 1:50

 