


RECEIVED

SITE PLAN 1:500

23 OCT 2025

Dwg. No. AMB/01B

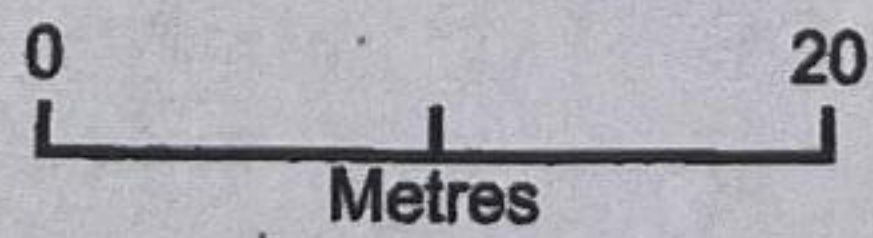

Plan Produced for: 121 The Hawthorns

Date Produced: 10 Sep 2025

Plan Reference Number: TQRQM25253144855664

Scale: 1:500 @ A4