




Front Elevation 1-100

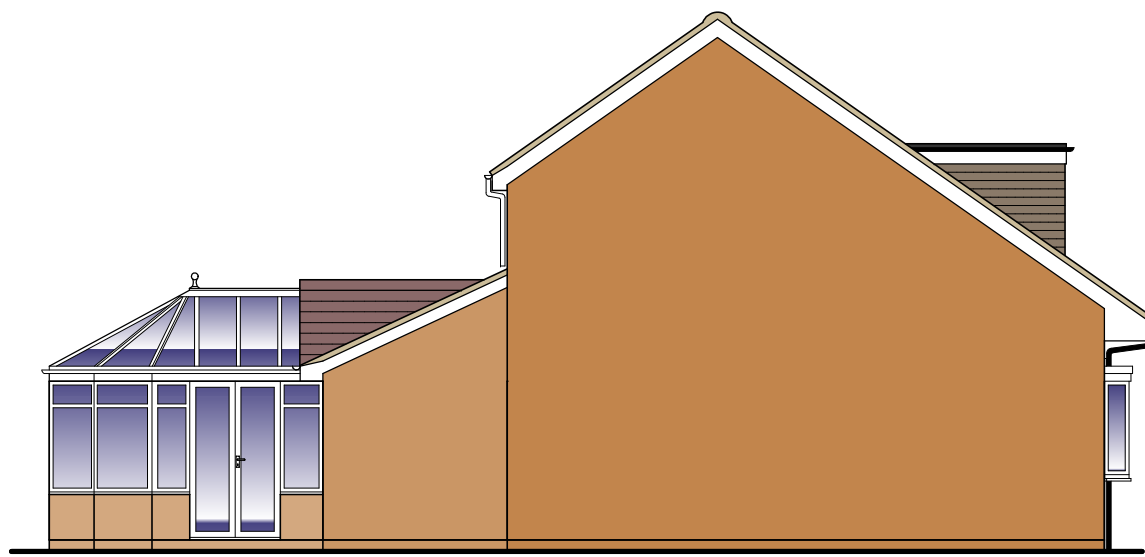




Side Elevation 1-100




Rear Elevation 1-100




Side Elevation 1-100

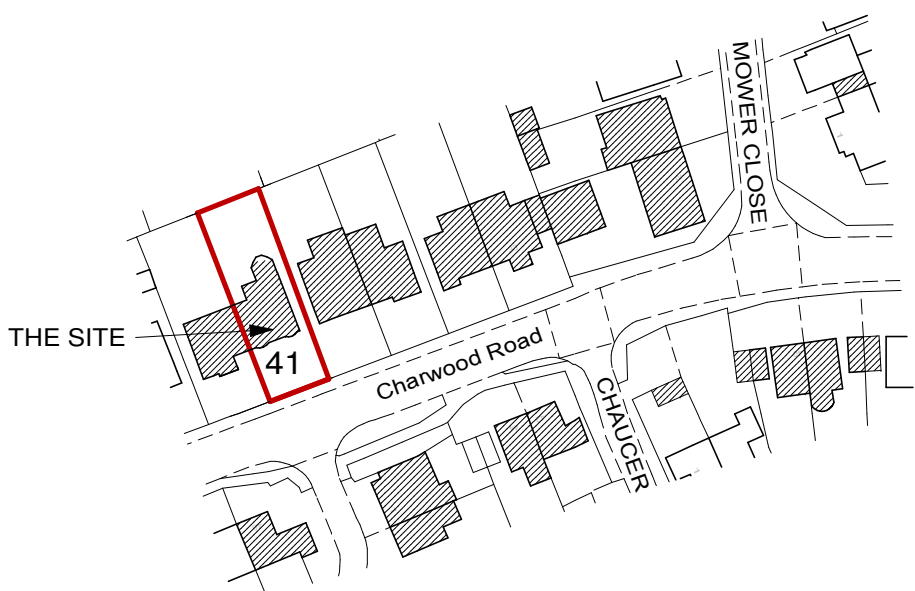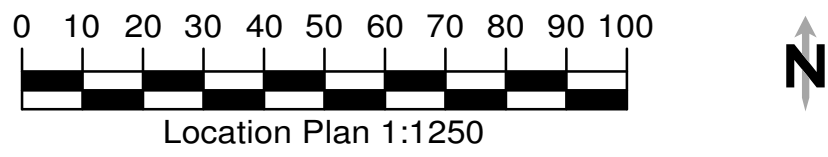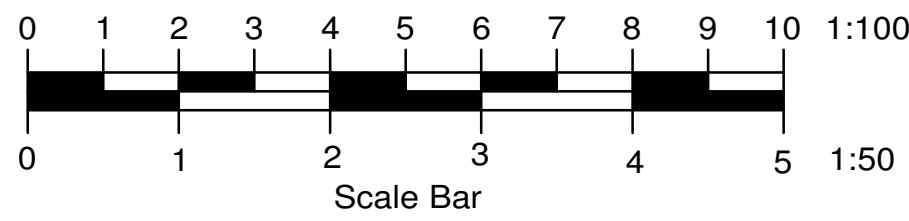

Mapping contents © Crown copyright and database rights 2025 Ordnance Survey 100035207

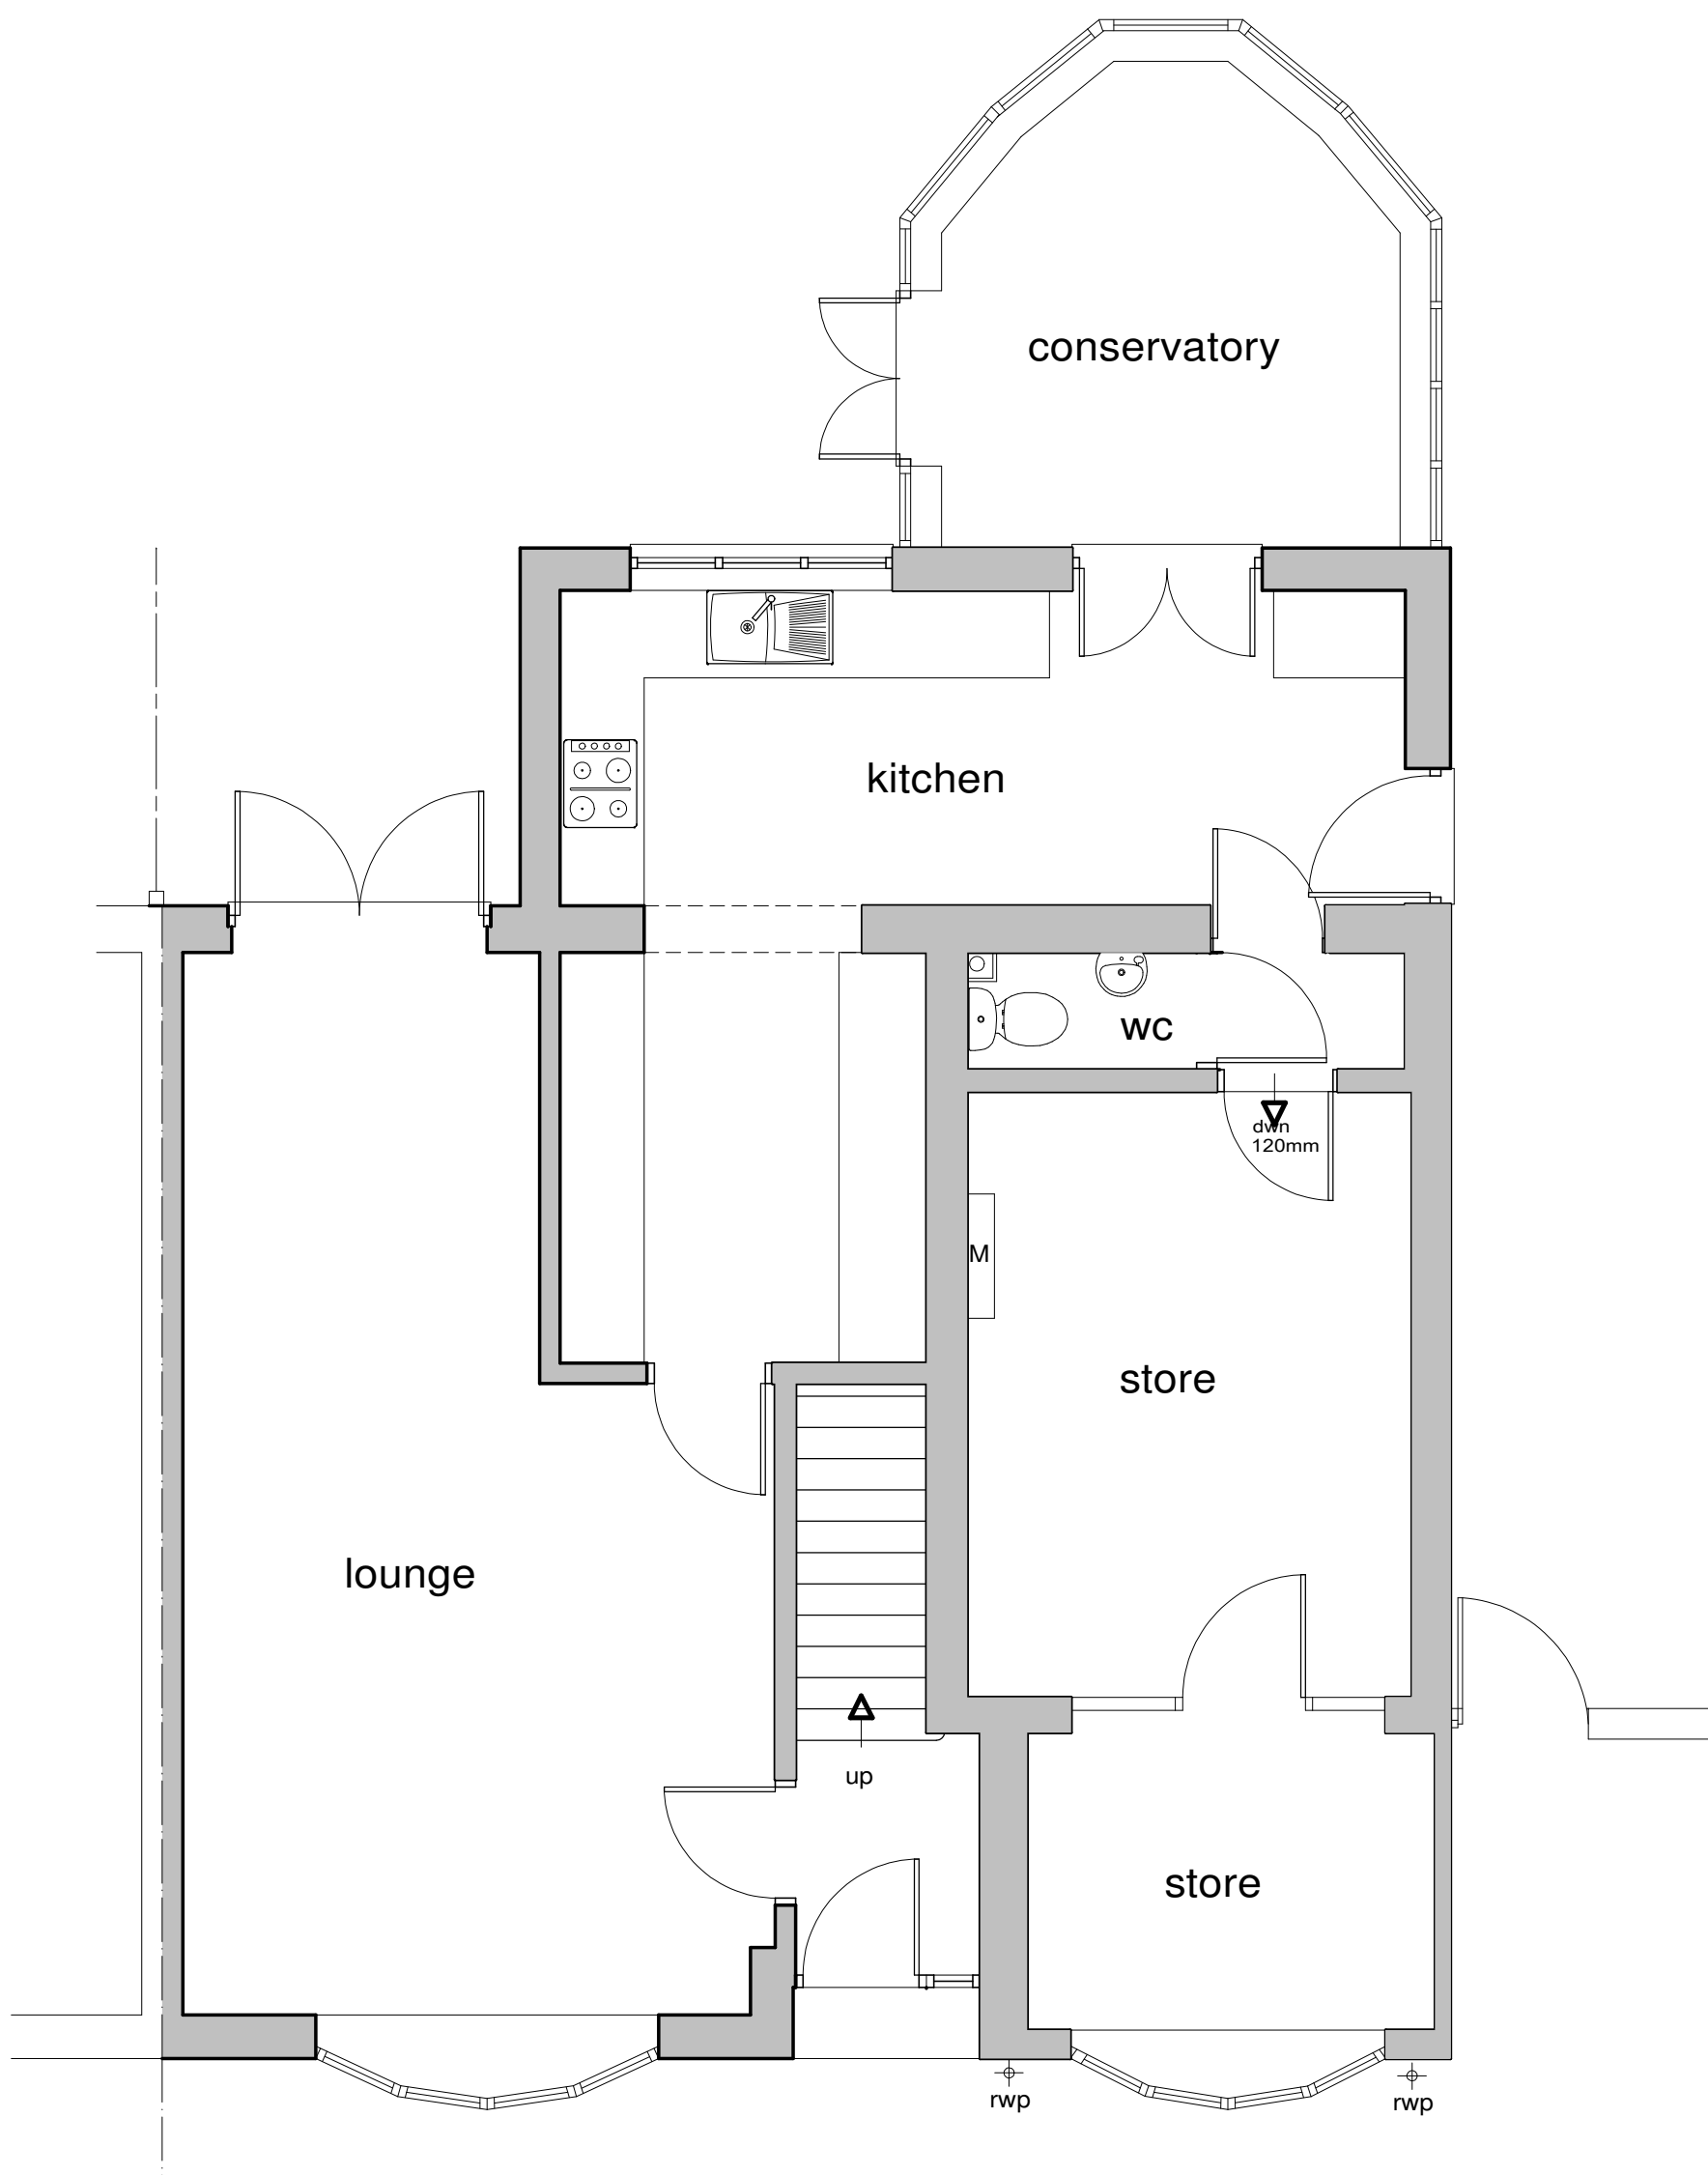


Ground Floor Plan 1-50

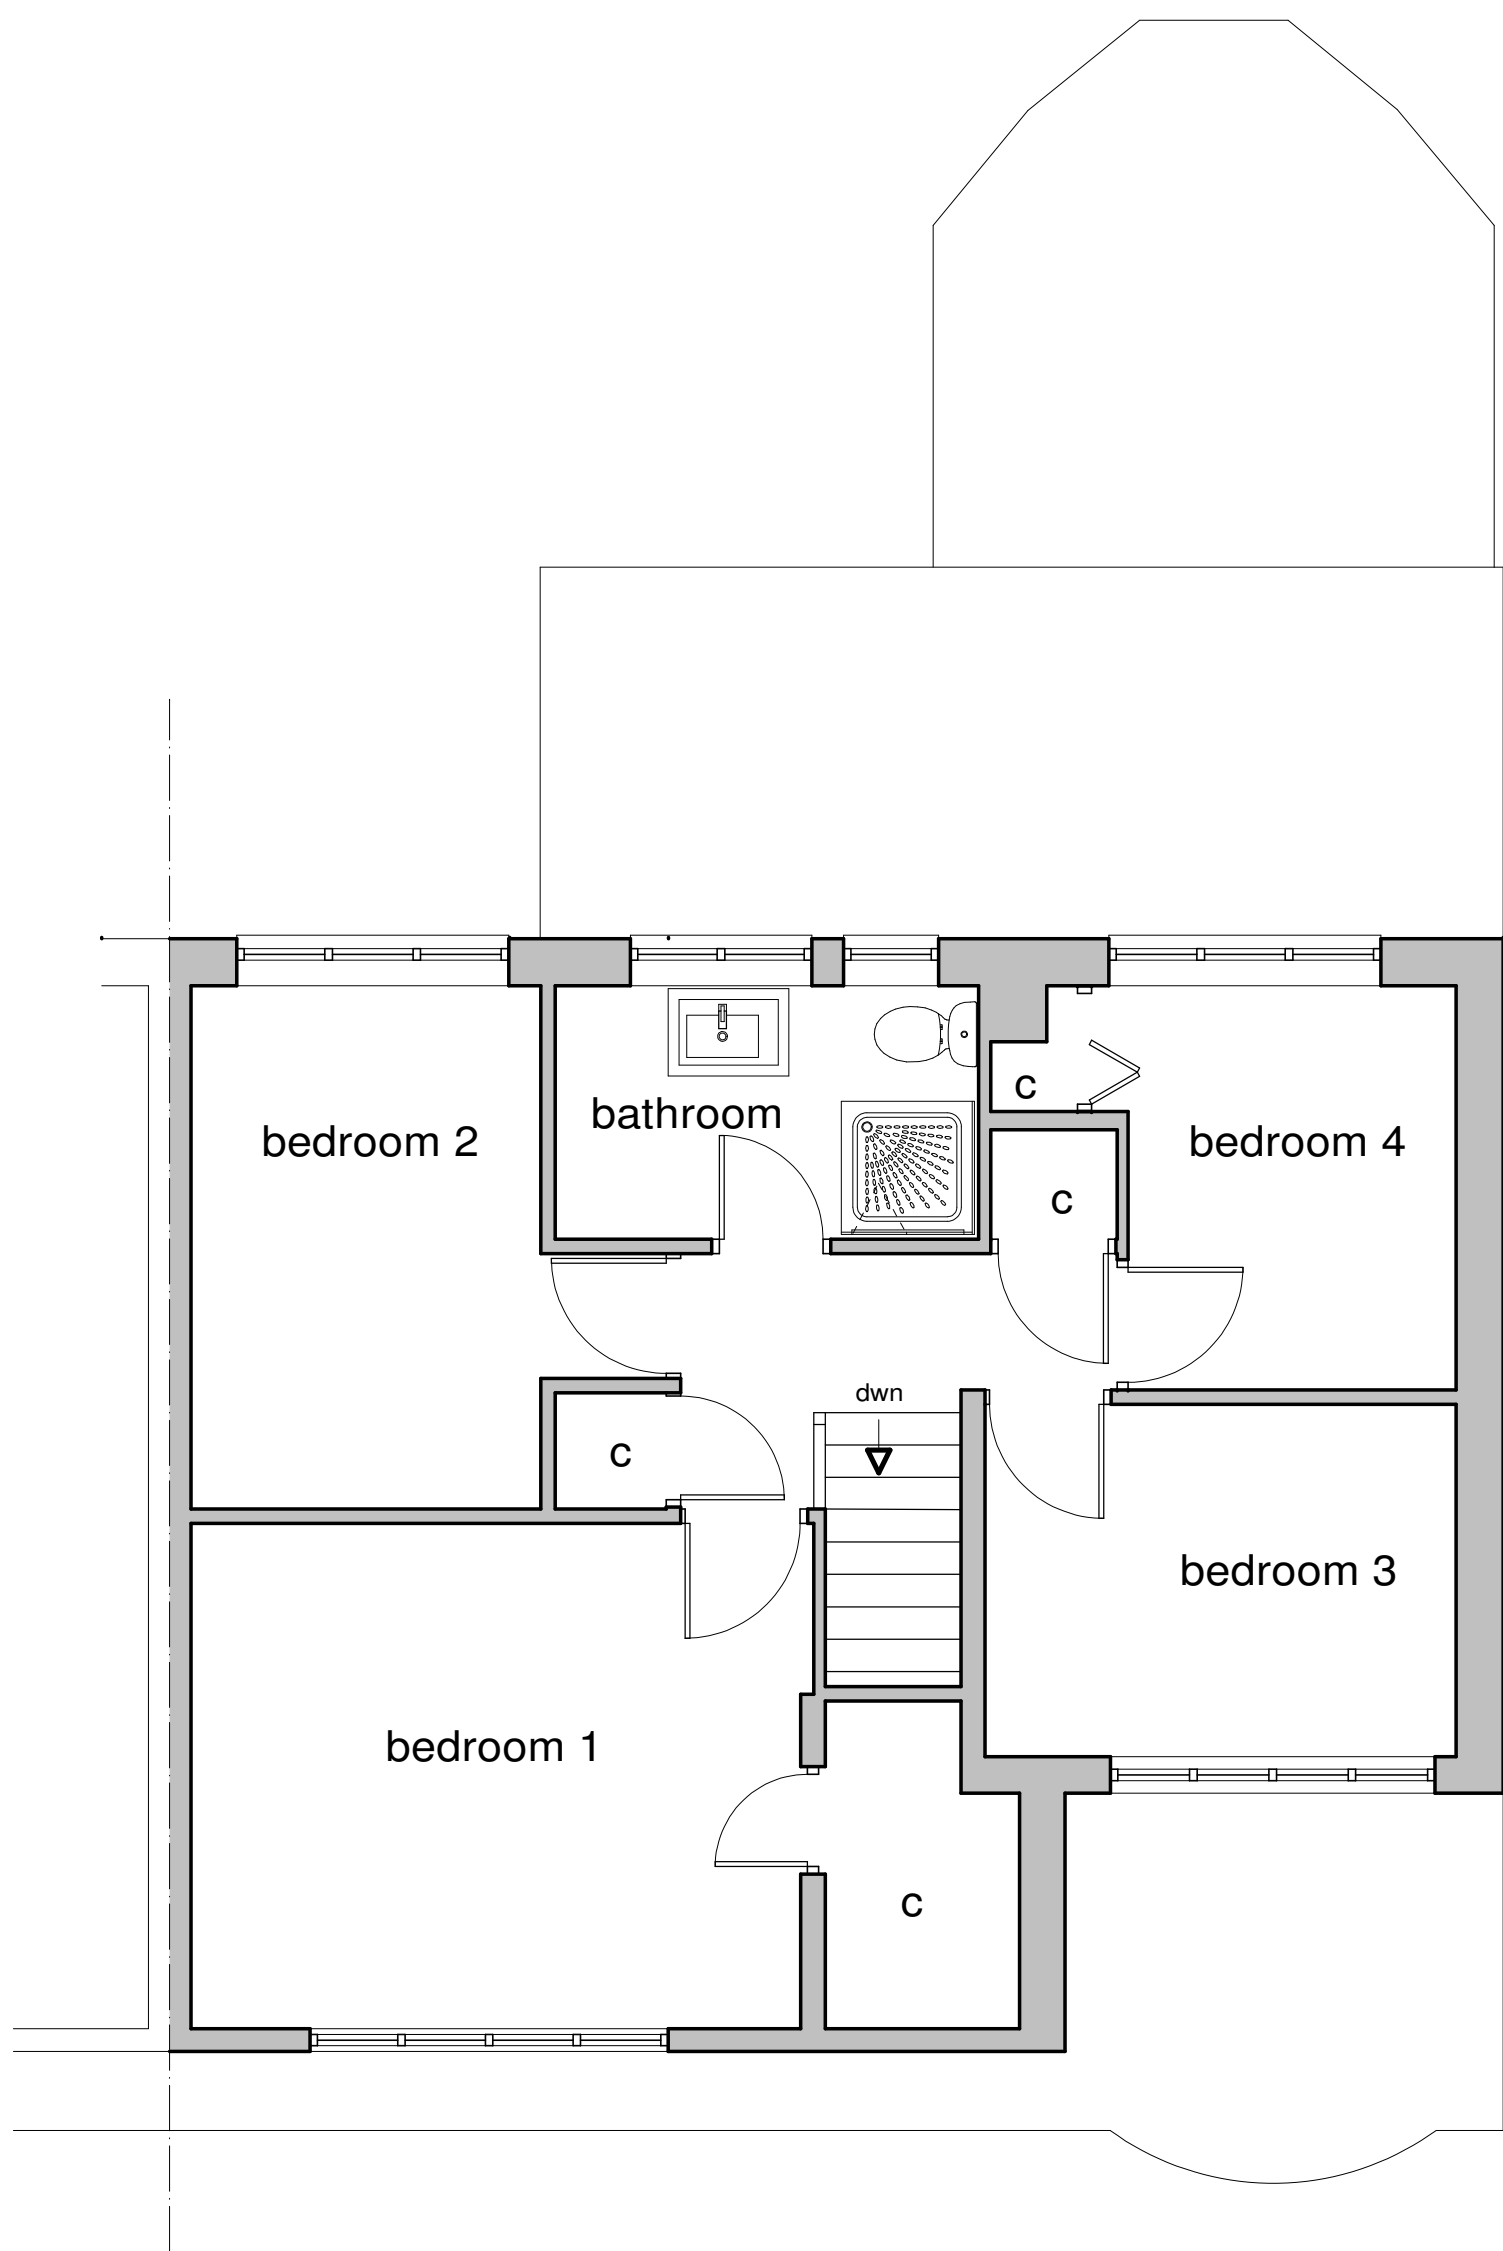

First Floor Plan 1-50



Block Plan and
Parking Plan
1:500

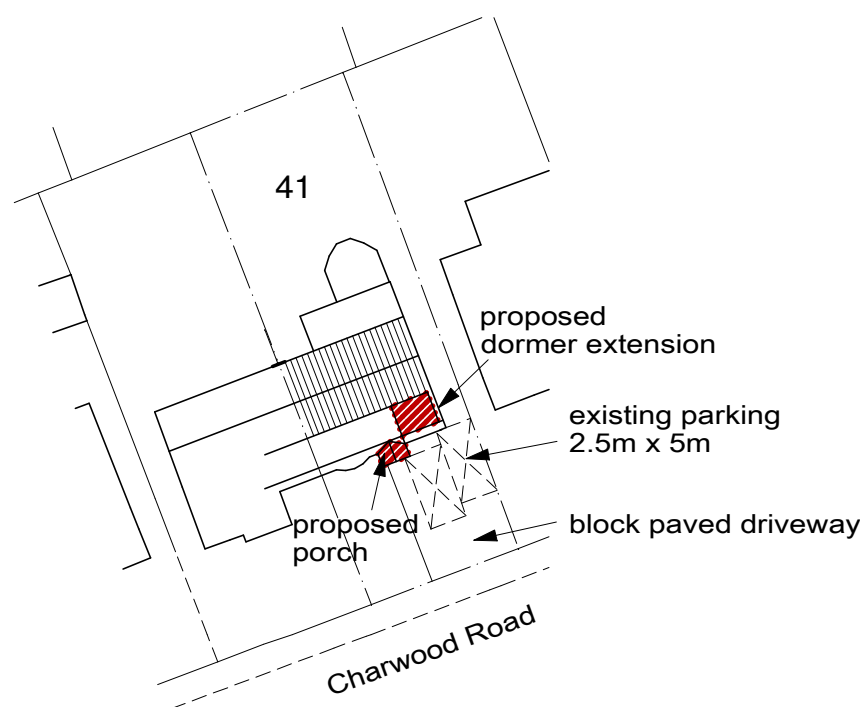

Client	
Mr and Mrs Wearing	
Job Title	
41 Charwood Road Wokingham RG40 1RY	
Drawing Title	
Existing Plans and Elevations	
Scale 1-50 1-100	
Date Feb 25	Drawn by wen
Drg No. W- 2822	Rev.