





Front Elevation 1-100

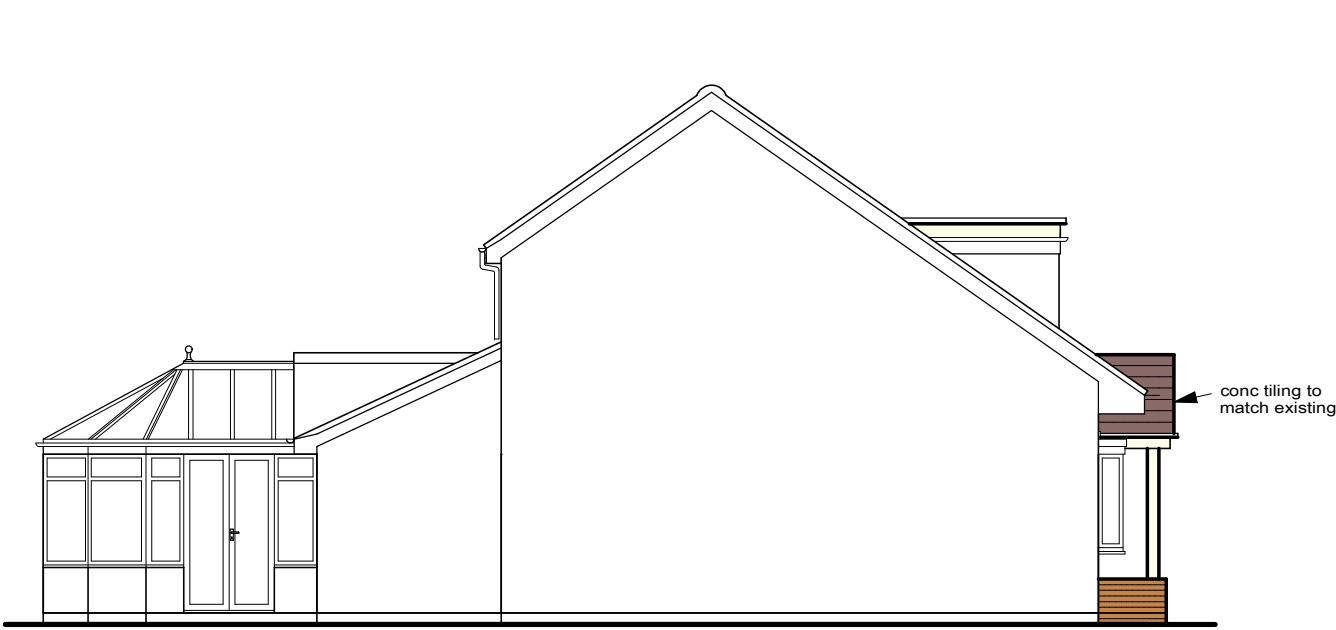


Side Elevation 1-100




Rear Elevation 1-100

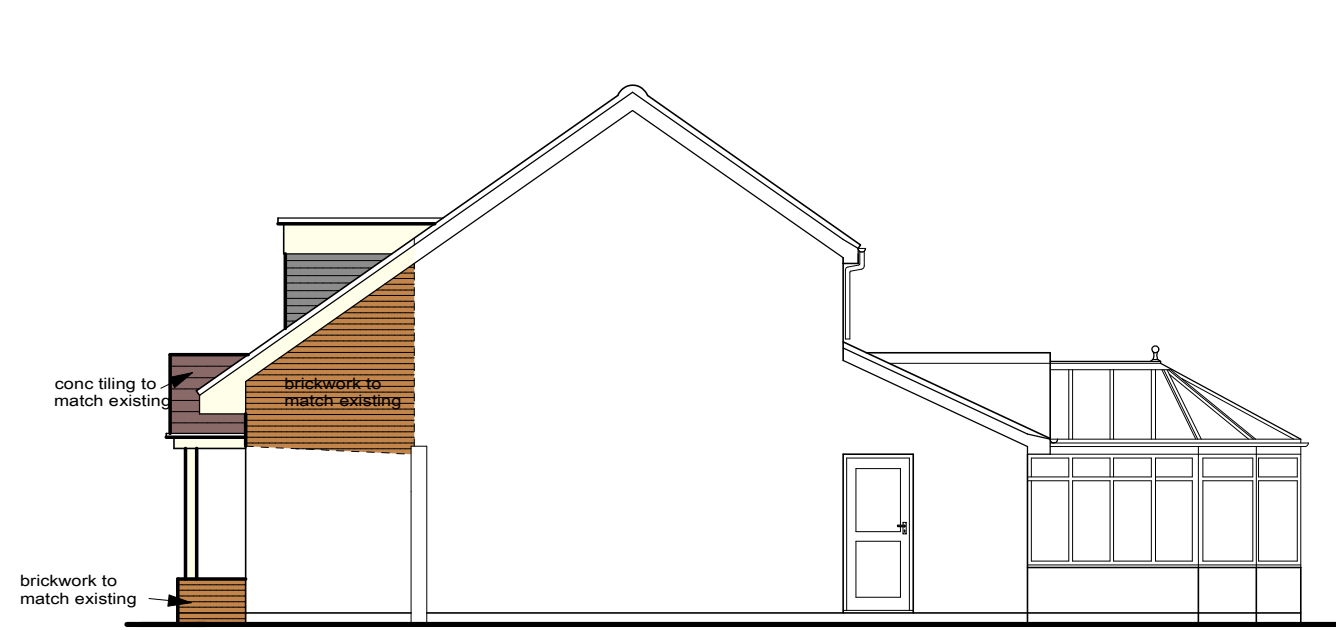


Side Elevation 1-100

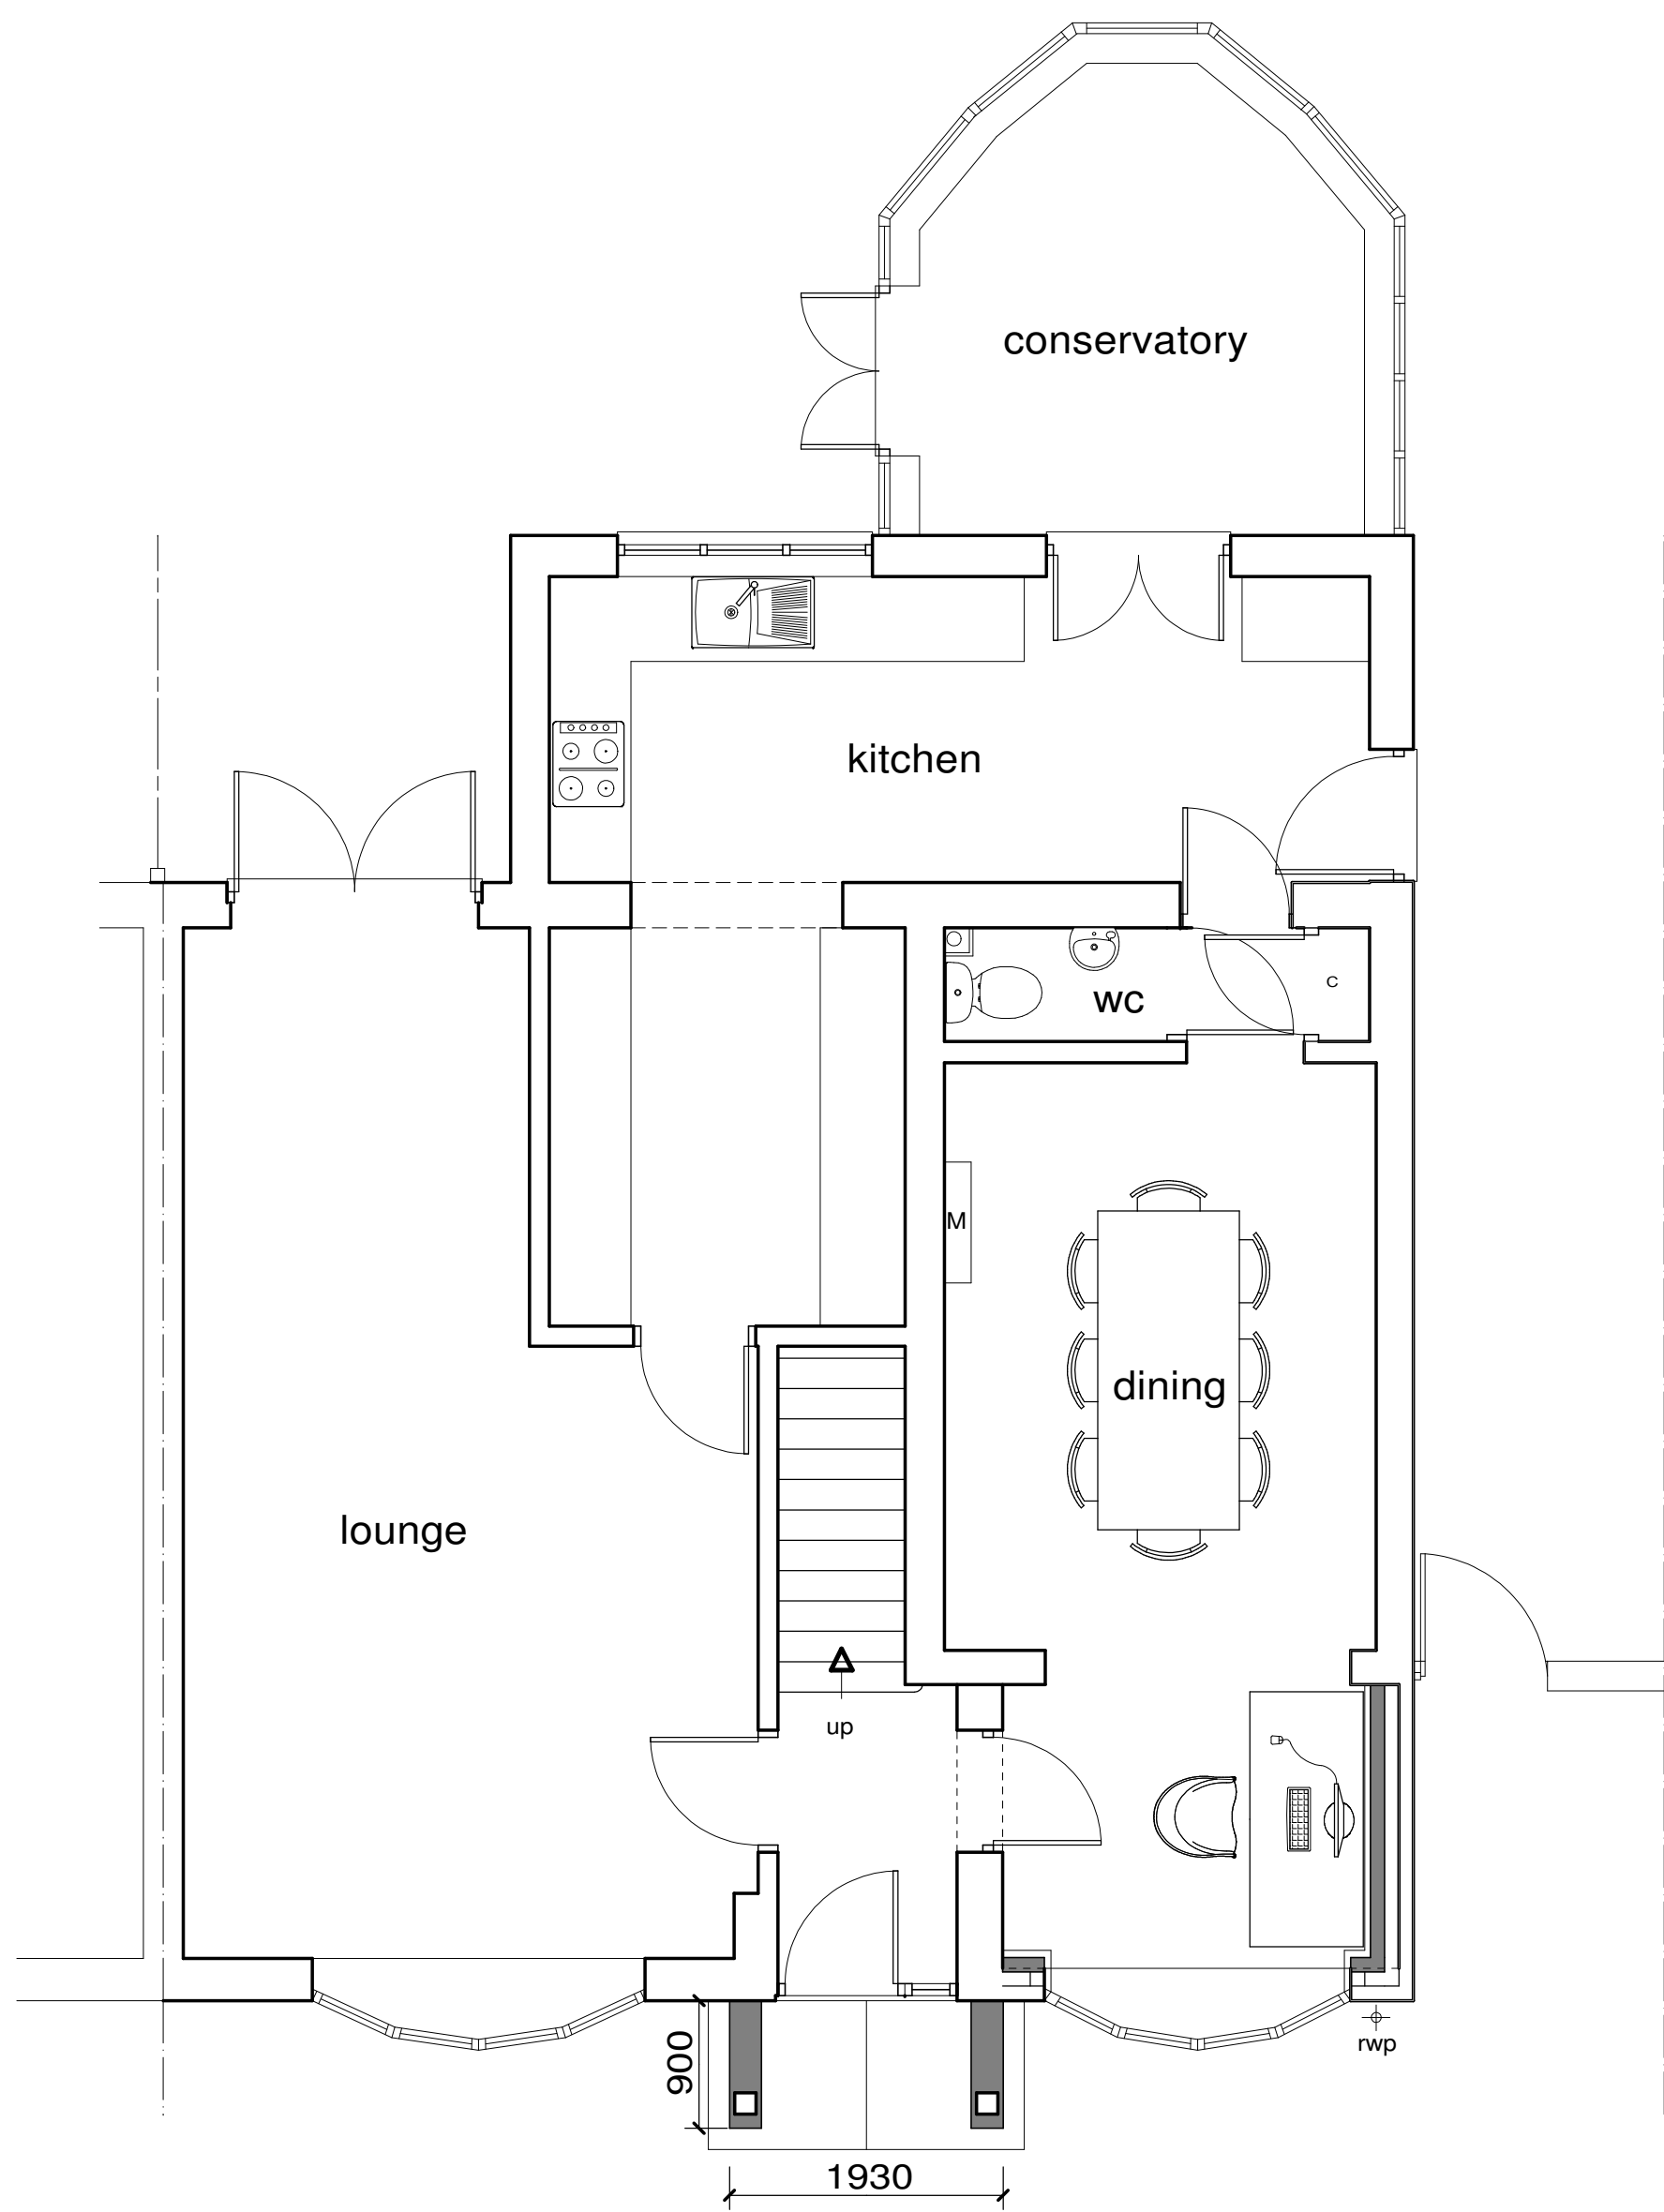

Ground Floor Plan 1-50

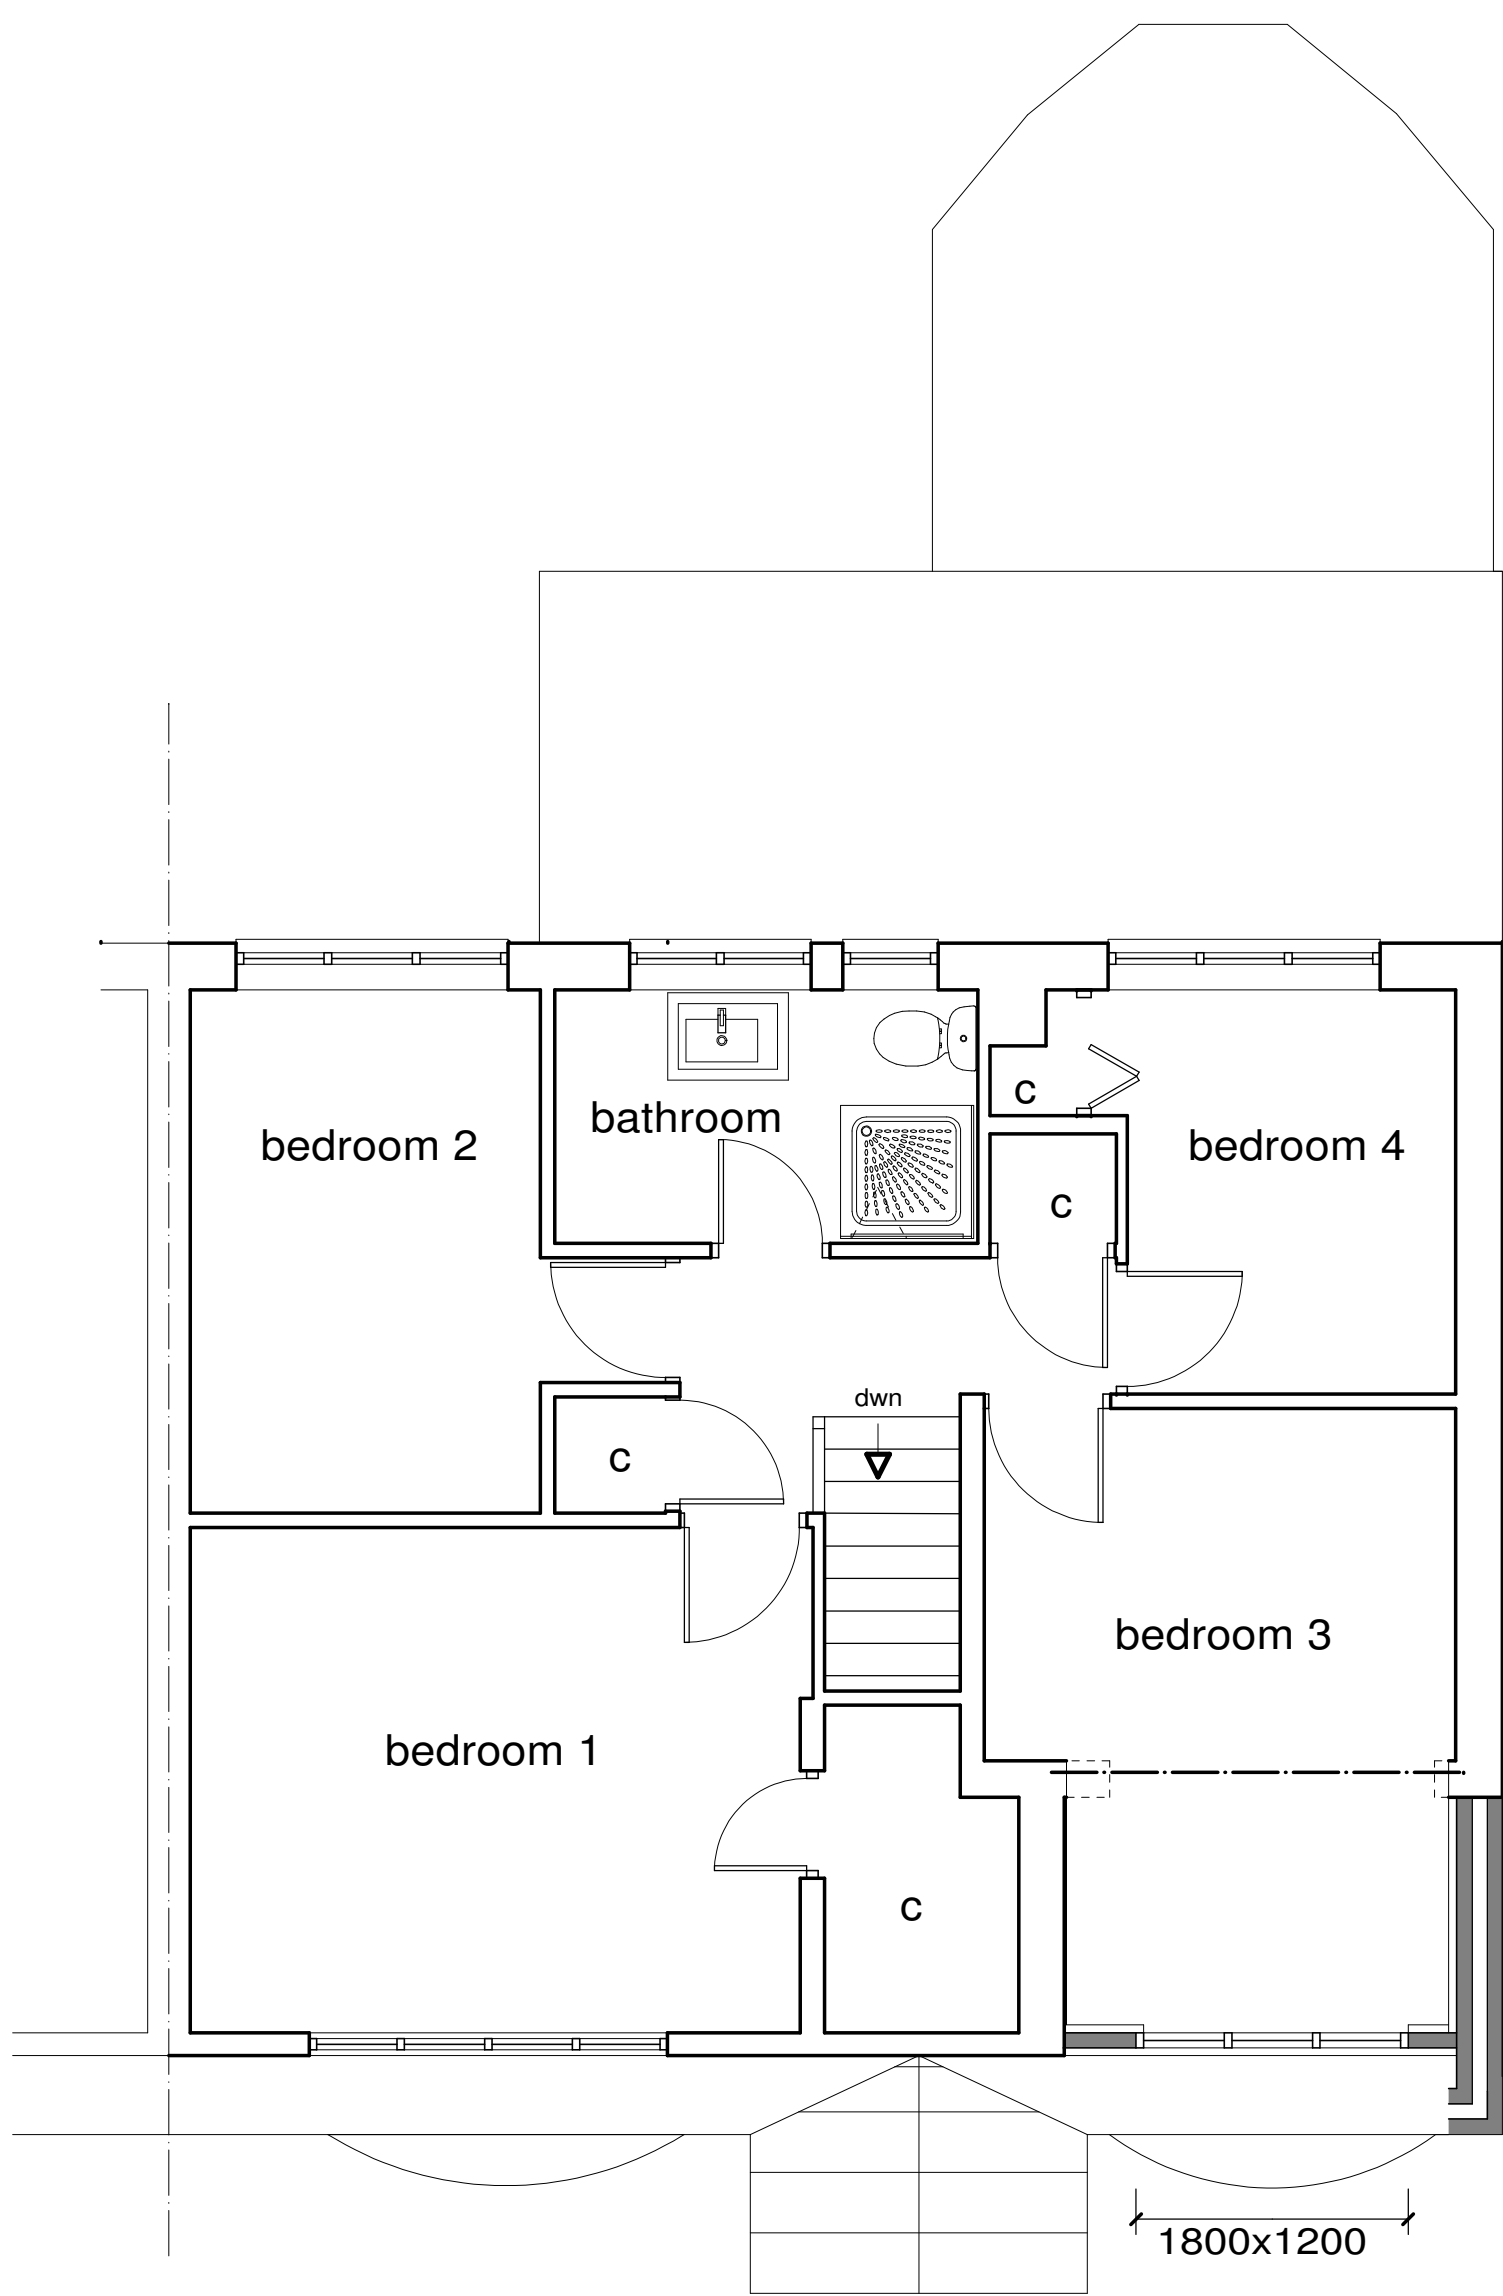

First Floor Plan 1-50

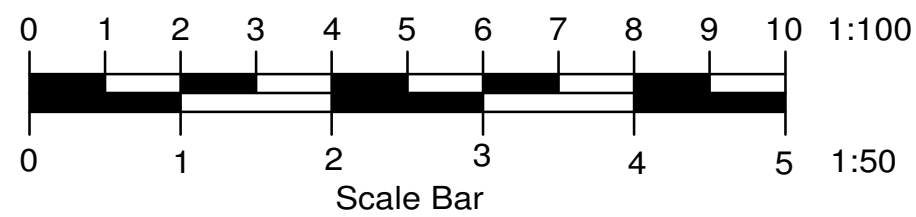

Client		
Mr and Mrs Wearing		
Job Title		
41 Charwood Road		
Wokingham		
RG40 1RY		
Drawing Title		
Proposed Plans		
and Elevations		
Scale 1-50 1-100		
Date	Feb 25	Drawn by wen
Drg No.		Rev.
W- 2822 -1		