





Front Elevation 1-100

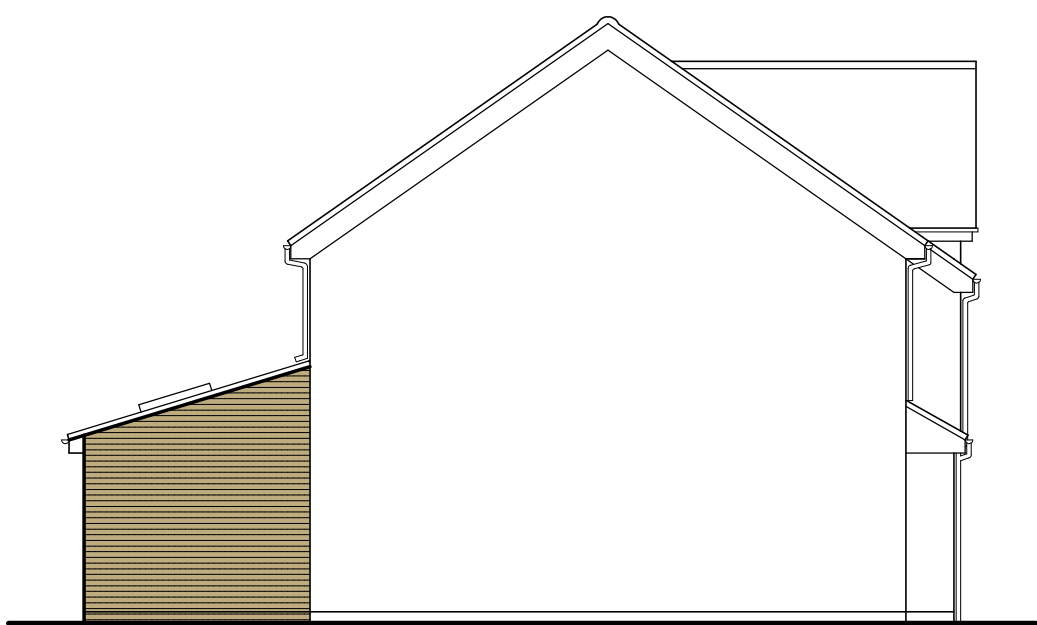


Side Elevation 1-100




Rear Elevation 1-100

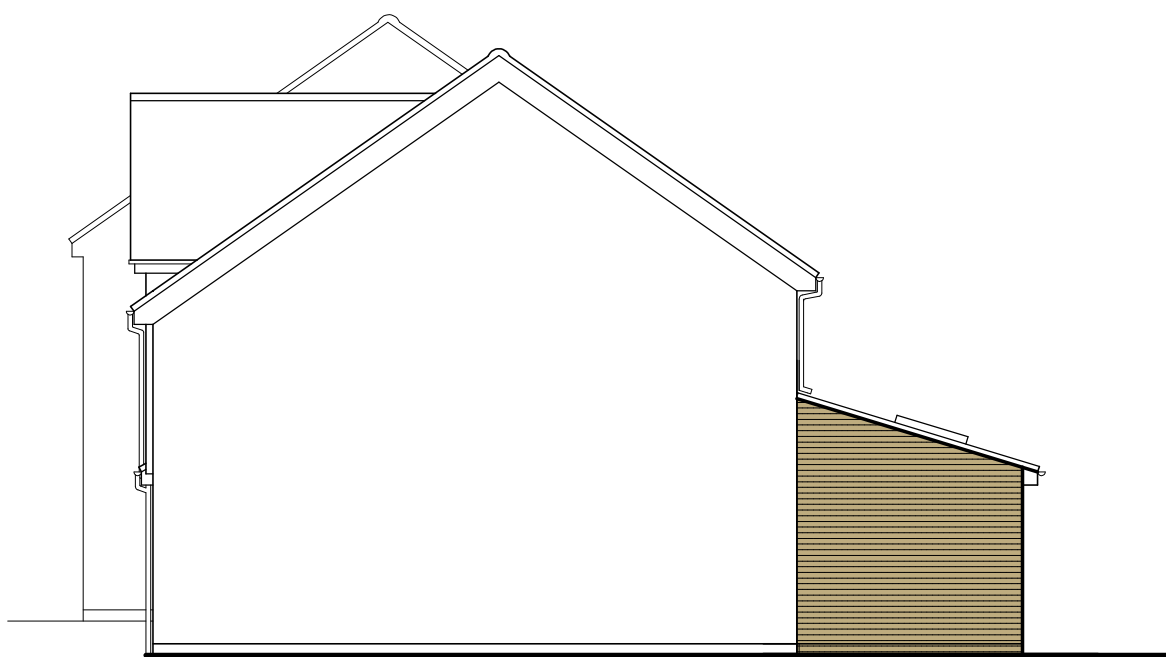

Side Elevation 1-100

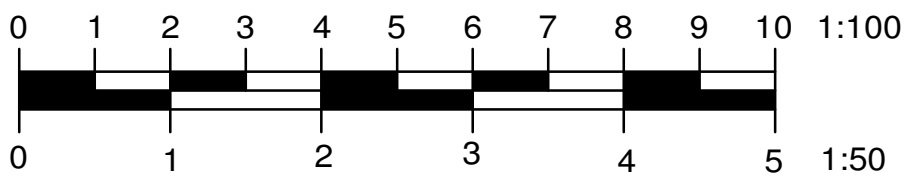

Scale Bar

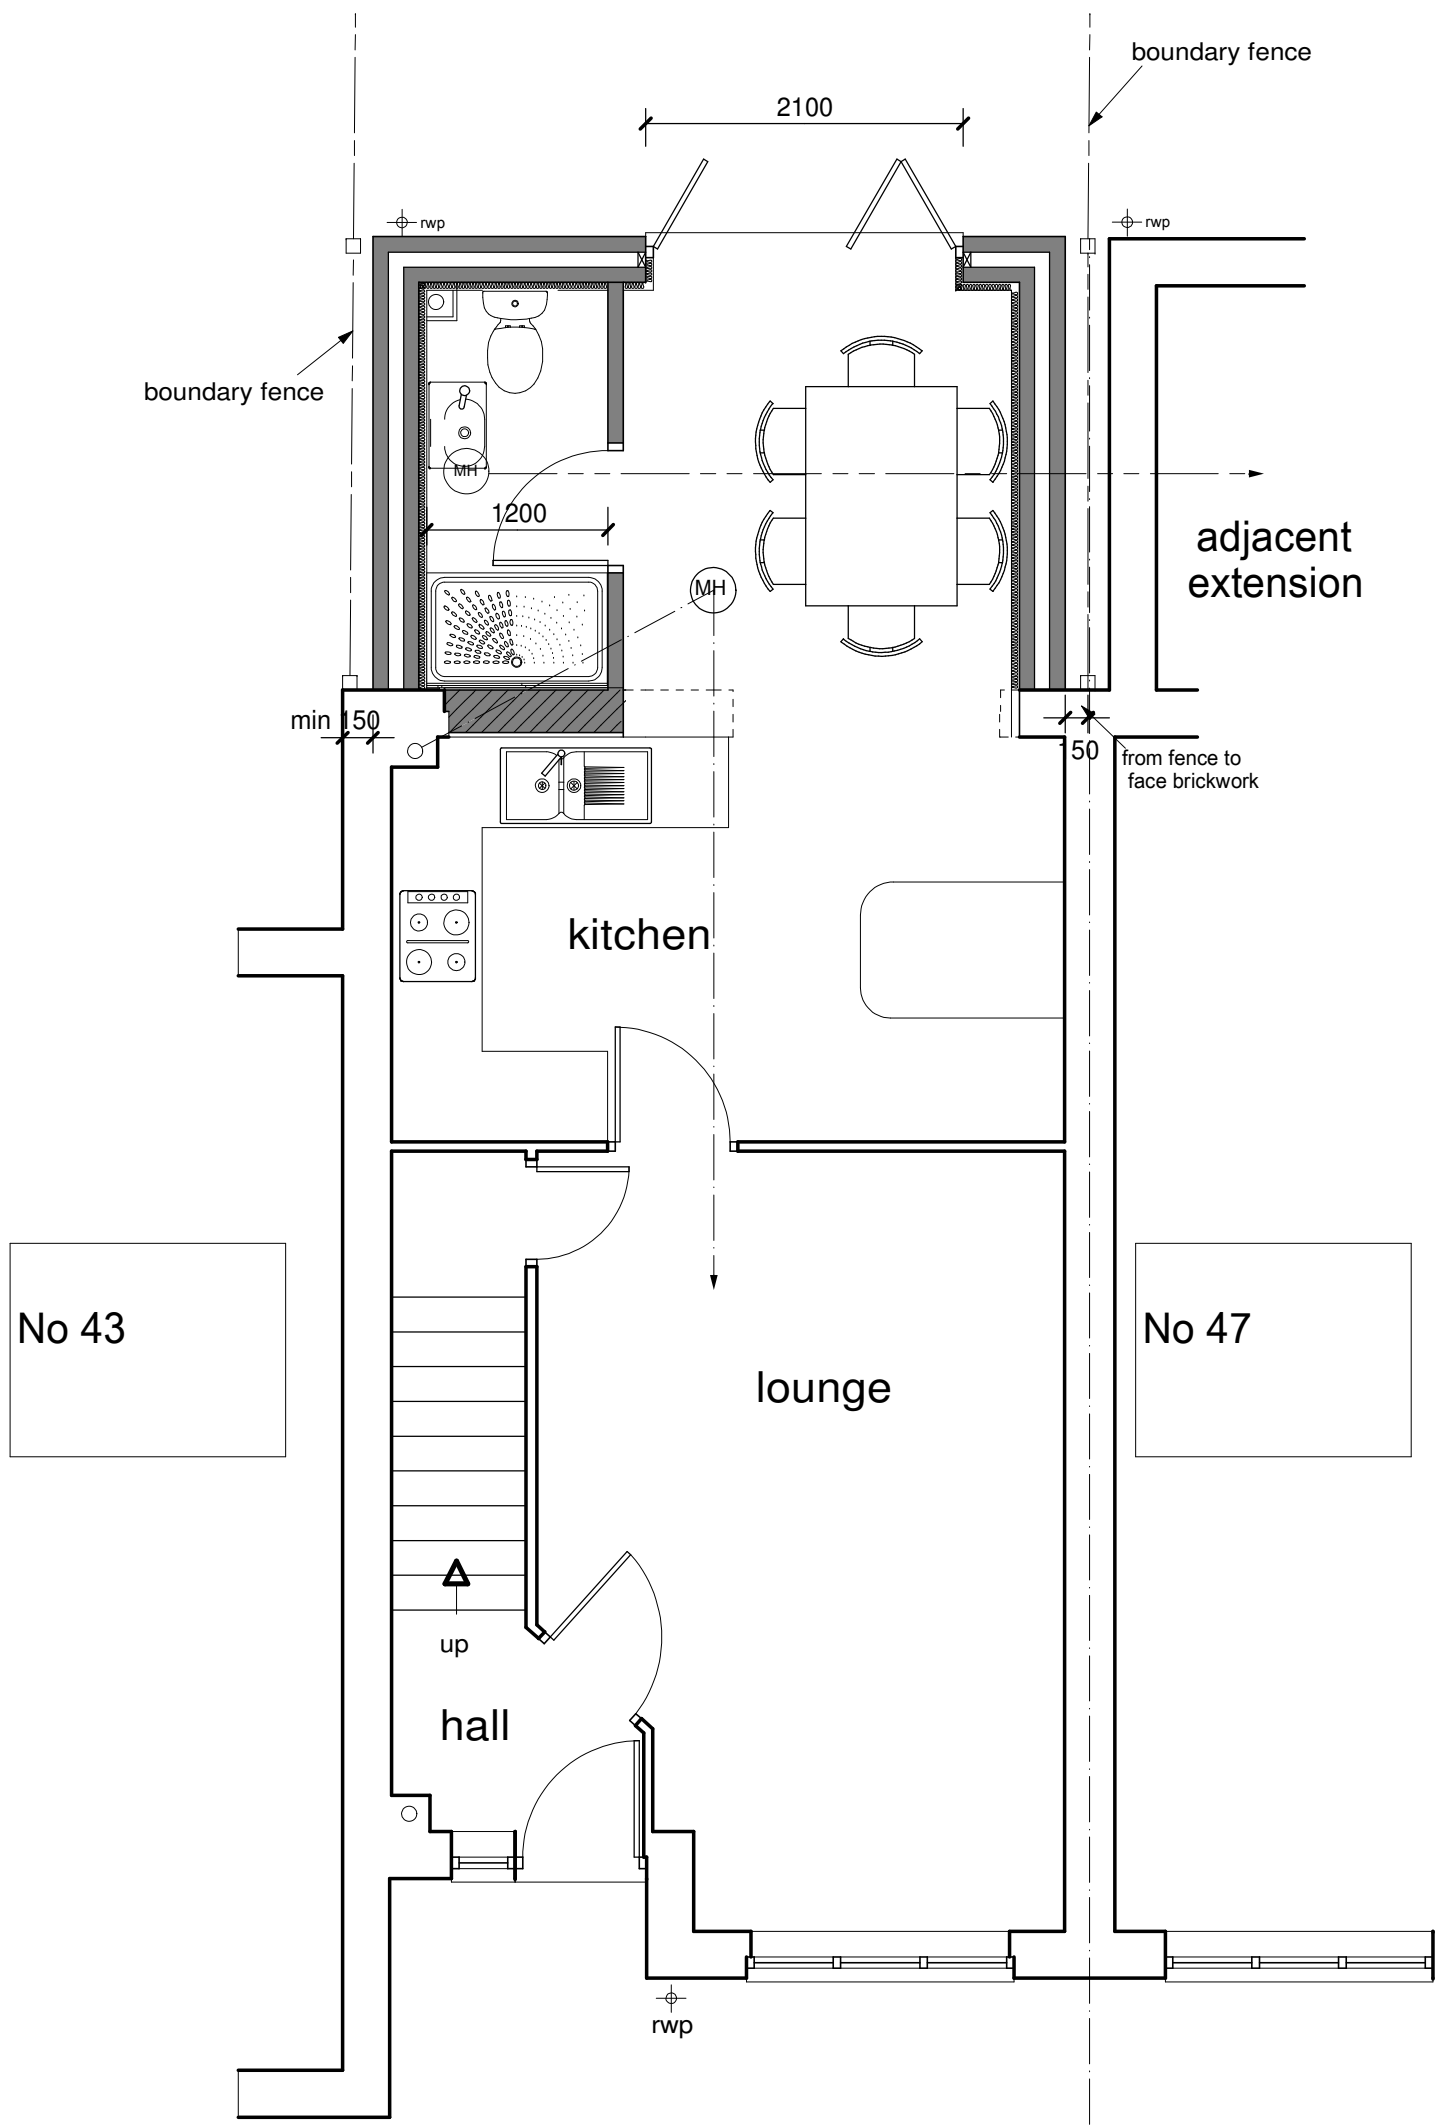

Ground Floor Plan 1-50

Client		Linda McLeod	
Job Title		45 Montague Close Wokingham RG40 5PF	
Drawing Title		Proposed Plans and Elevations	
Scale		1-50 1-100	
Date		Aug 25	Drawn by wen
Drg No.		M- 2837 - 1	Rev.