


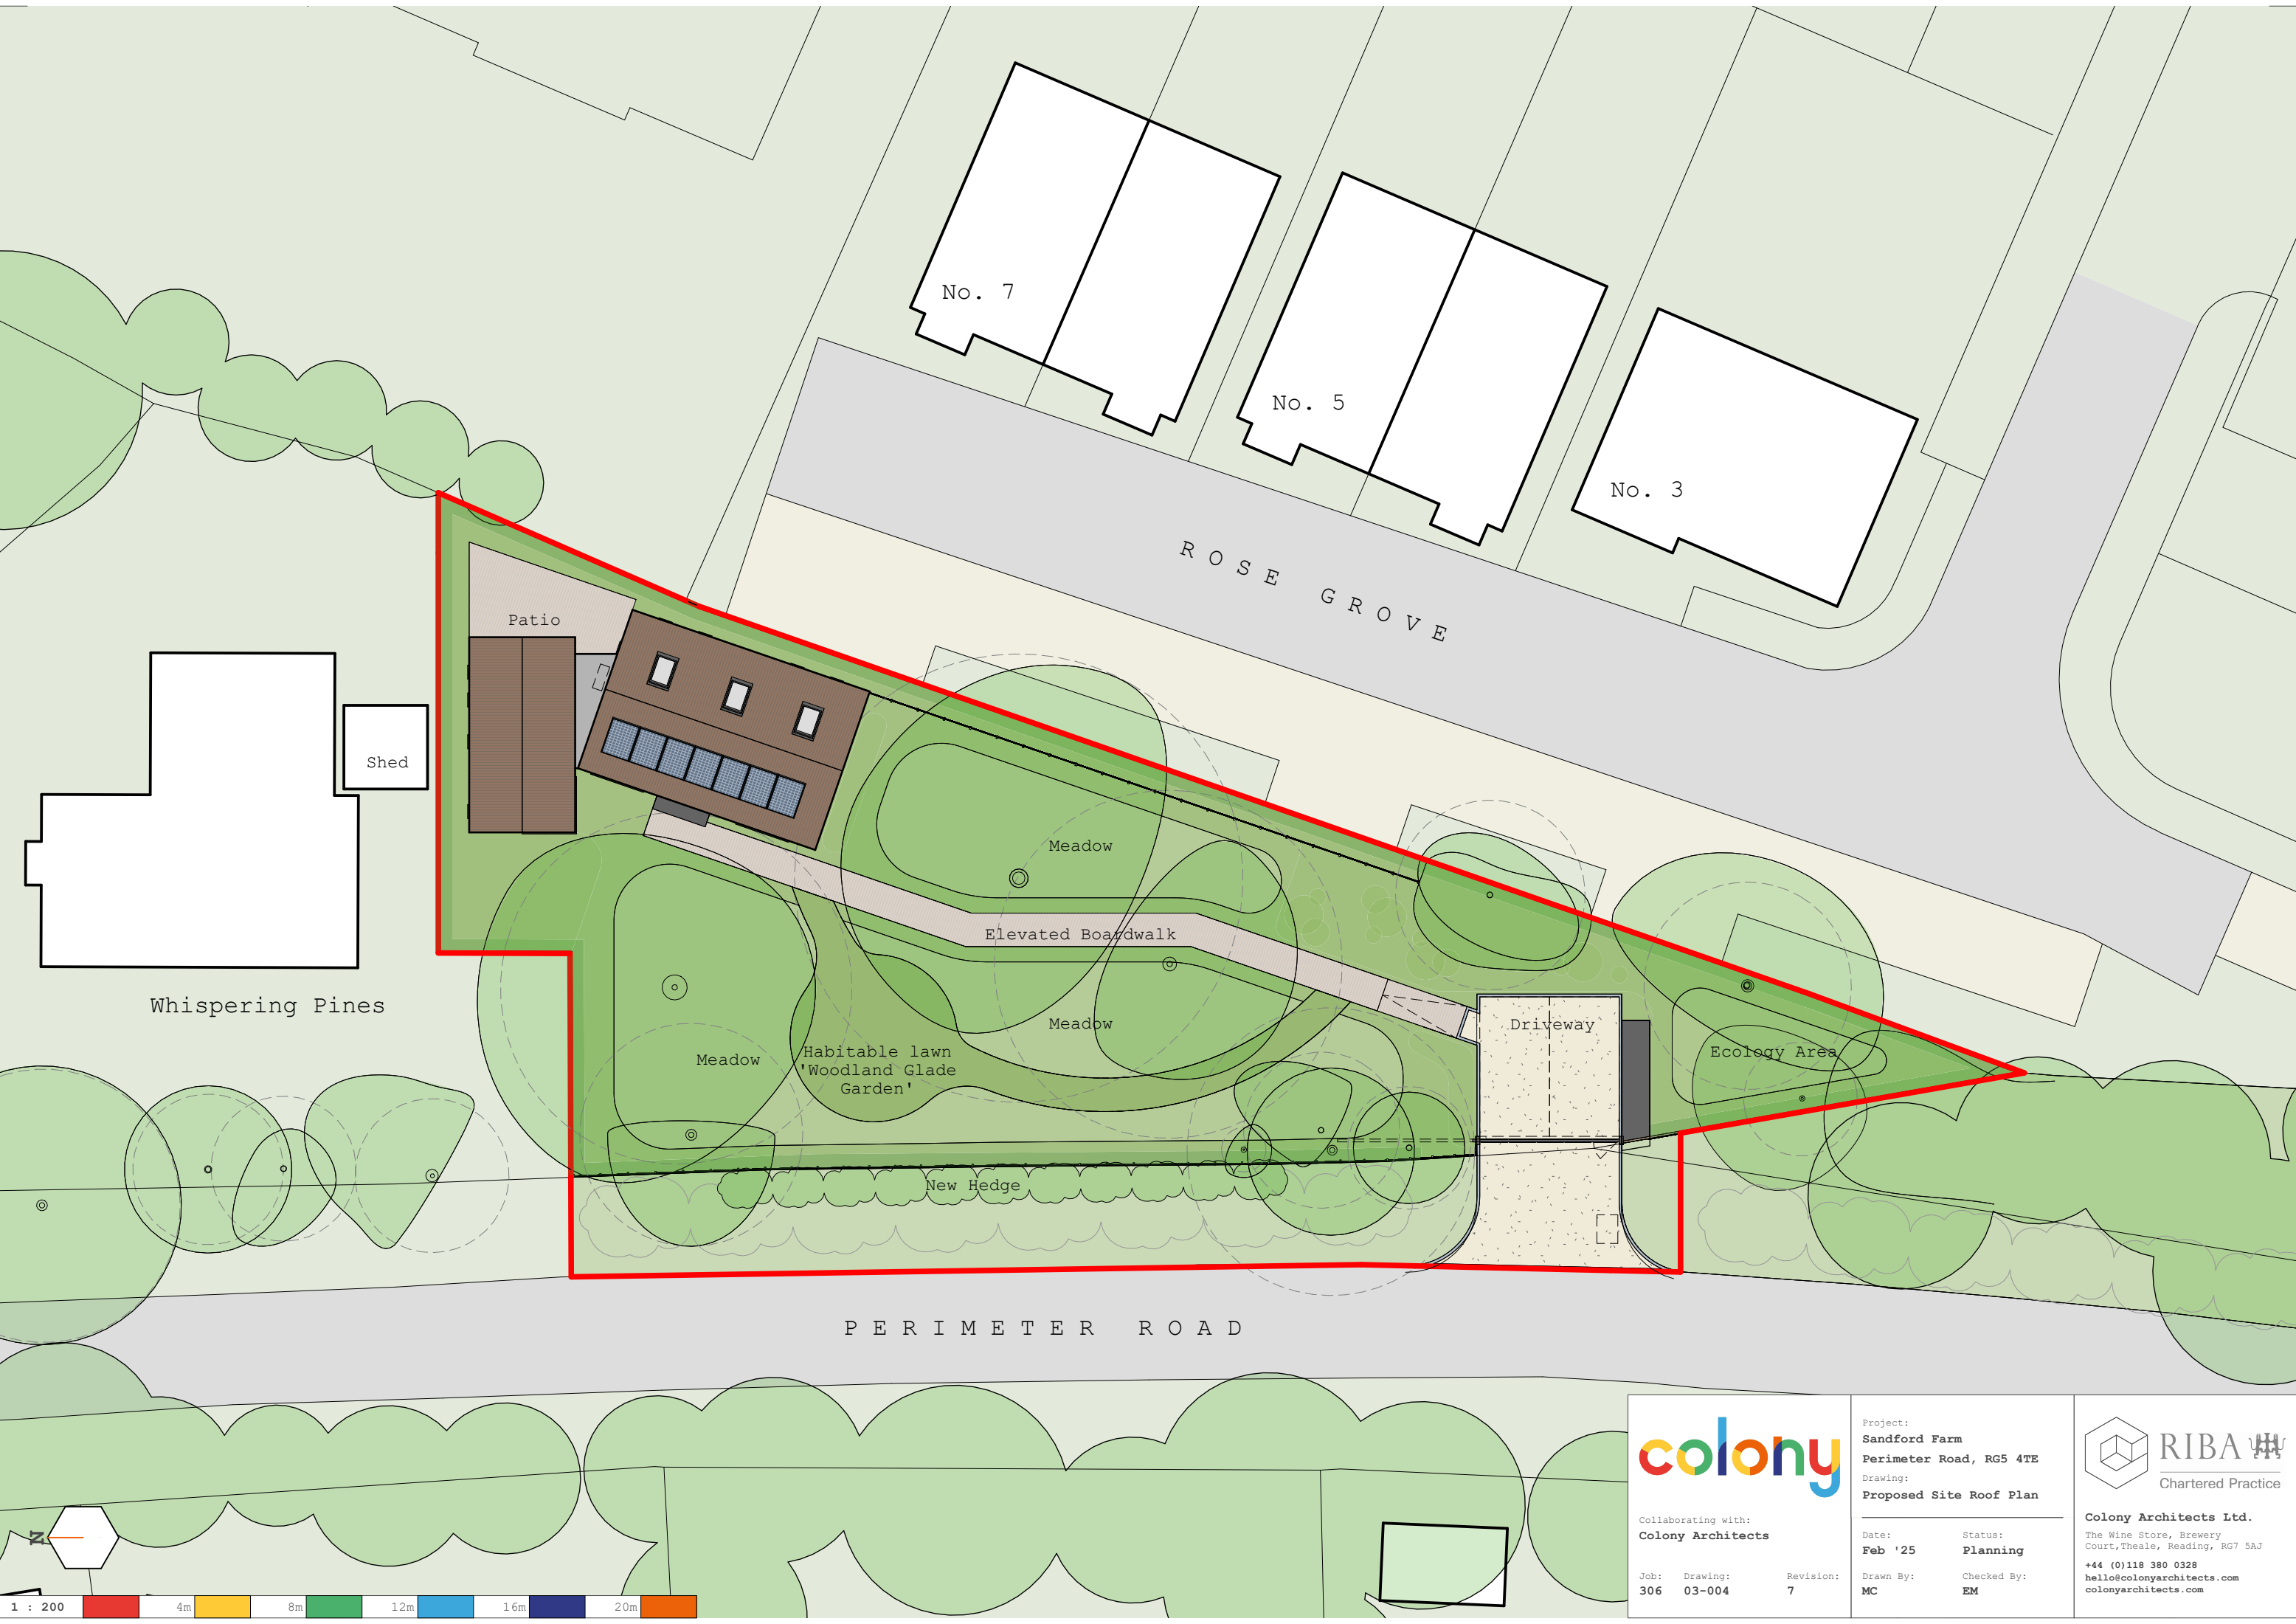

Collaborating with:
Colony Architects

Job: 306 Drawing: 03-004 Revision: 7

Project:
Sandford Farm
Perimeter Road, RG5 4TE

Drawing:
Proposed Site Roof Plan

Date:
Feb '25

Status:
Planning

Drawn By:
MC

Checked By:
EM



RIBA
Chartered Practice

Colony Architects Ltd.
The Wine Store, Brewery Court, Theale, Reading, RG7 5AJ
+44 (0)118 380 0328
hello@colonyarchitects.com
colonyarchitects.com