


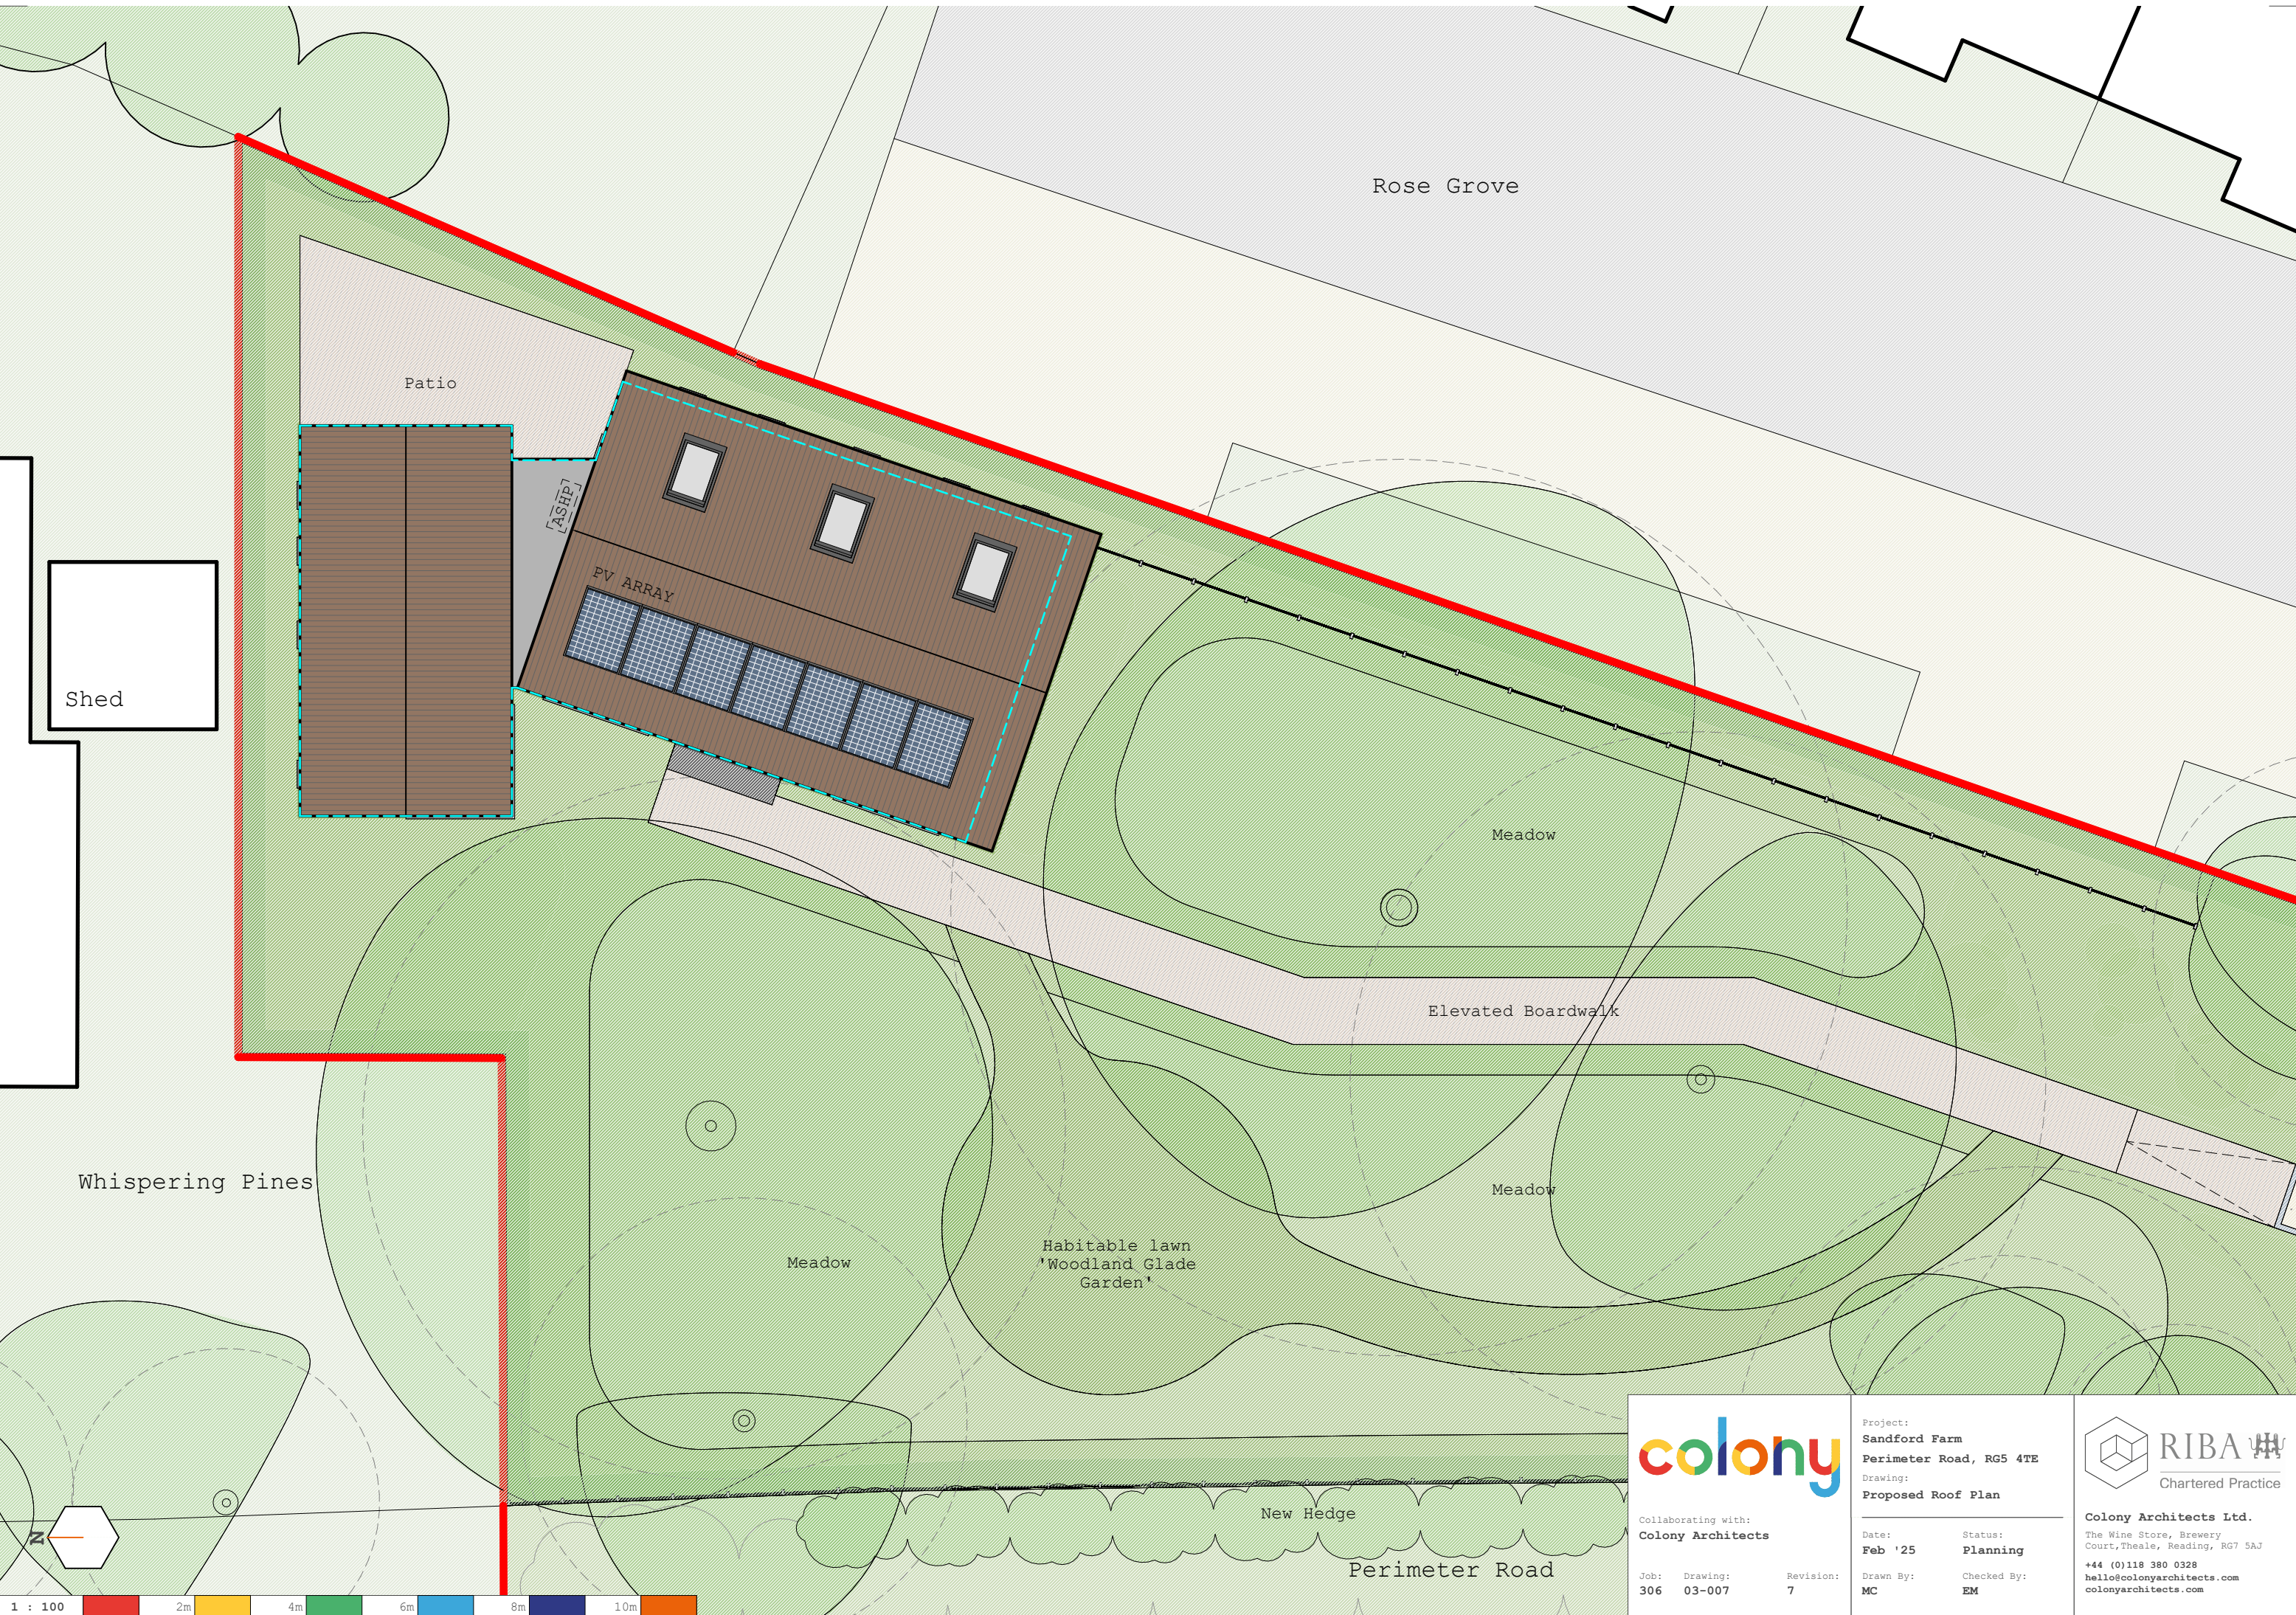



Collaborating with:
Colony Architects

Job:	Drawing:	Revision:
306	03-007	7

Project:
Sandford Farm
Perimeter Road, RG5 4TE

Drawing:
Proposed Roof Plan

Date:	Status:
Feb '25	Planning
Drawn By:	Checked By:
MC	EM



Colony Architects Ltd.
The Wine Store, Brewery
Court, Theale, Reading, RG7 5AJ
+44 (0)118 380 0328
hello@colonyarchitects.com
colonyarchitects.com