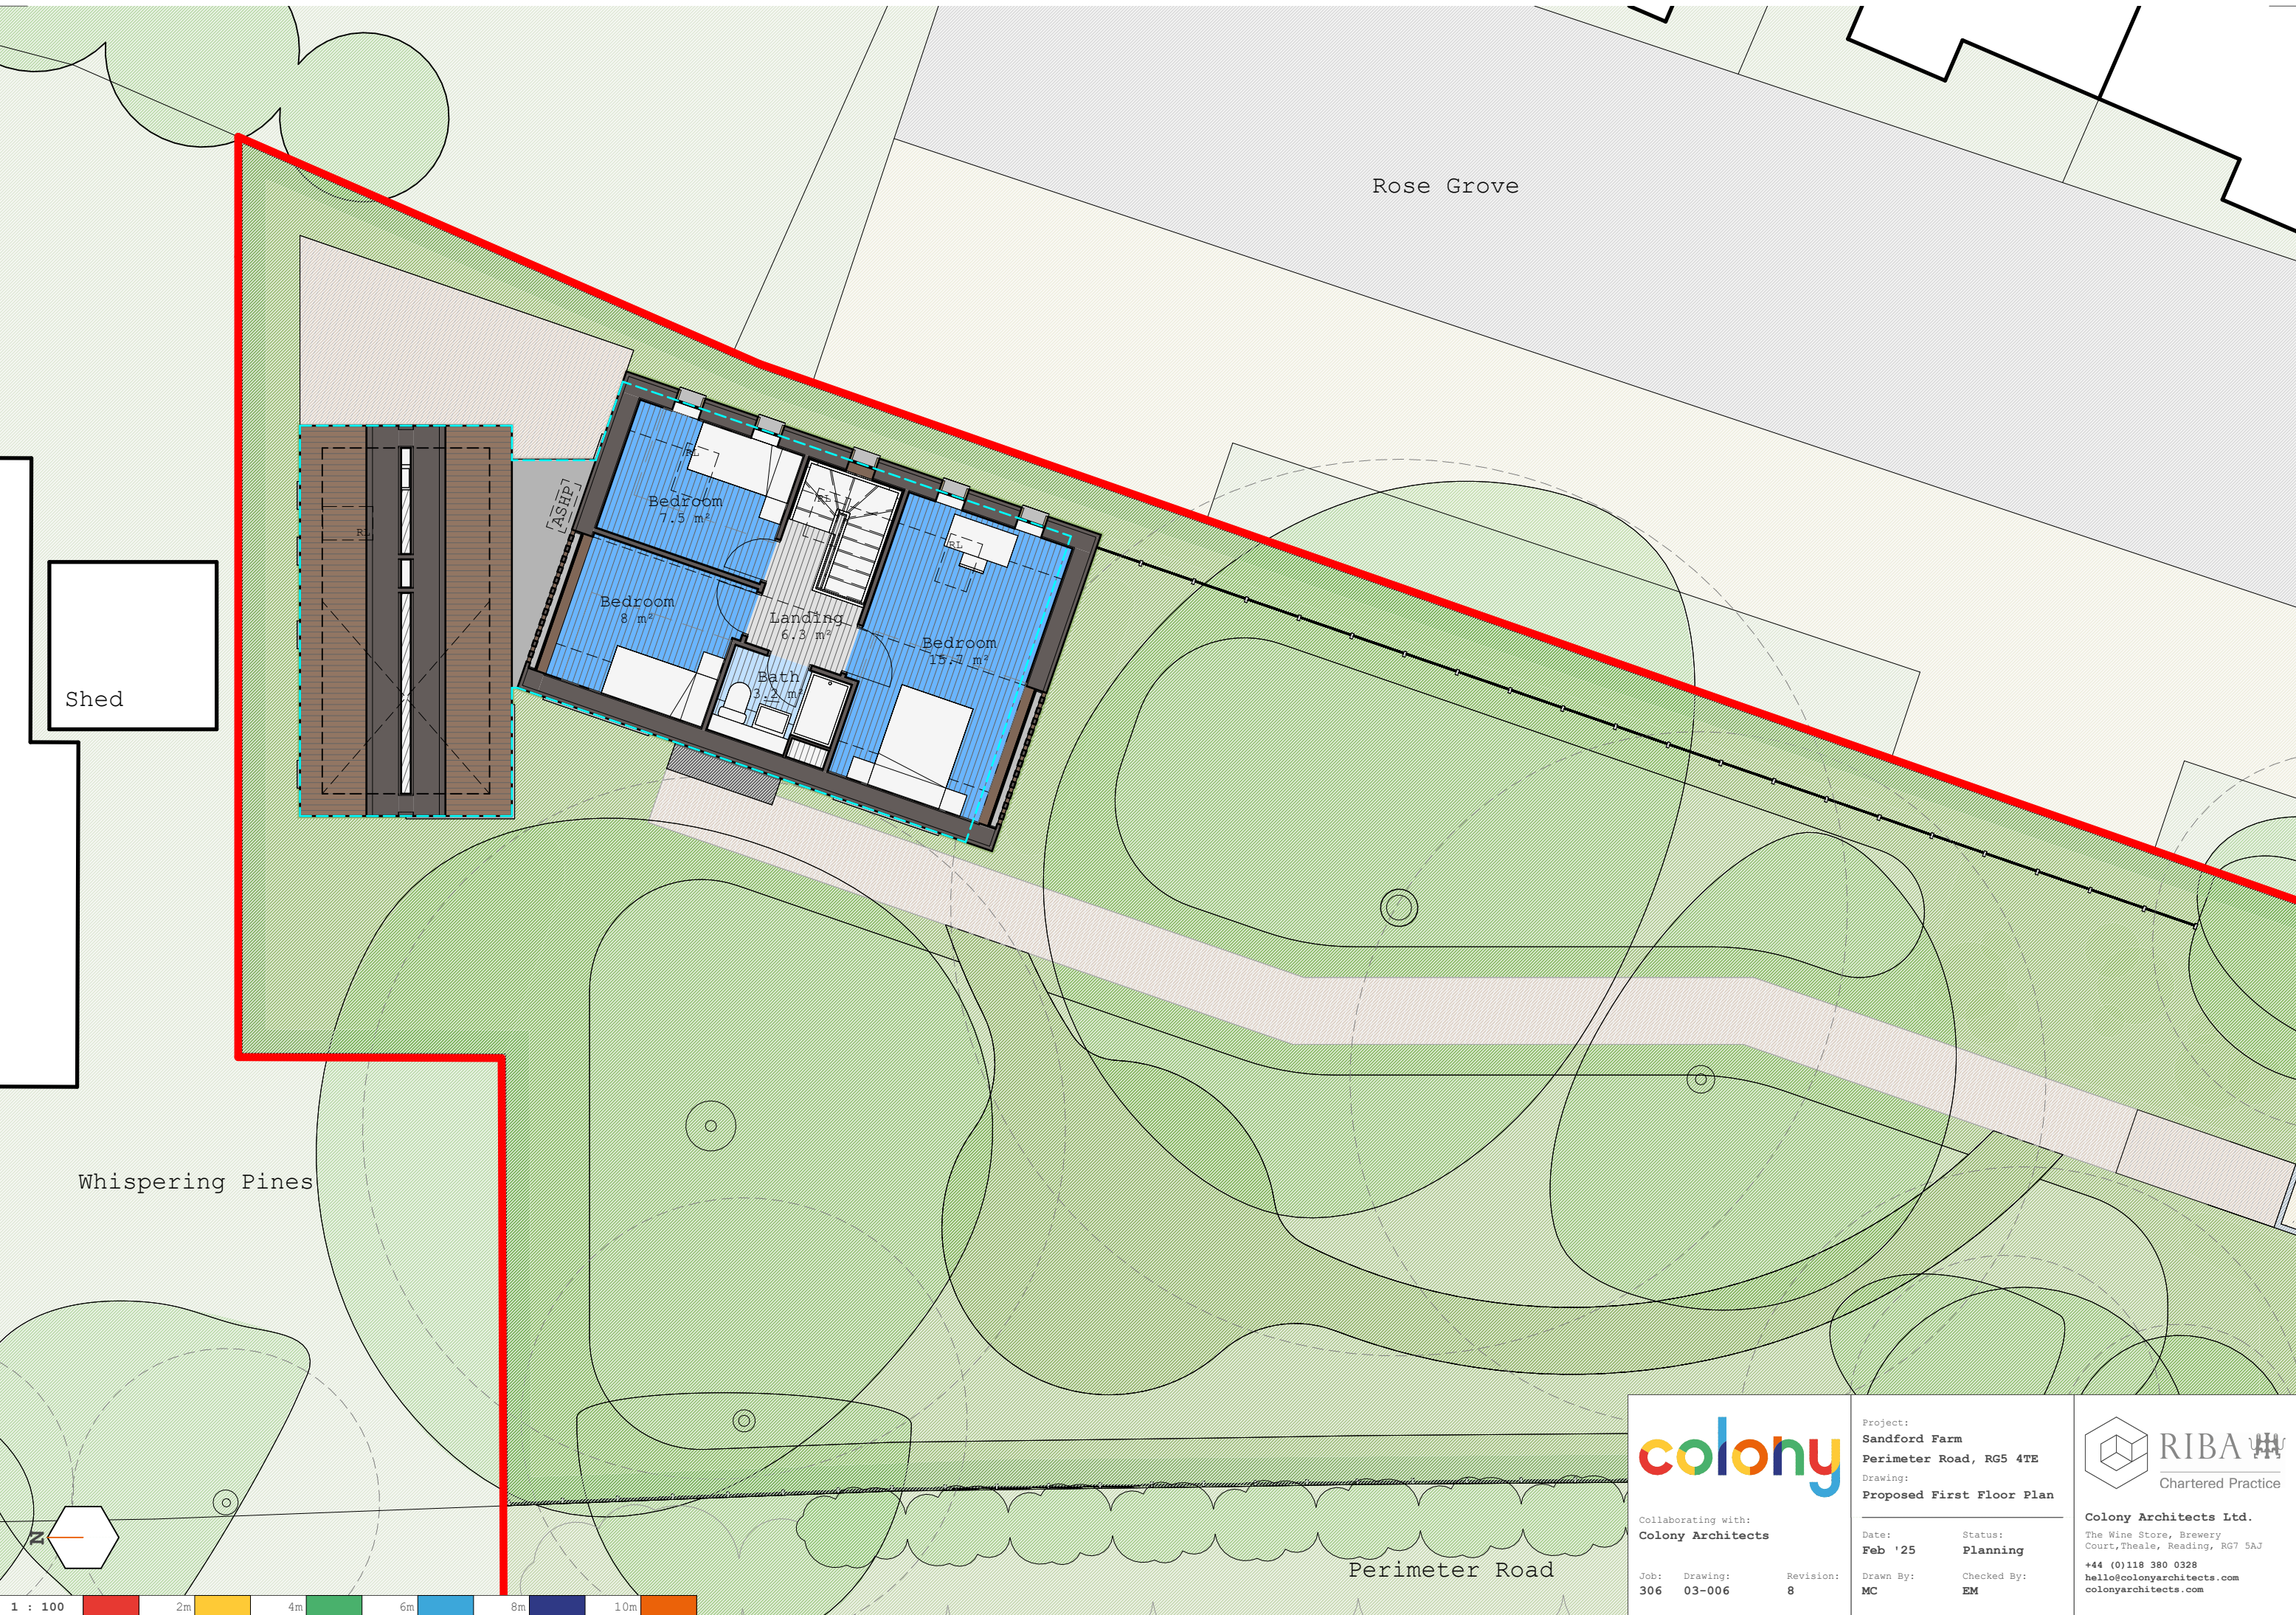


 Collaborating with: Colony Architects			Project: Sandford Farm Perimeter Road, RG5 4TE Drawing: Proposed First Floor Plan		 Chartered Practice	
Date: Feb '25			Status: Planning			
Job: 306			Drawn By: MC			
Drawing: 03-006			Checked By: EM			
Revision: 8			Colony Architects Ltd. The Wine Store, Brewery Court, Theale, Reading, RG7 5AJ +44 (0)118 380 0328 hello@colonyarchitects.com colonyarchitects.com			