




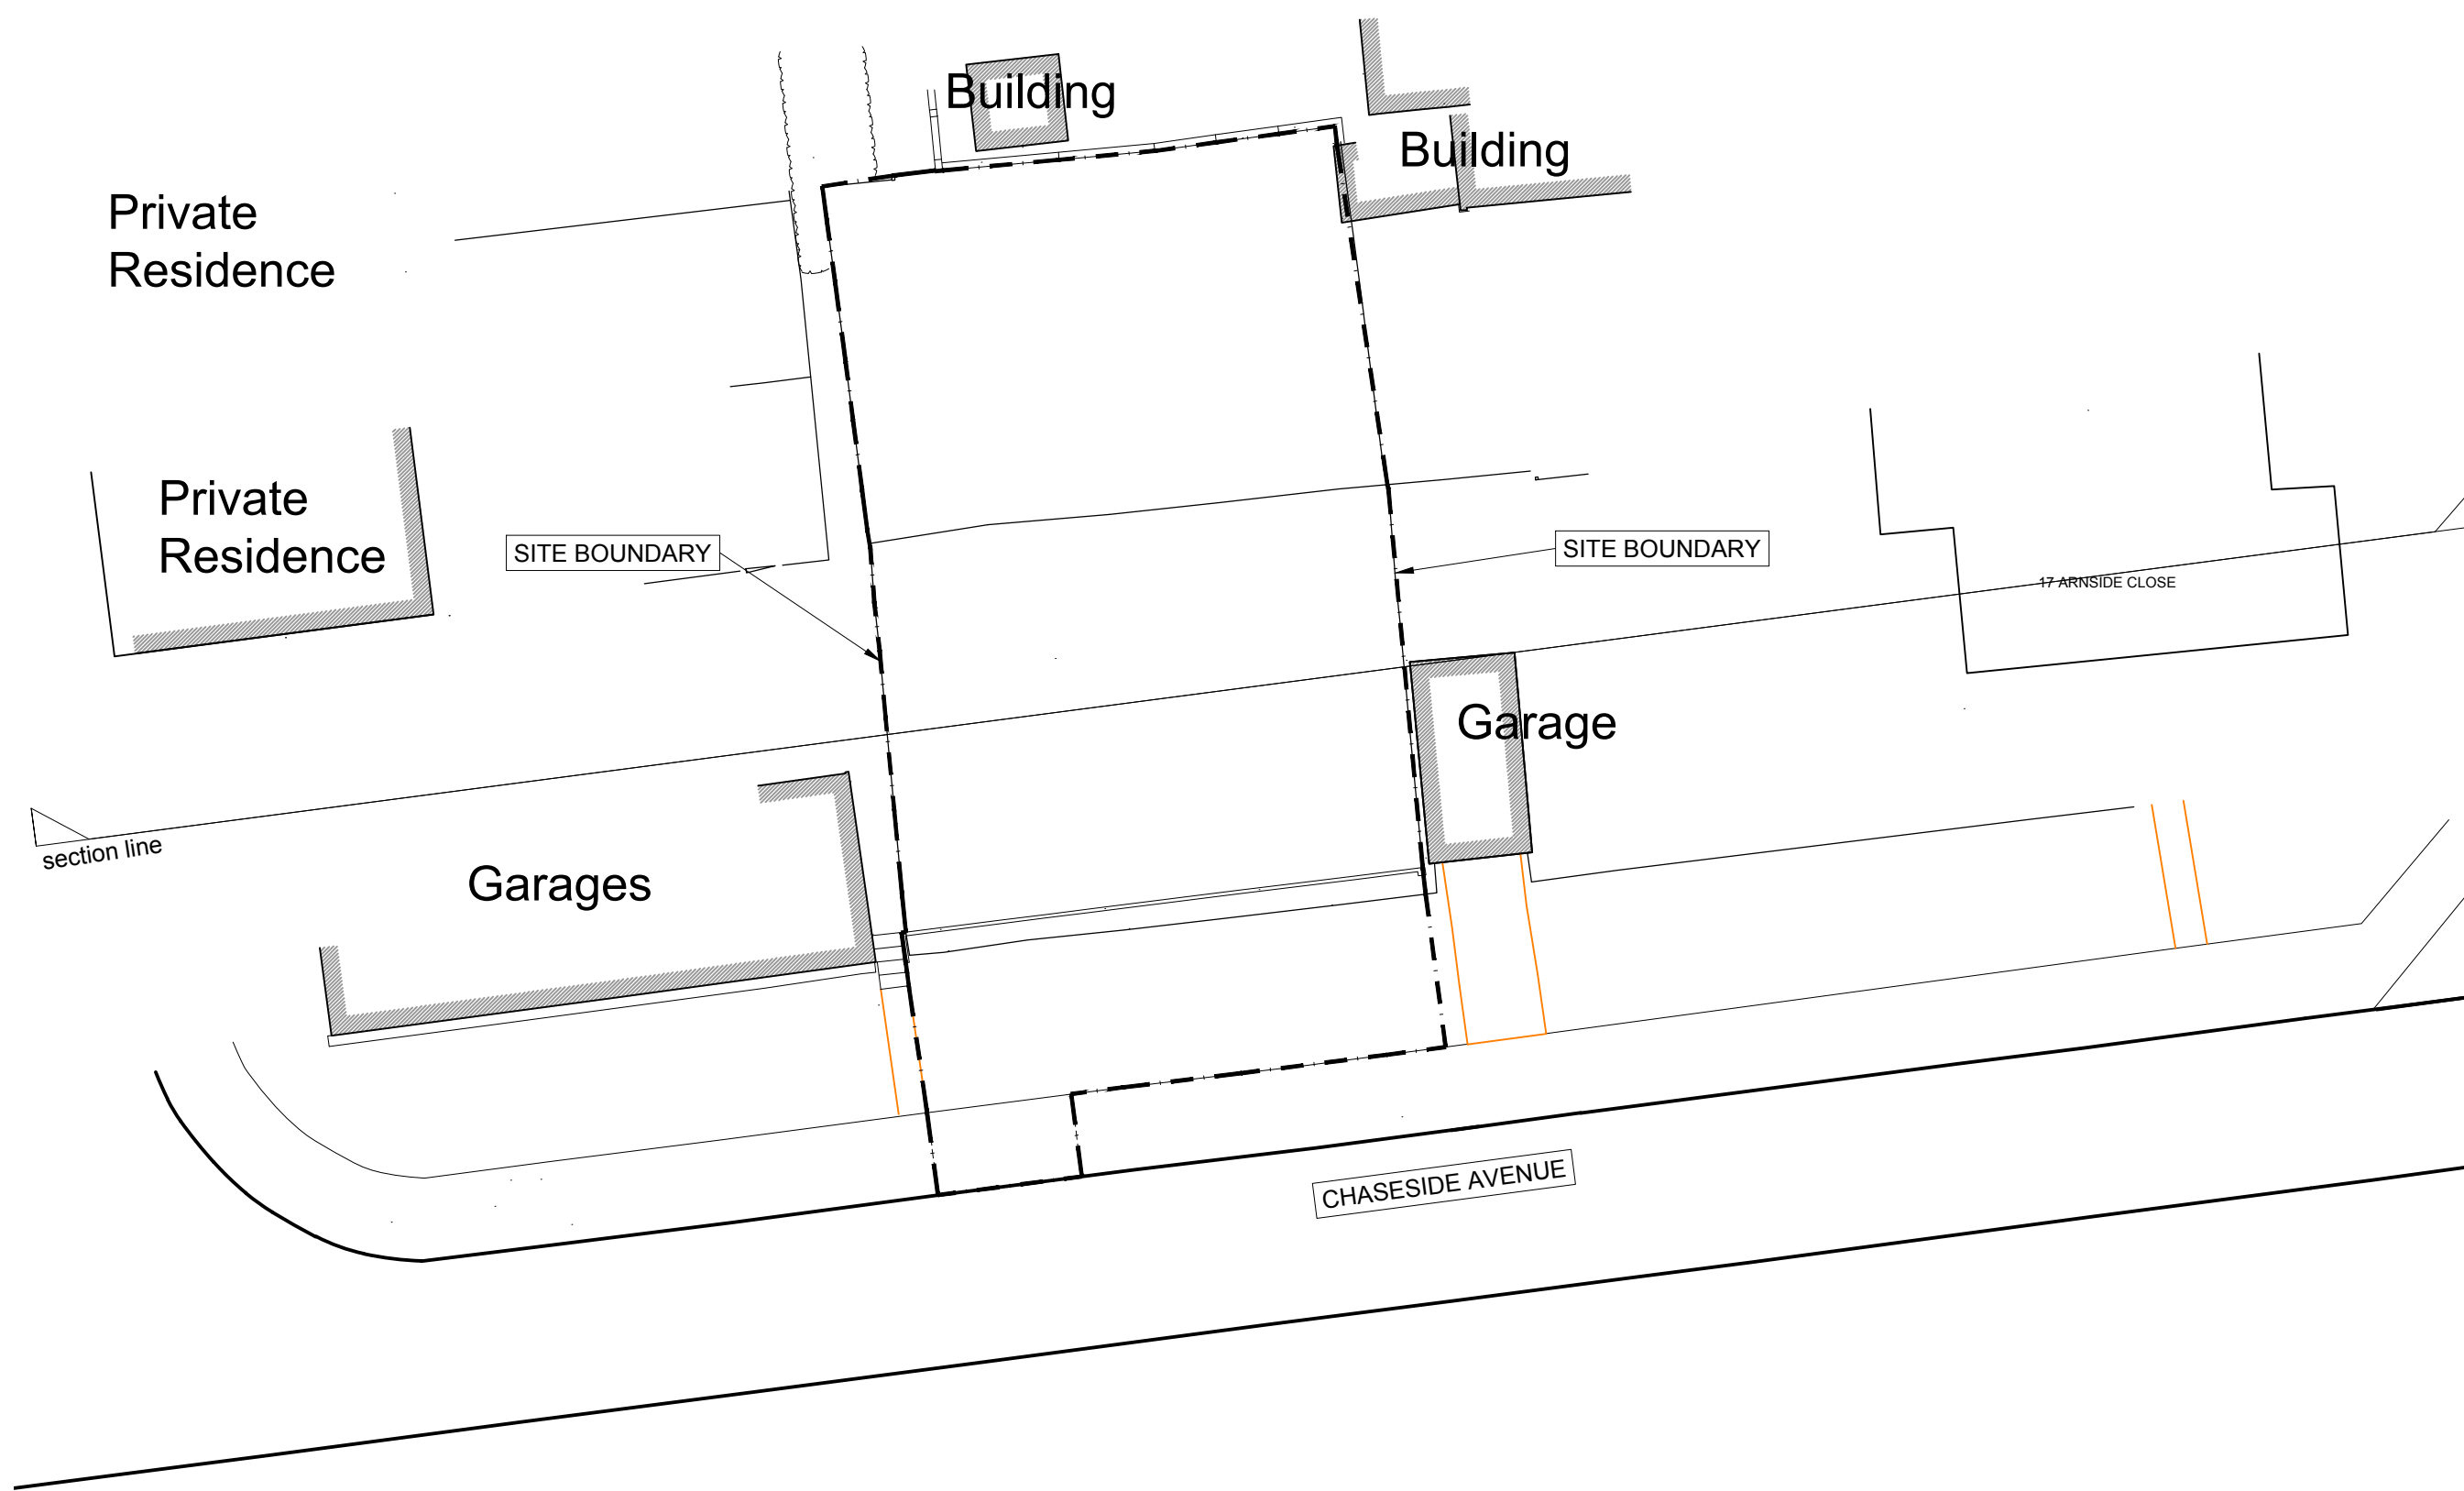


EXISTING SITE PLAN

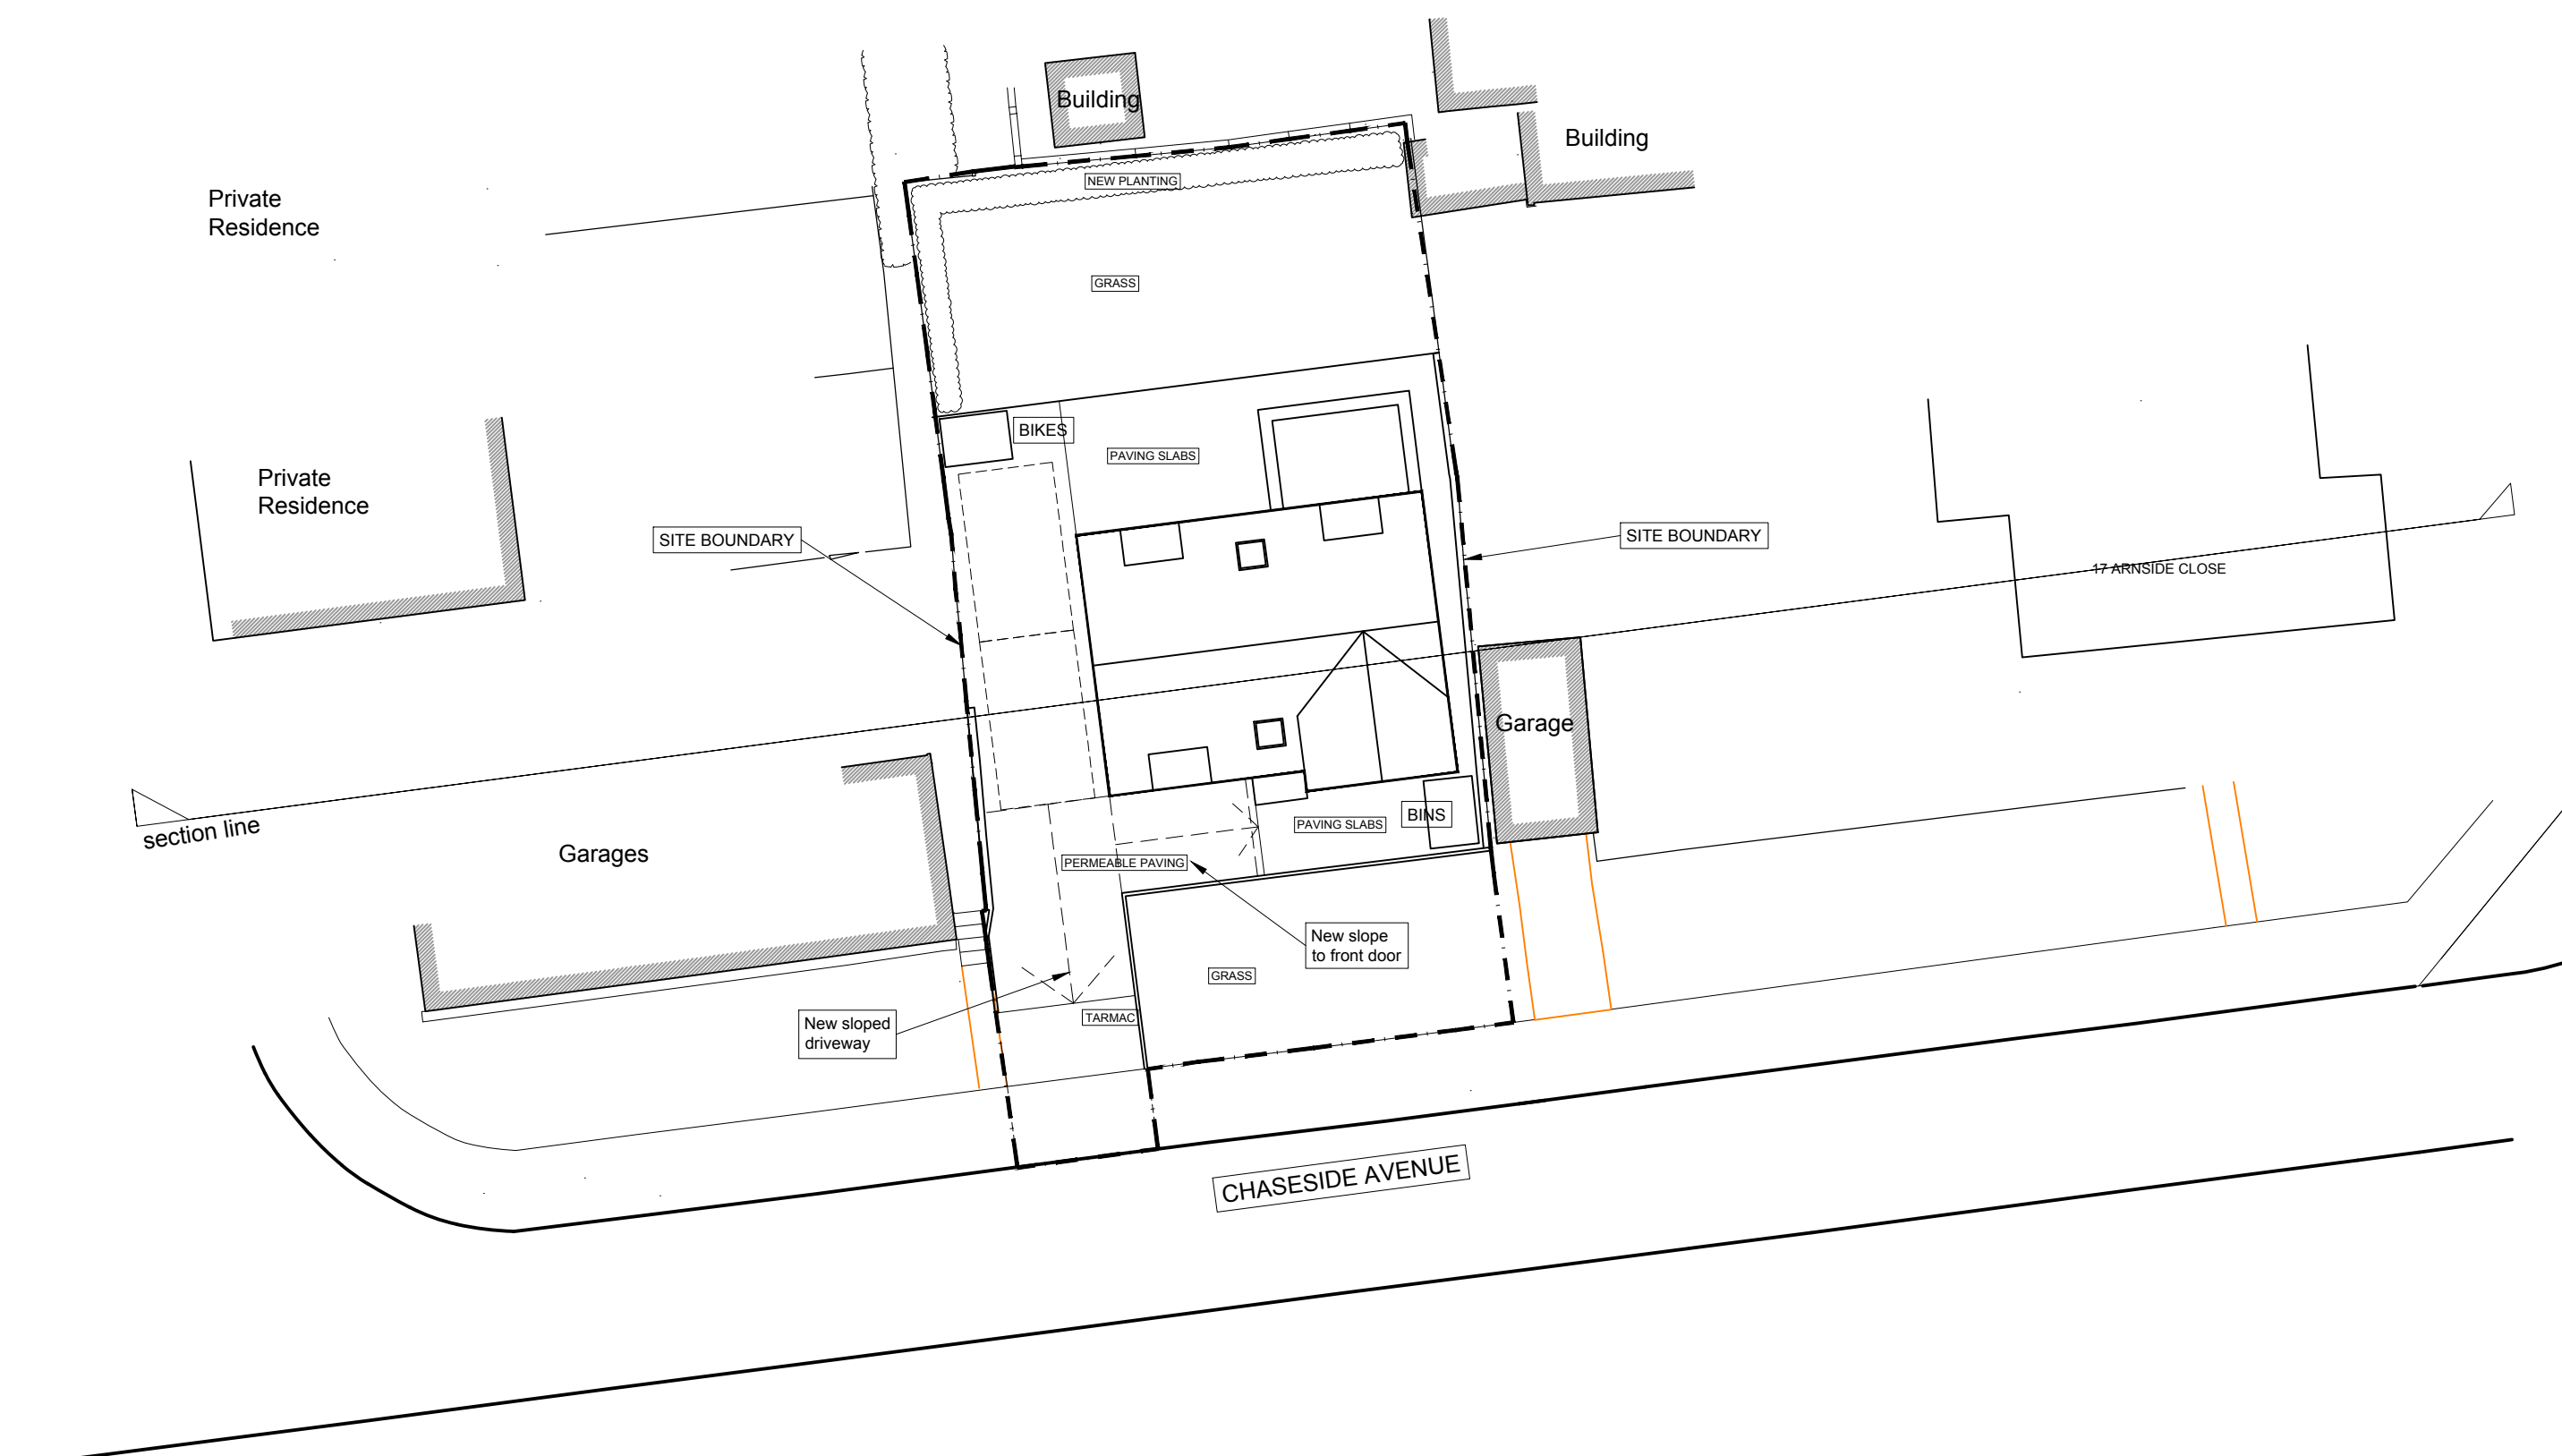

PROPOSED SITE PLAN  
IN CONTEXT

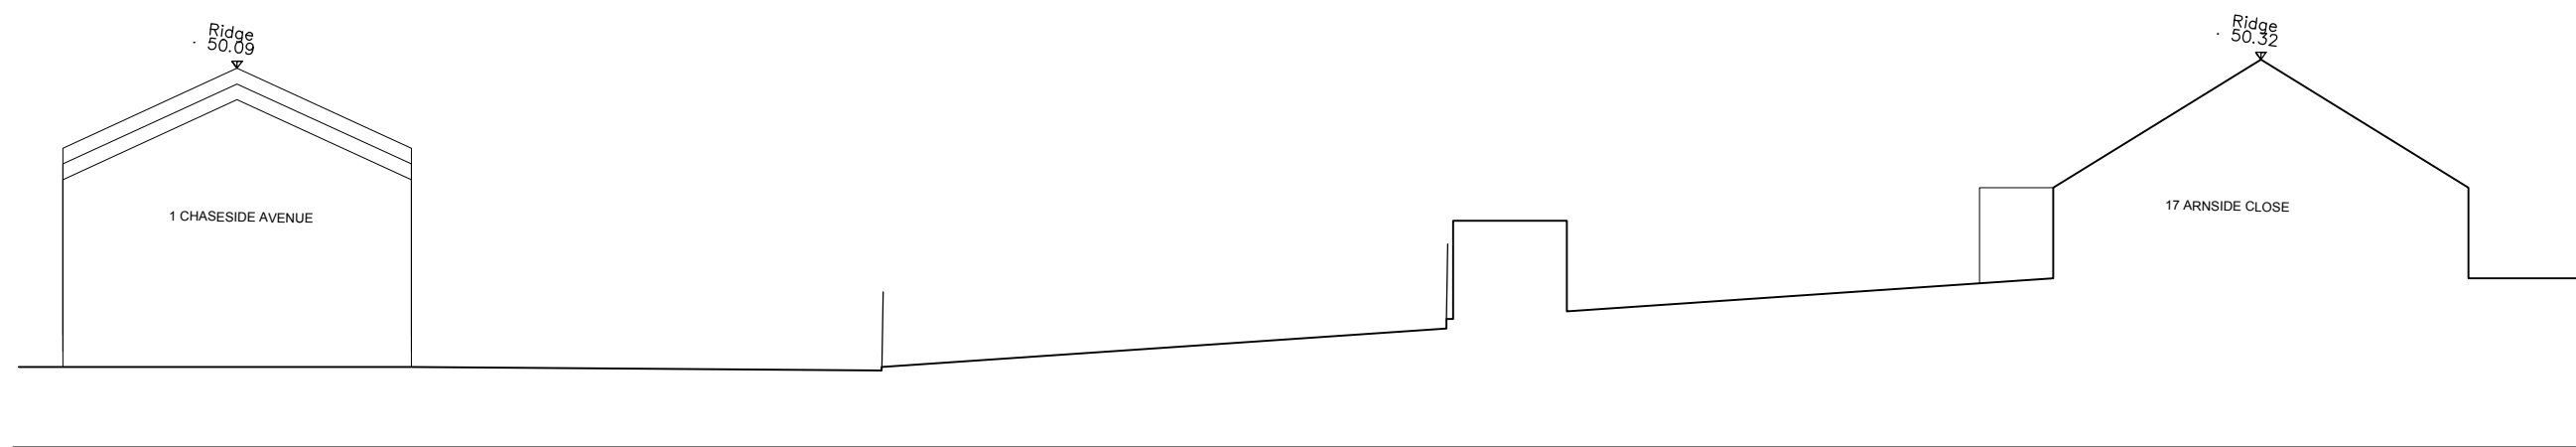

EXISTING SITE SECTION  
E-W

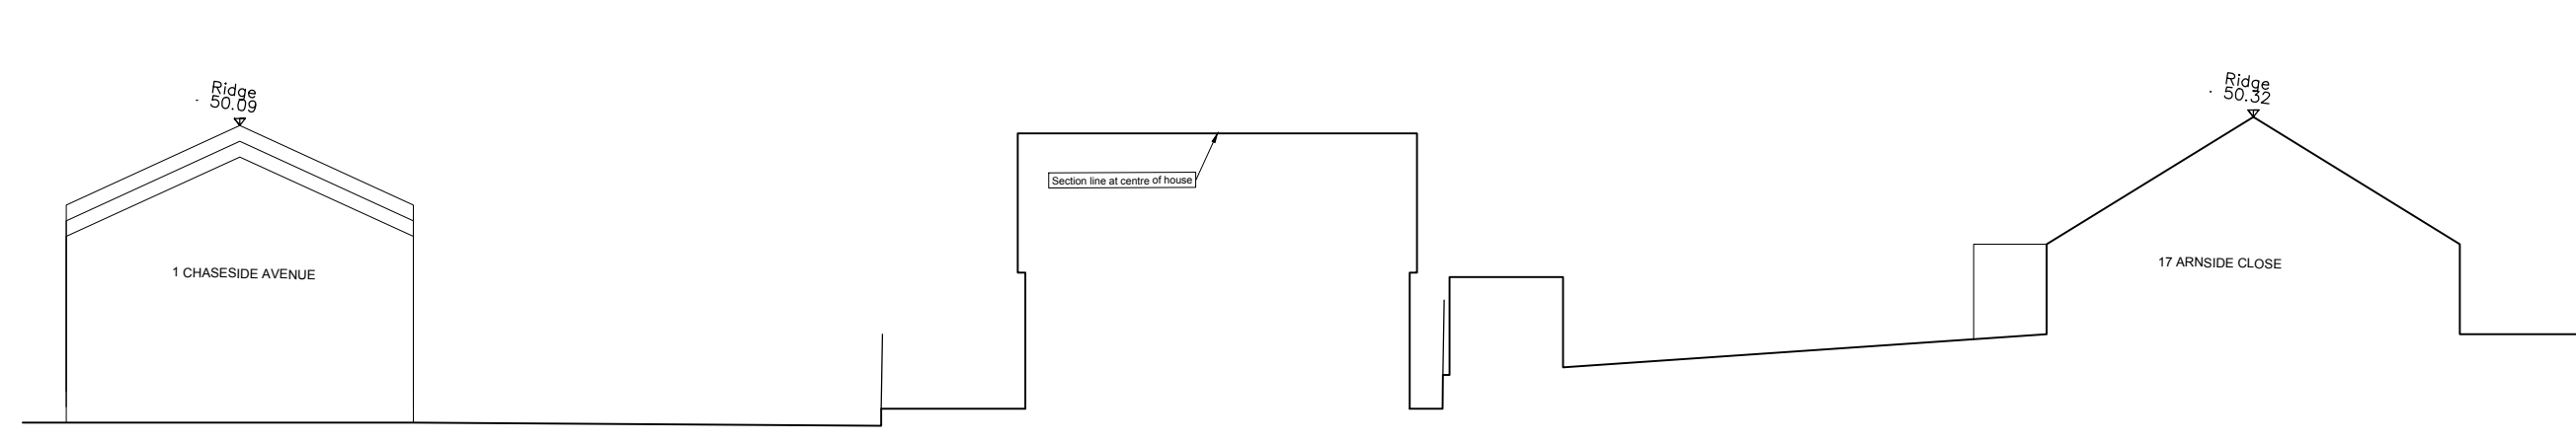

PROPOSED SITE SECTION  
E-W





PROPOSED STREETSCENE

Notes:  
THIS DRAWING IS ISSUED FOR PURPOSE INDICATED ONLY. IT IS TO BE READ IN CONJUNCTION WITH ALL OTHER CONSULTANT INFORMATION.  
CHECK SITE CONDITIONS PRIOR TO COMMENCEMENT OF ANY WORK. ANY DISCREPANCIES TO BE REPORTED DIRECTLY TO  
JGJS/ARCHITECTURE LTD. IMMEDIATELY. ALL DIMENSIONS TO BE CHECKED ON SITE. DO NOT SCALE OFF DRAWING FOR CONSTRUCTION  
PURPOSES AND USE FIGURED DIMENSIONS ONLY. ADHERENCE TO THIS DRAWING DOES NOT INDEMNIFY CONSULTANTS OR CONTRACTORS OF  
THEIR RESPONSIBILITIES AND ANY STATUTORY REQUIREMENTS RELATING TO THE EXECUTION OF THIS DRAWING. JGJS/ARCHITECTURE  
LTD. NO RESPONSIBILITY IF THE WORKS ARE EXECUTED CONTRARY TO THIS DRAWING. THIS DRAWING IS COPYRIGHT TO JGJS/ARCHITECTURE  
LTD. AND MUST NOT BE REPRODUCED WITHOUT PRIOR WRITTEN CONSENT.

Revisions:  
No. Date: Drawn: Details:

No. Date: Drawn: Details:

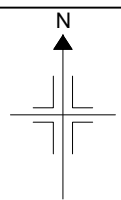 

Project  
LAND TO REAR OF 16 & 17  
ARNSIDE CLOSE, RG10 9BS  
Status  
PLANNING SUBMISSION  
Date  
OCT 2025  
Drawn/Checked  
JS

Drawing  
SITE PLANS  
EXISTING & PROPOSED  
Scale  
1:200@A1  
Number  
RG109BS.02  
Revision  
A