



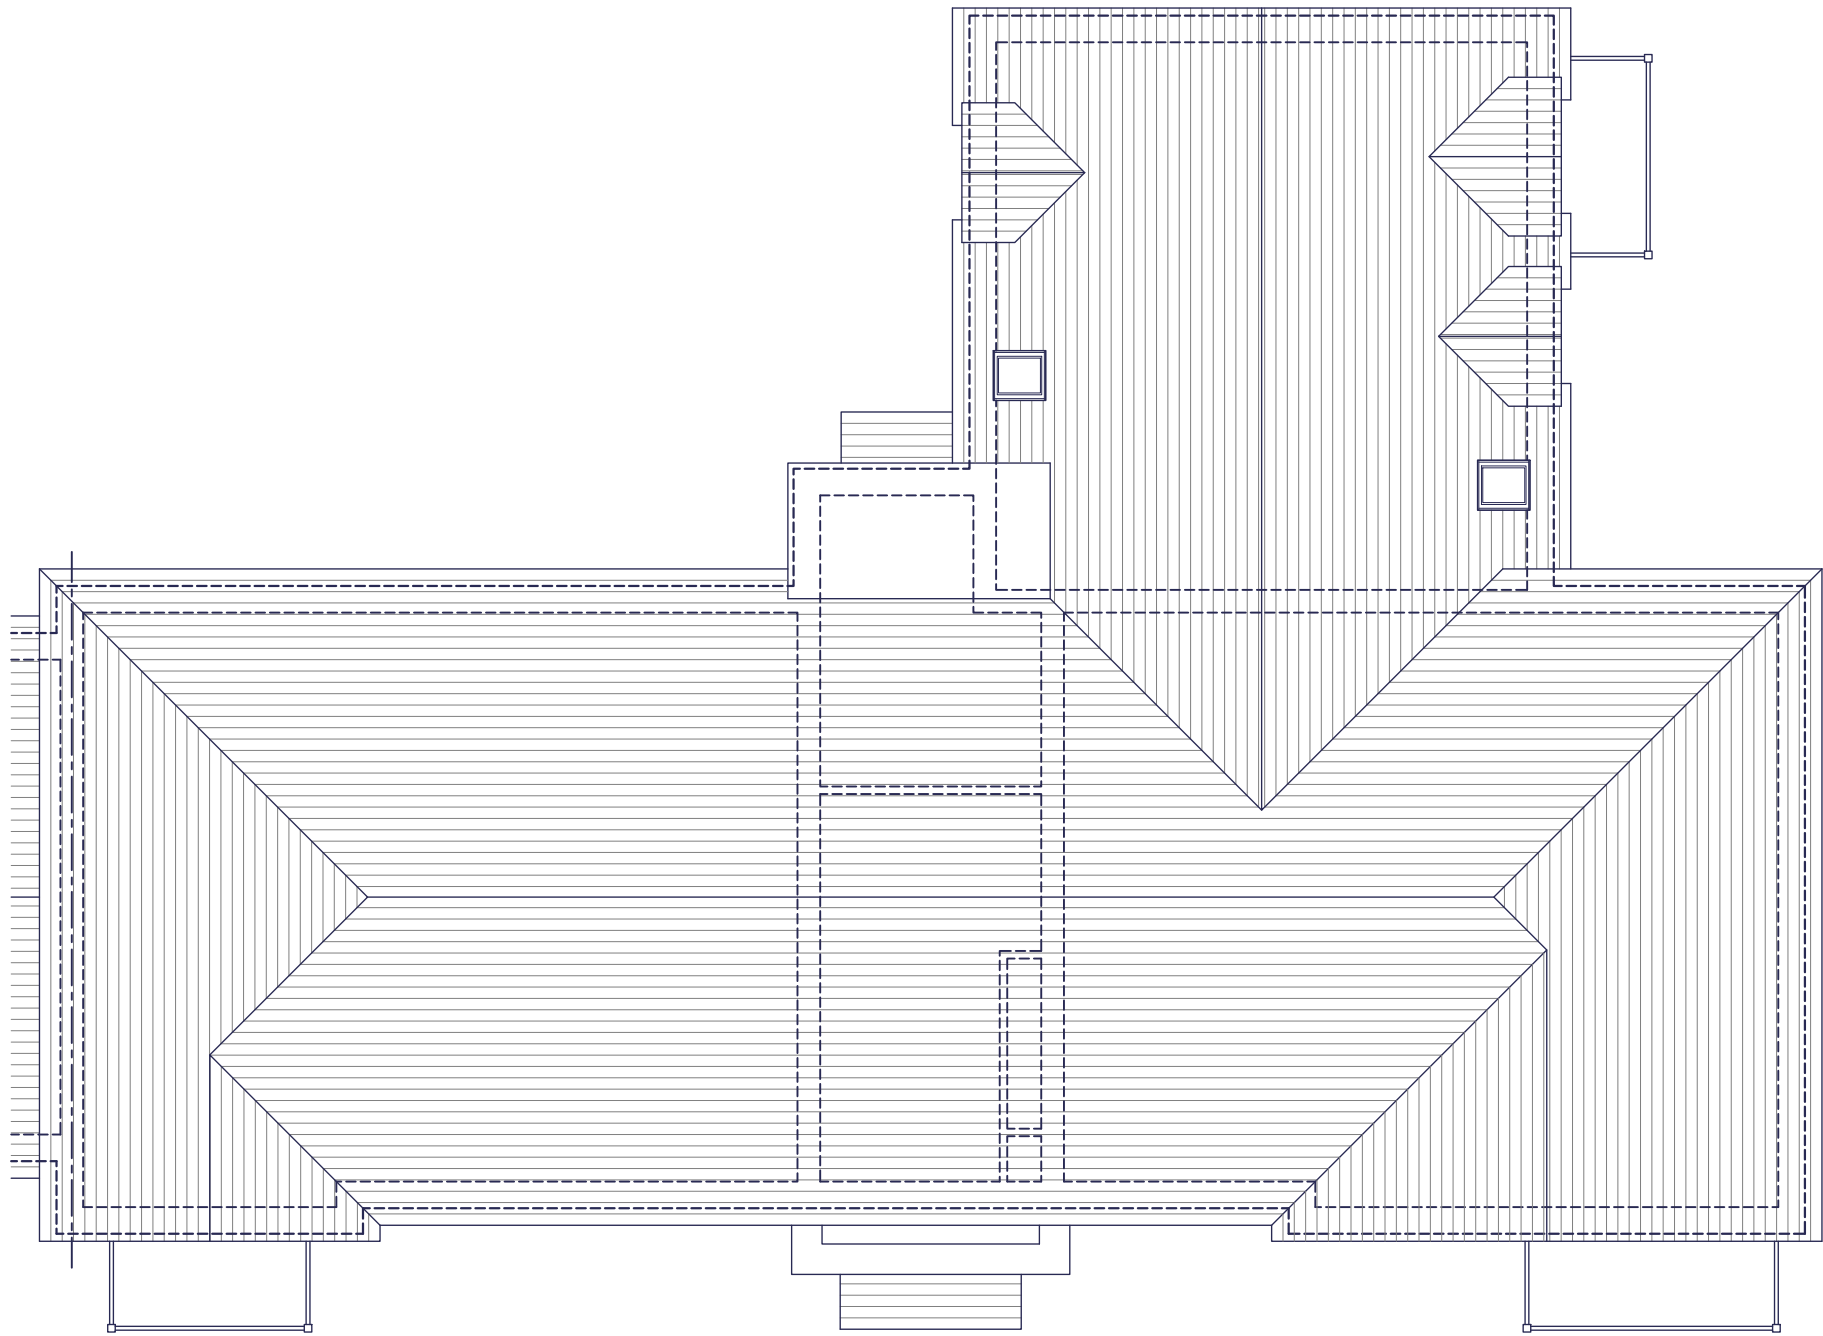

ROOF PLAN

 

C	01.09.25	Porch canopy amended.	MCN	DGP
B	23.06.25	Block amended to suit Planner's comments.	MCN	DGP
A	03.06.25	Hips and projections added.	MCN	DGP
Rev.	Date	Description	Drawn	Checked

Client		Scale	1:100 @ A3	Drawn	MCN	Checked	DGP
Project	South Wokingham R11	Date	Feb 2025	File	P1904 Flat Blocks		
Drawing Title	Block 6 - Style 4 Roof Plan	Drg.No.	P1904.BLK6.104	Rev.	C	Drawing Status	PLANNING

AAP Architecture Ltd
Unit A, Monument Business Centre, Monument Way East, Woking, Surrey GU21 5LG
T 01483 727345 E projects@aap-arc.co.uk W aap-arc.co.uk