



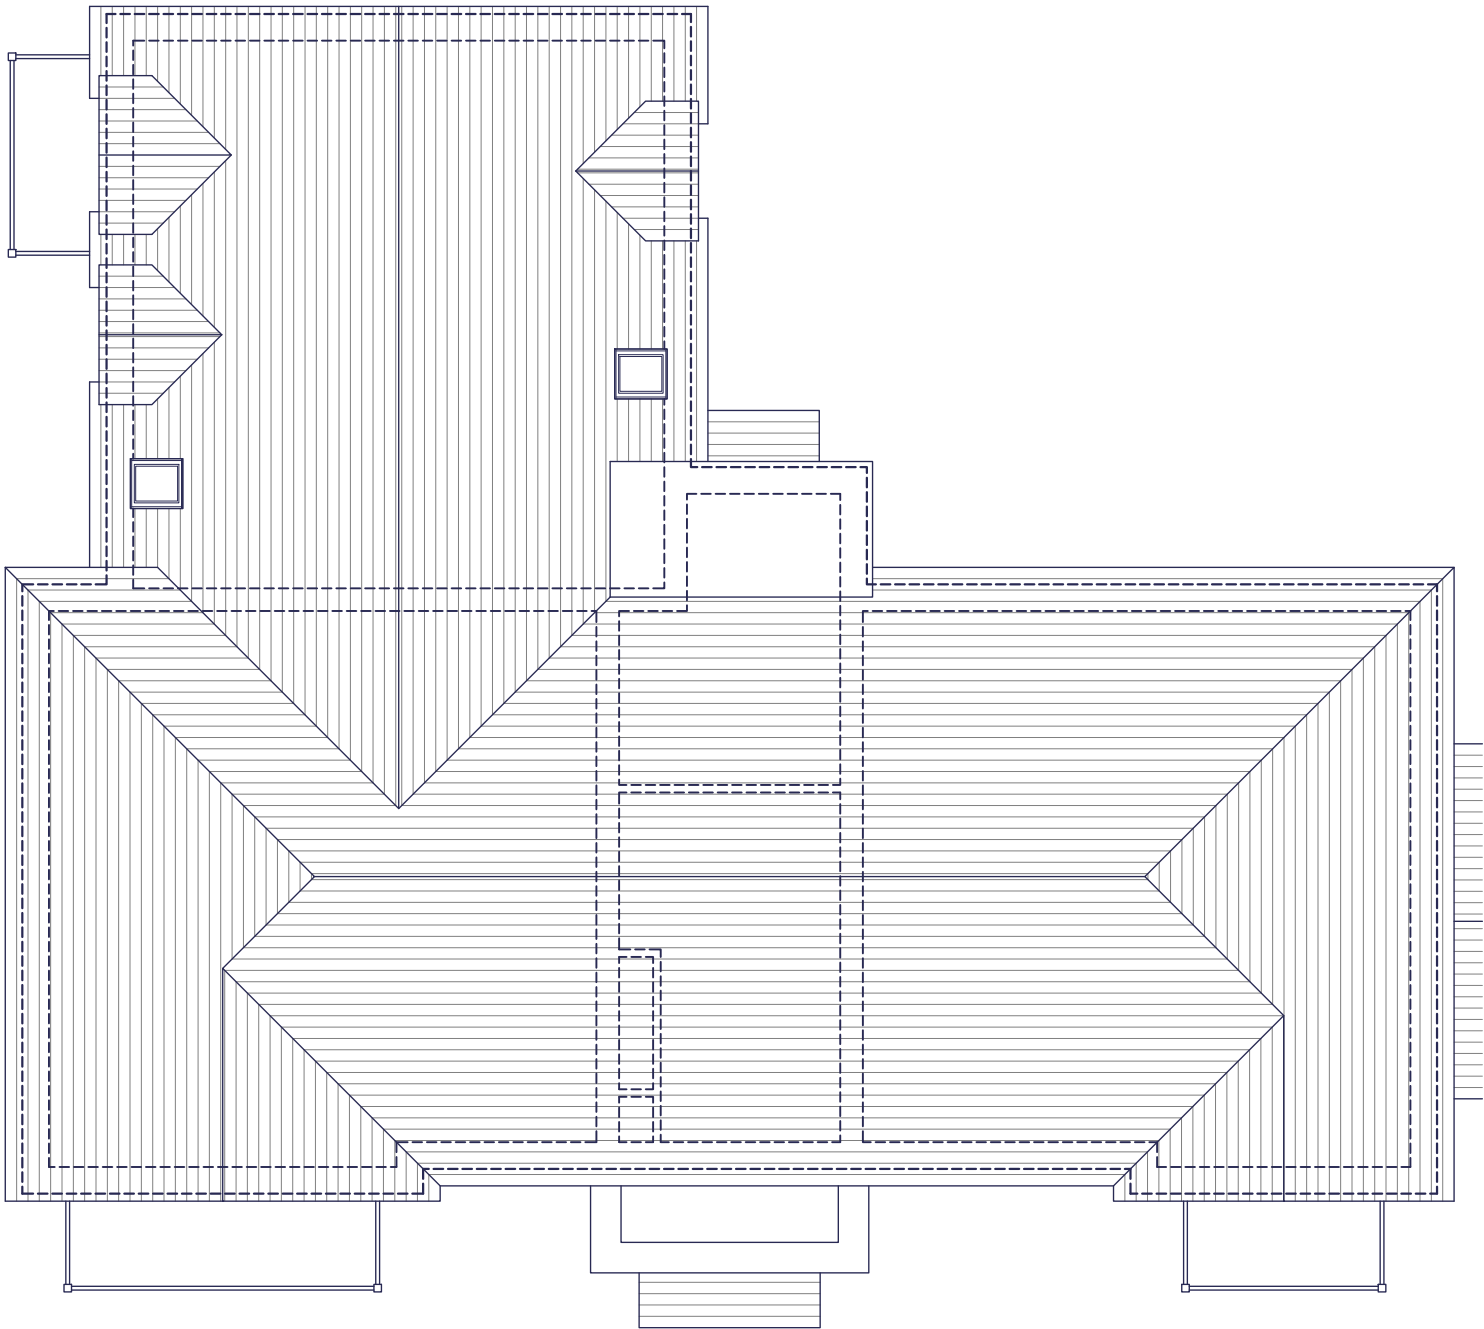

ROOF PLAN

 

C	01.09.25	Entry porch amended.	MCN	DGP
B	23.06.25	Block amended to suit Planner's comments.	MCN	DGP
A	04.06.25	Roof hipped and projections added.	MCN	DGP
Rev.	Date	Description	Drawn	Checked

Client		Scale	1:100 @ A3	Drawn	MCN	Checked	DGP
Project	South Wokingham R11	Date	Feb 2025	File	P1904 Flat Blocks		
Drawing Title	Block 7 - Style 4 Roof Plan	Drg.No.	P1904.BLK7.104	Rev.	C	Drawing Status	PLANNING