




This drawing is the copyright of the Architect. and may not be reproduced without permission. Dimensions must not be scaled (except for planning purposes) and must be checked prior to construction and manufacture.

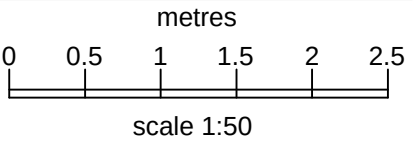


BIKE SHED DETAILS

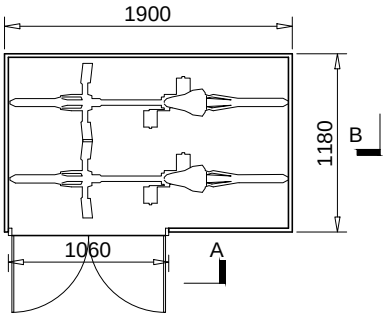

PLAN

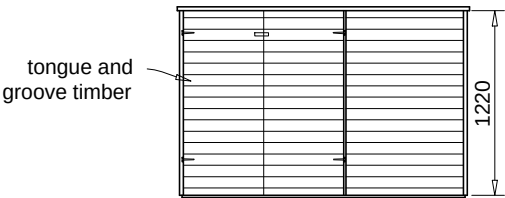


ELEVATION A

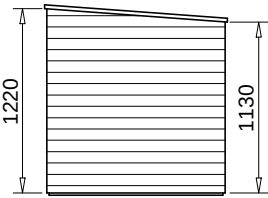


ELEVATION B



PHOTO OF MATERIALS  
BIKE SHED

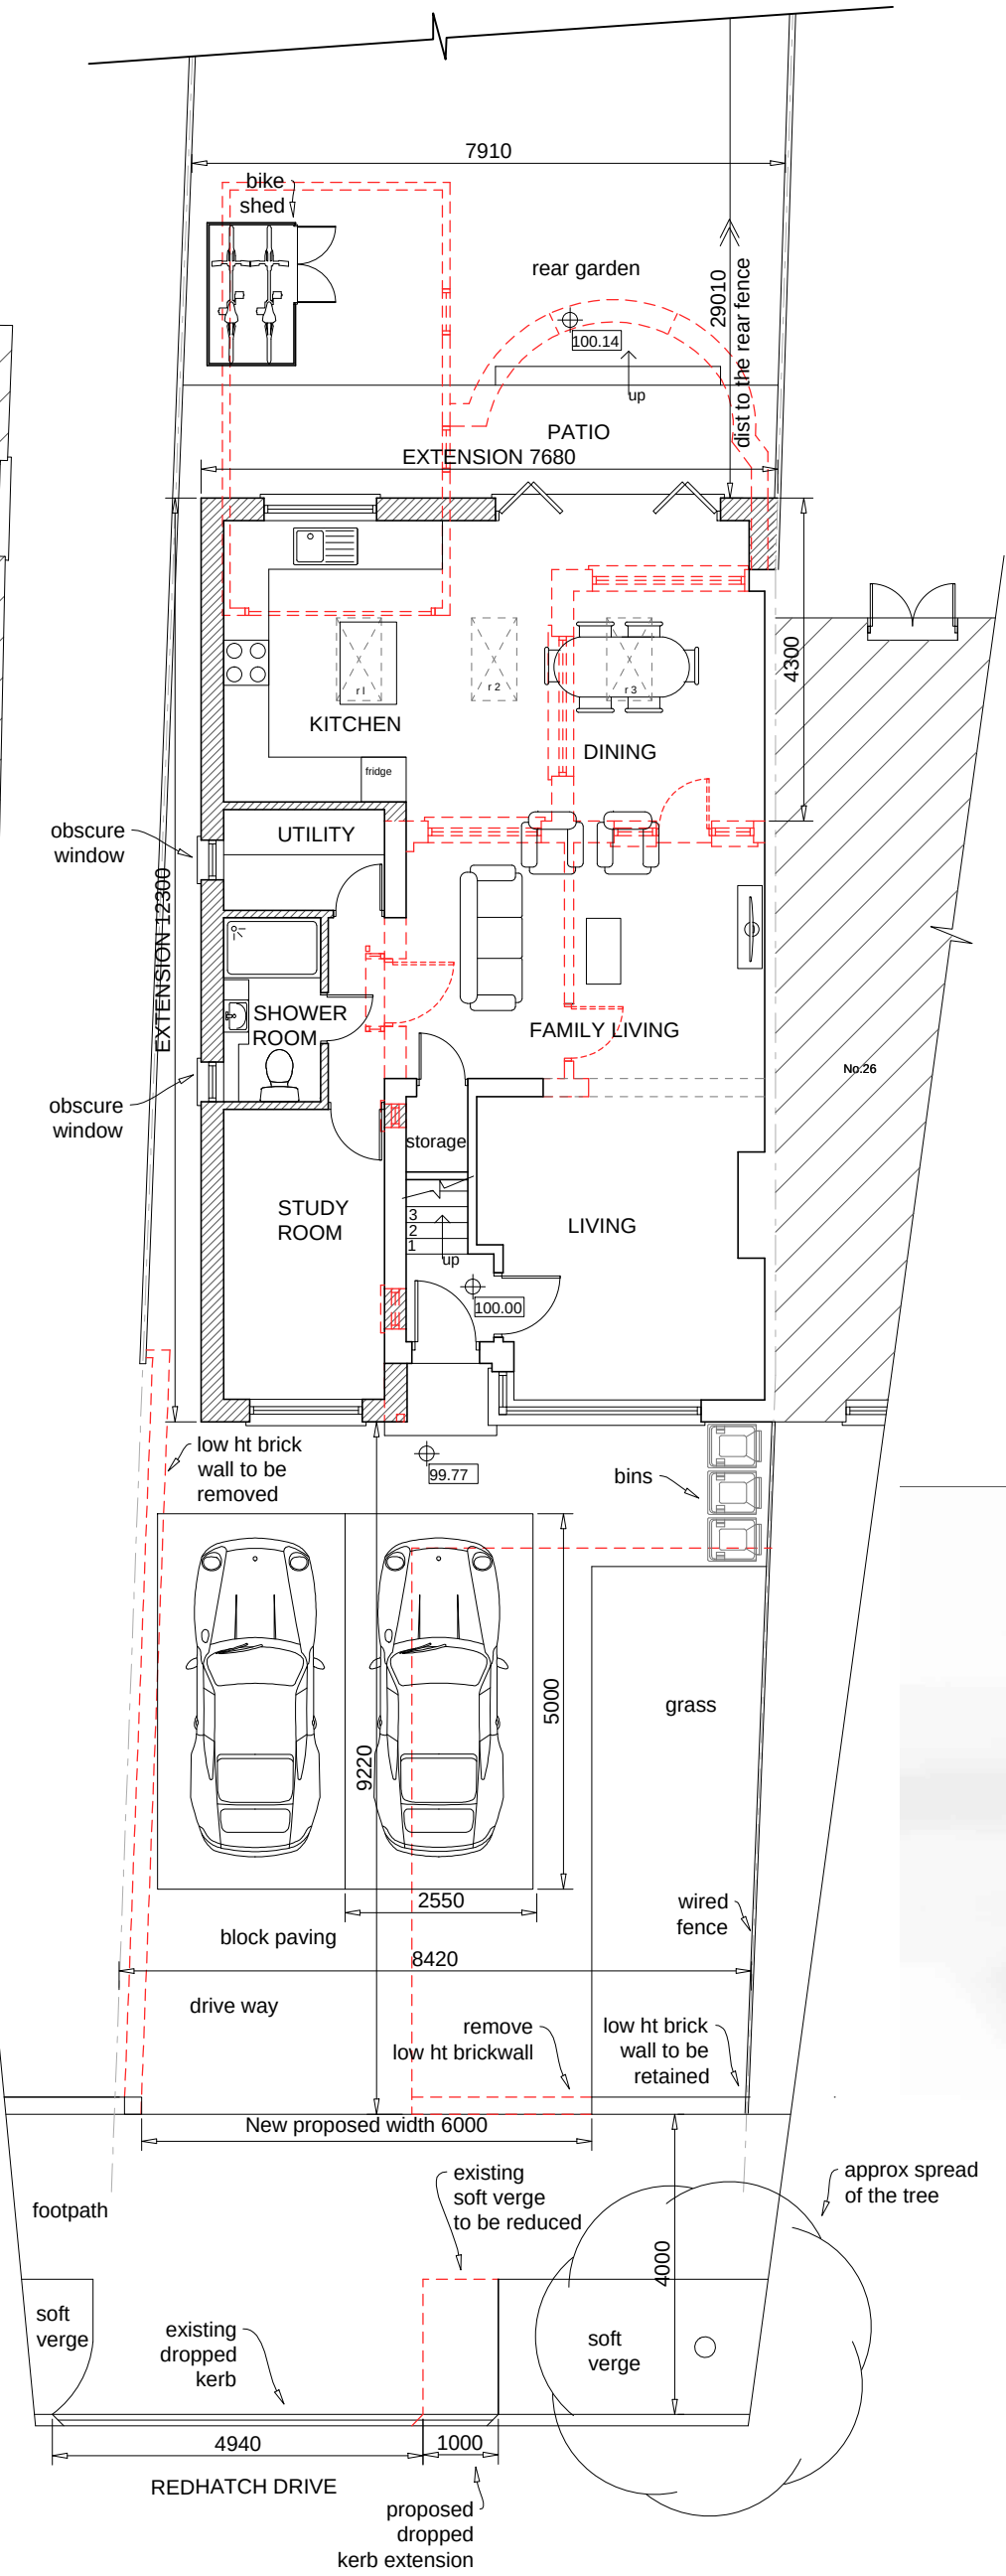

GROUND FLOOR PLAN

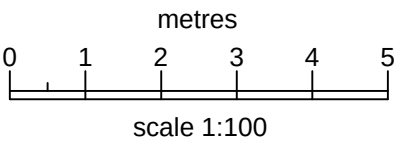

Project: GROUND FLOOR WRAP AROUND AND PART FIRST FLOOR SIDE EXTENSION

Location: 28, REDHATCH DRIVE, EARLEY, RG6 5QP

Drawing Title: PARKING,DROPPED KERB AND BIKE SHED DETAILS AS PROPOSED

Date: 01 NOV 2025 Scale: 1:100, 1:50 @ A3 Drawn: VK

|                     |         |         |
|---------------------|---------|---------|
| Revision:           | Job No: | Drg No: |
| A BIKE SHED AMENDED | 1035    | 11A     |

11/11/25