



Existing Plan and Elevations

1: 50 @ A1

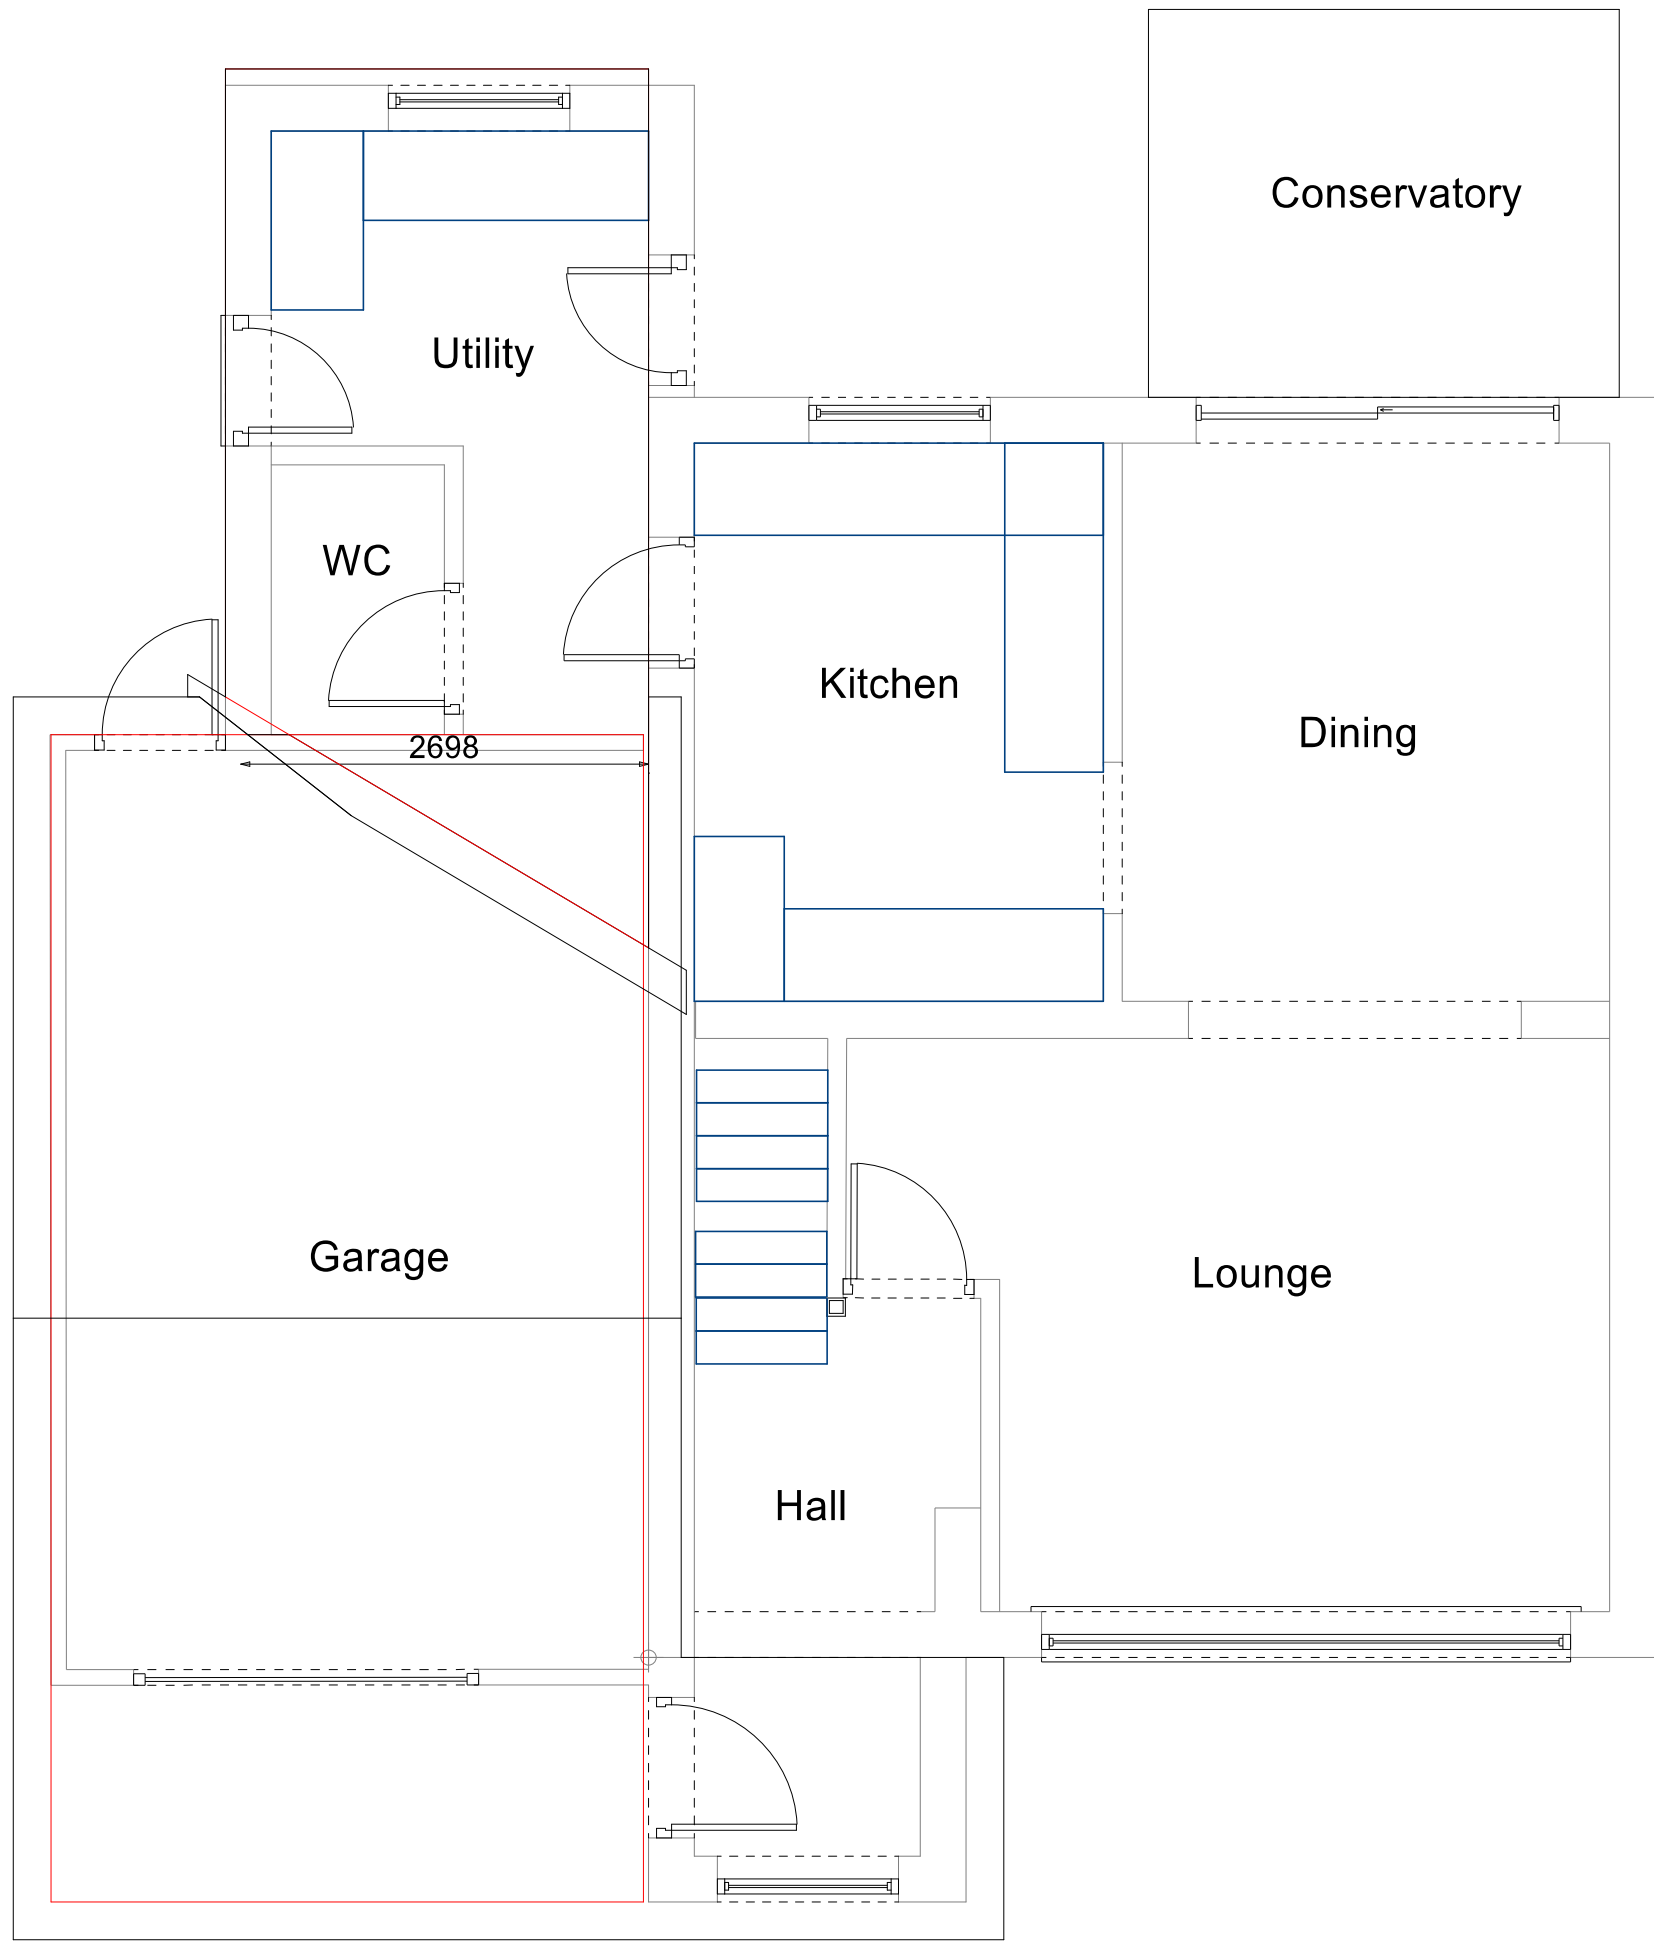

Ground Floor

1: 50 @ A1

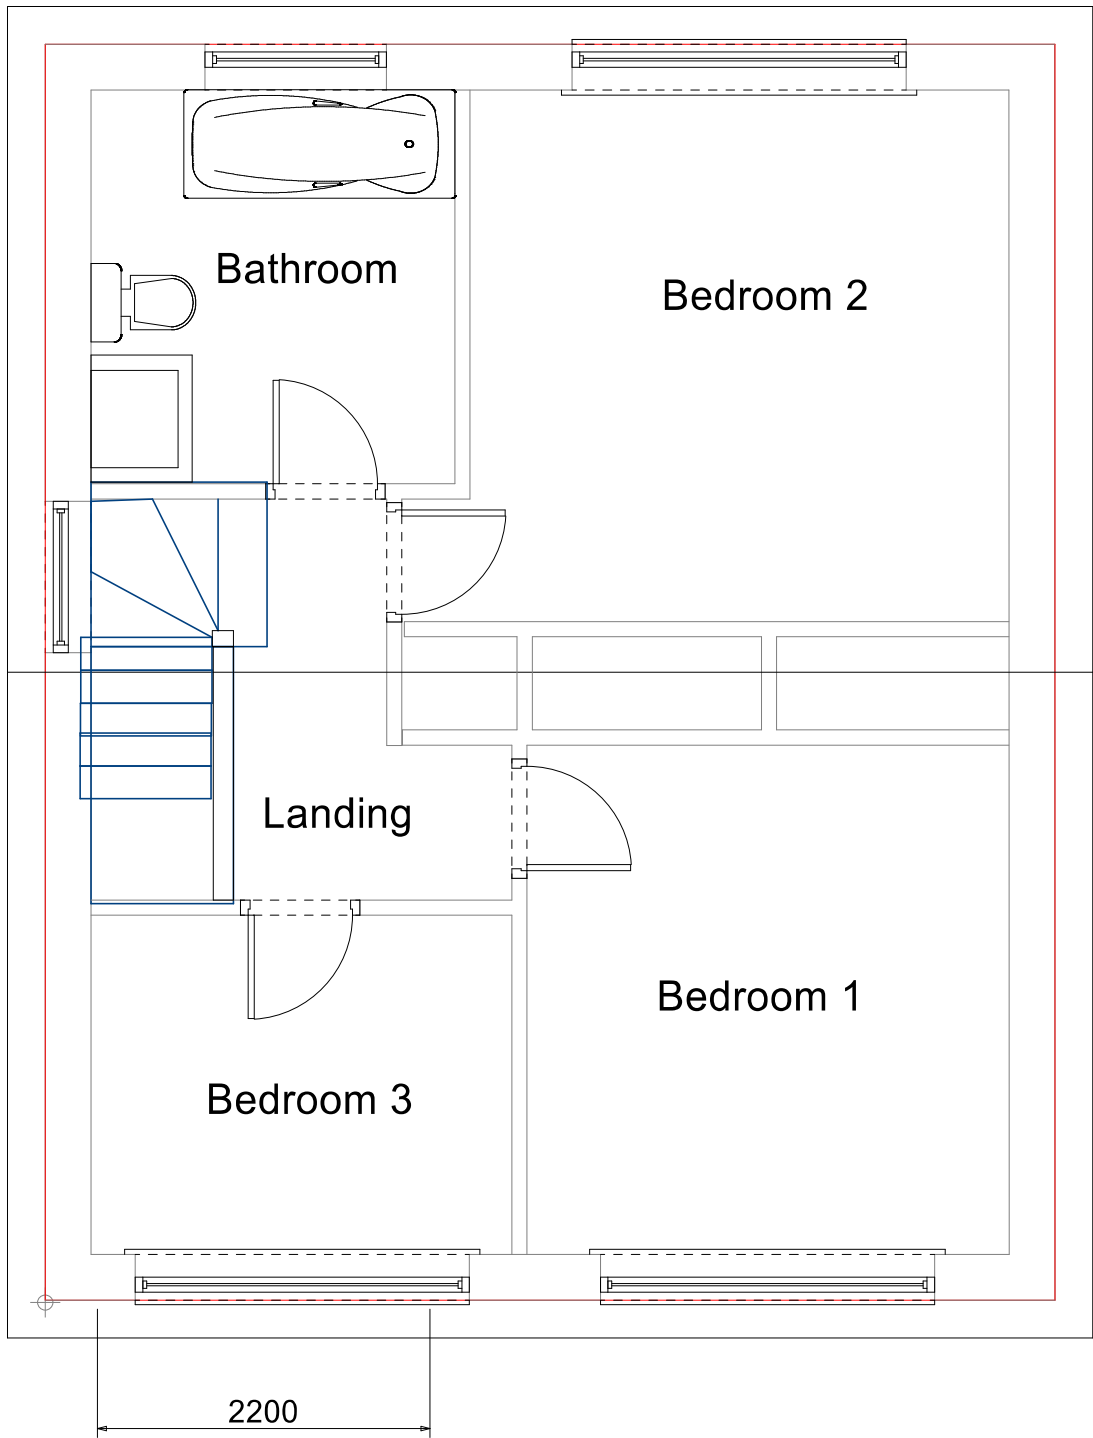

First Floor

Existing Elevations
1: 100 @ A1



Front Elevation

Rear Elevation

Side Elevation

Side Elevation

Notes

Cantley Design

Cantley Design

Project
Home Extension
11 Charwood Road
Wokingham
RG40 1RY

Existing Plan and Elevations

Client
Mr and Mrs G. Fishlock

Drawing No.
1/2/2025/AD/RDO/nco/EP

Date
March 2025
Drawn by
Bob Owles

Scale
1:50
Checked by
NCO

Page Size - A1 3000 mm

Cantley Drawing Services
20 Cantley Crescent
Wokingham
RG41 1NX
0781 803 2212

Page Size - A1
1: 50 @ A1

