



1: 50 @ A1

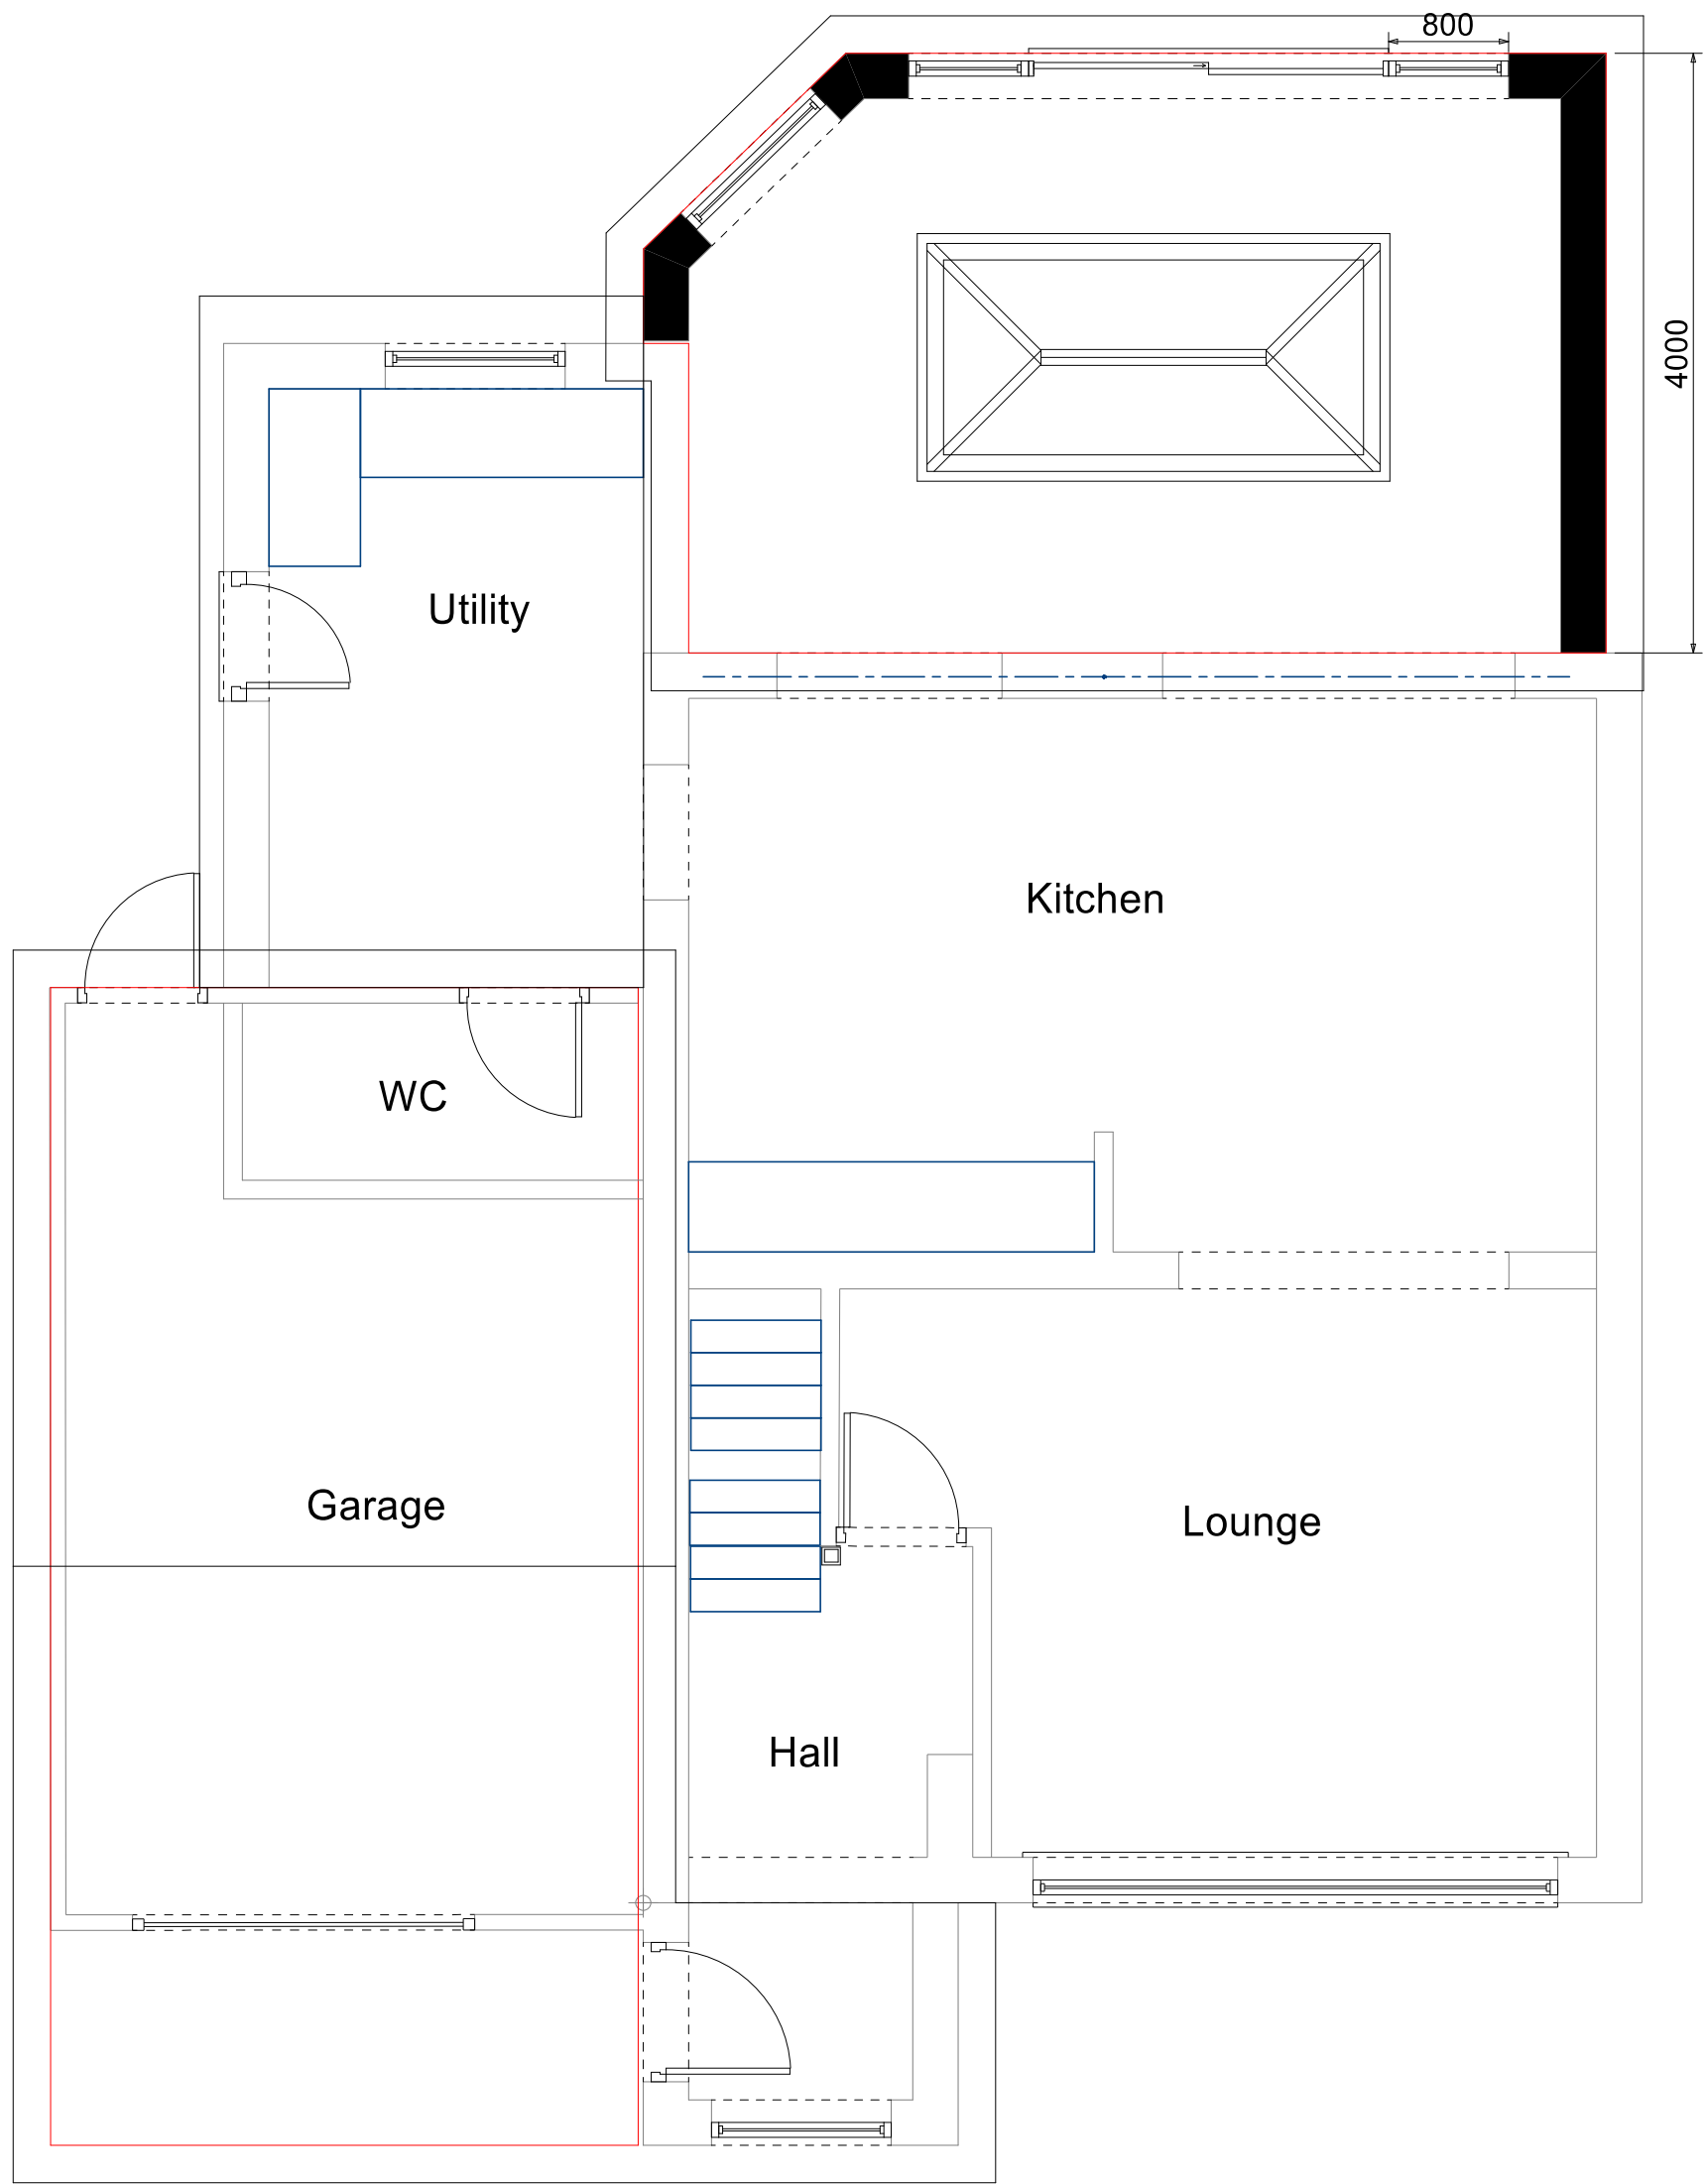

Ground Floor

1: 50 @ A1

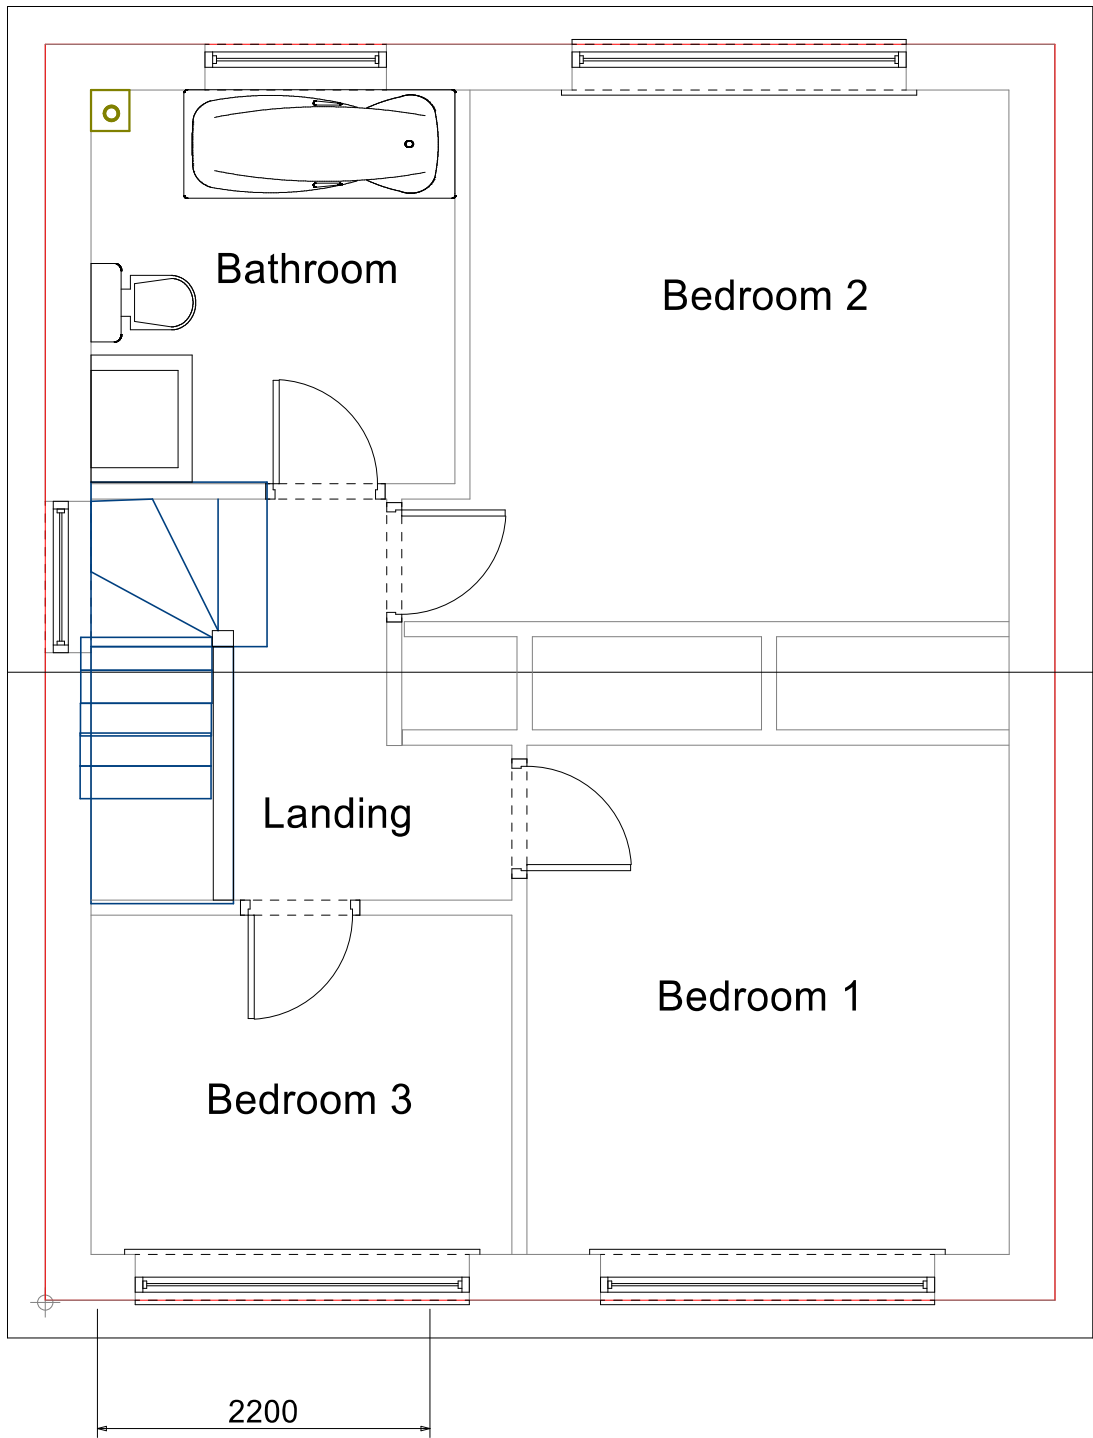

First Floor

Proposed Elevations
1: 100 @ A1




Front Elevation

Rear Elevation

Side Elevation

Side Elevation

 

Cantley Design

Cantley Design

Project
Home Extension
11 Charwood Road
Wokingham
RG40 1RY

Proposed Plan and Elevations
Client
Mr and Mrs G. Fishlock
Drawing No.
1/2/2025/AD/RDO/nco/PP/D2Ac
Date
March 2025
Scale
1:50
Drawn by
Bob Owles
Checked by
NCO

Page Size - A1
Cantley Drawing Services
20 Cantley Crescent
Wokingham
RG41 1NX
0781 803 2212