



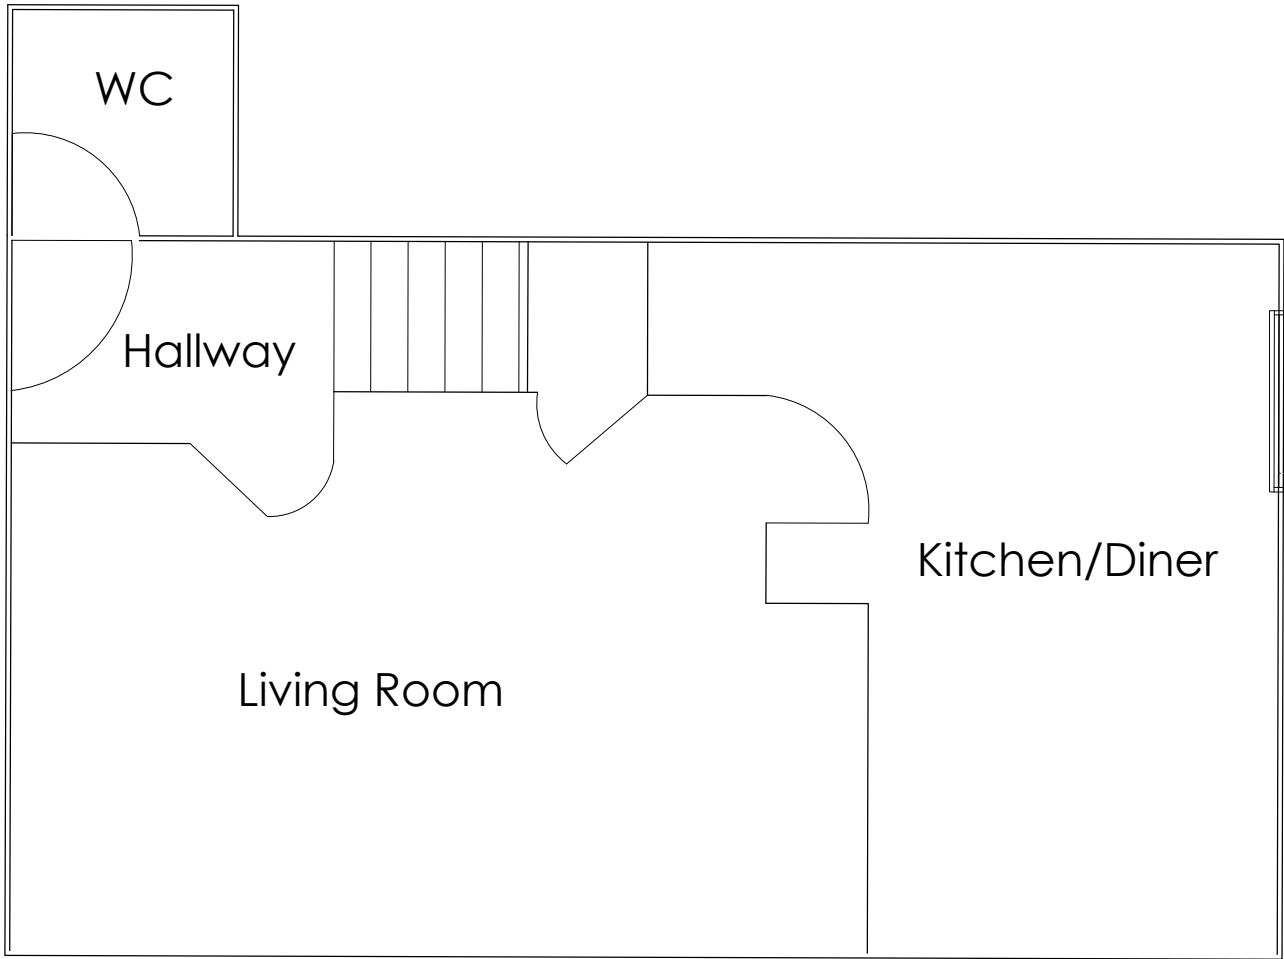

Existing Floor Plan

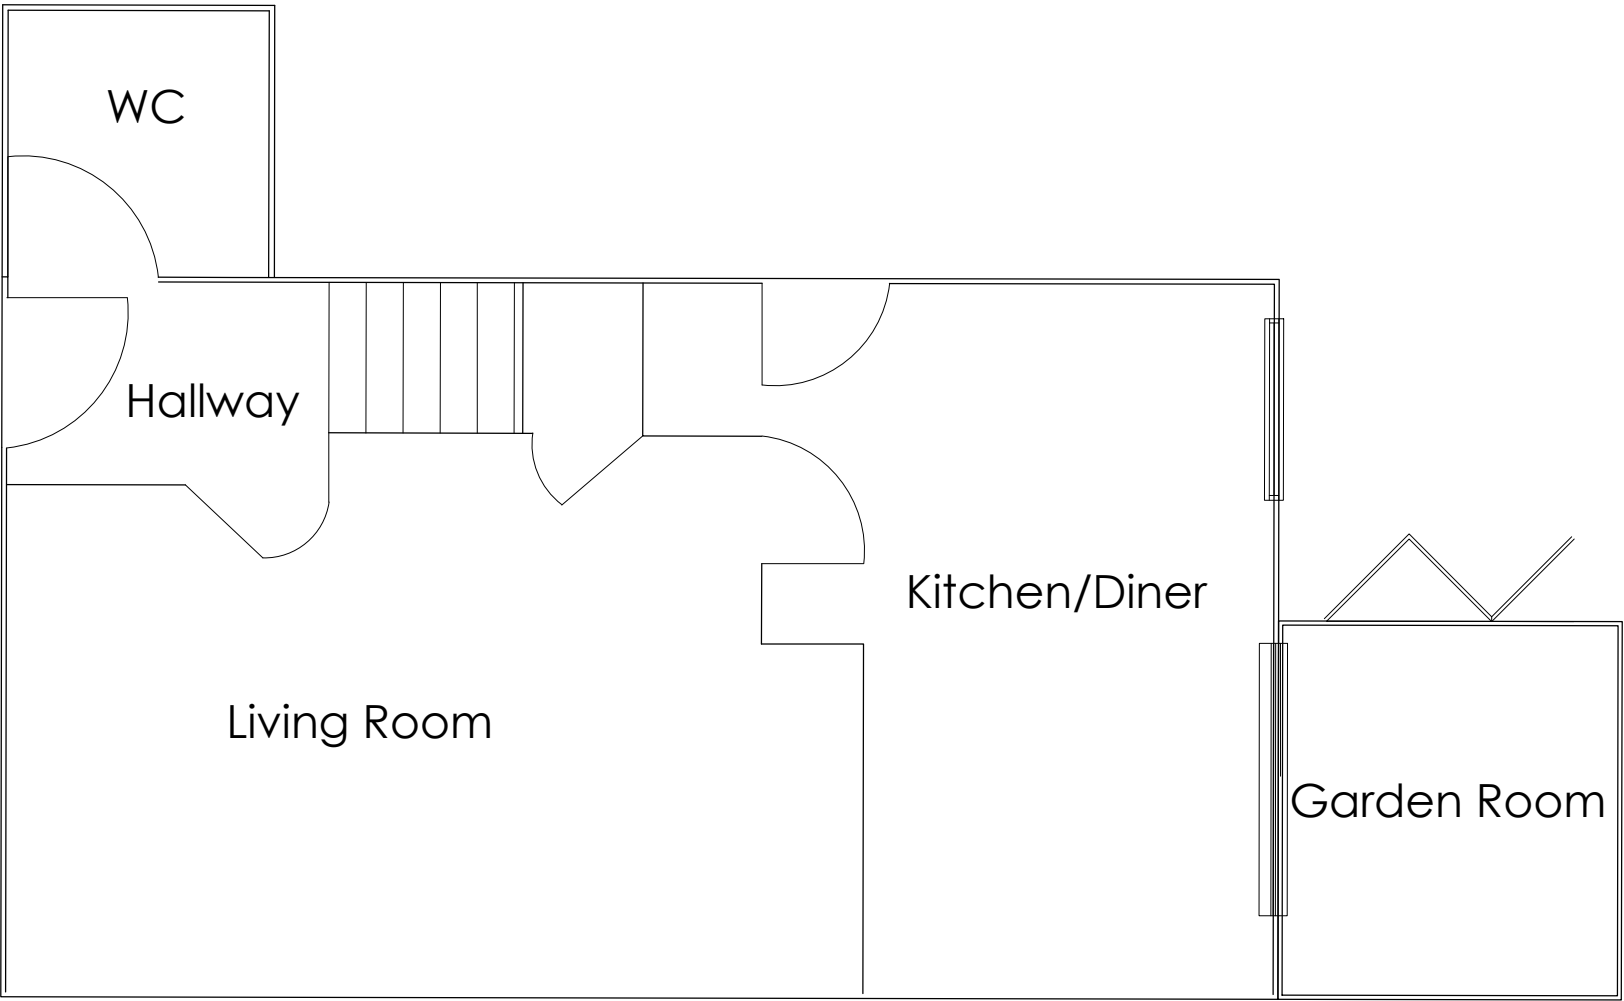

Proposed Floor Plan

Judith Morrison - 53 Broad Hinton, RG10 0LP

Existing & Proposed Floor Plan

Date: 21/10/2025

Scale: 1:50 @ A3

Drawing No: SM-JMFP25112025

Revision: A

