



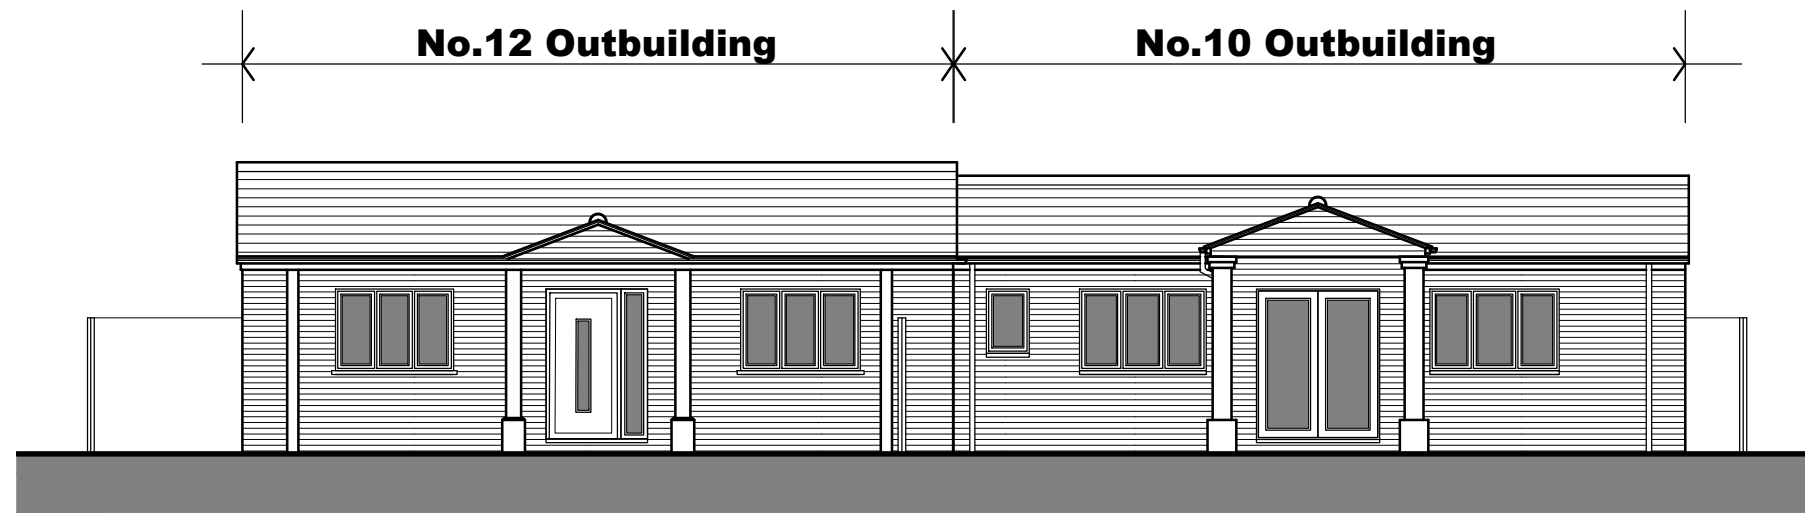


North Elevation

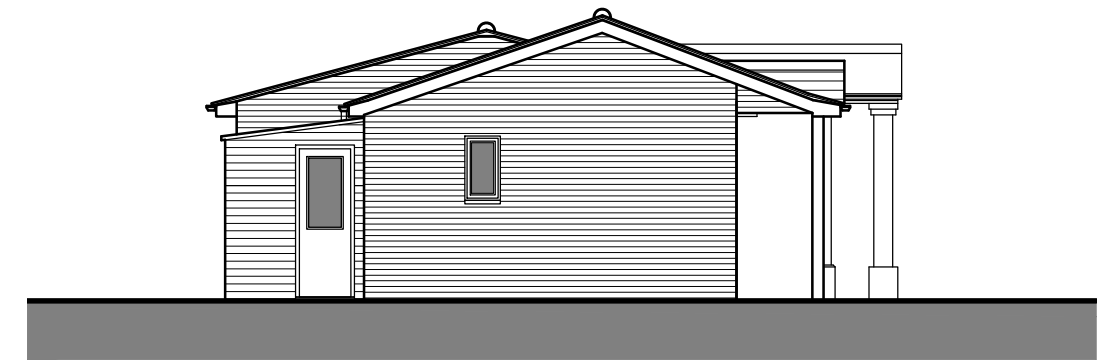

East Elevation



South Elevation

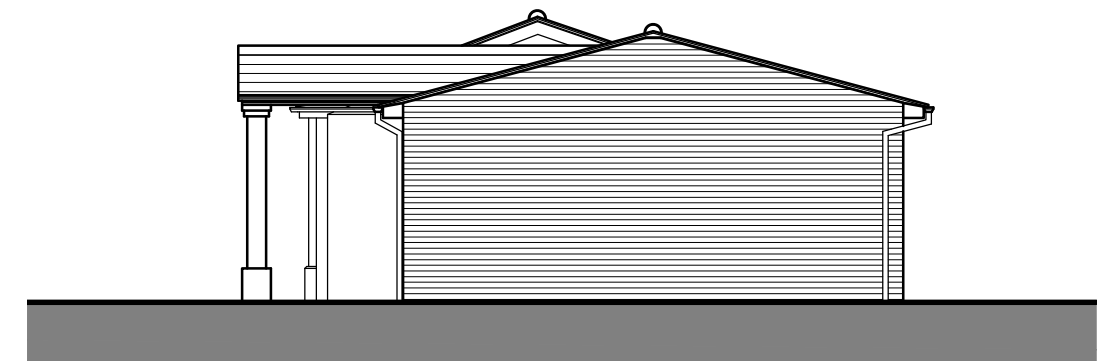

West Elevation


IAN HUNT ASSOCIATES



Oakwood House
14 High Tree Drive Earley
Reading Berkshire RG6 1EU
0118 935 3655
info@ihaltld.co.uk

Project Proposed Alterations to Outbuilding:
at 12 Culver Lane, Earley, Reading
RG6 1DS
Client Mr Ali Khan

Title Existing Elevations
Revision
A: Amended. Rainwater pipes
and gutters added. 19.03.2025

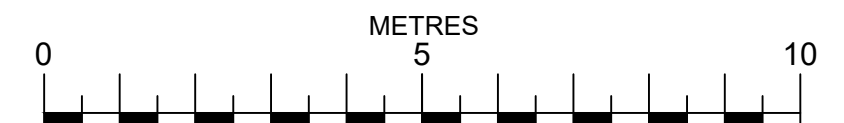

1:100 SCALE

A3

Drawn IRH	Scale 1:100	Date Nov 2024
Drawing No 1596.03		Rev A

All dimensions to be checked on site prior to the commencement of any construction. This drawing may not be reproduced in any part or form without the written consent of Ian Hunt Associates Ltd.

ALL COPYRIGHTS RESERVED