


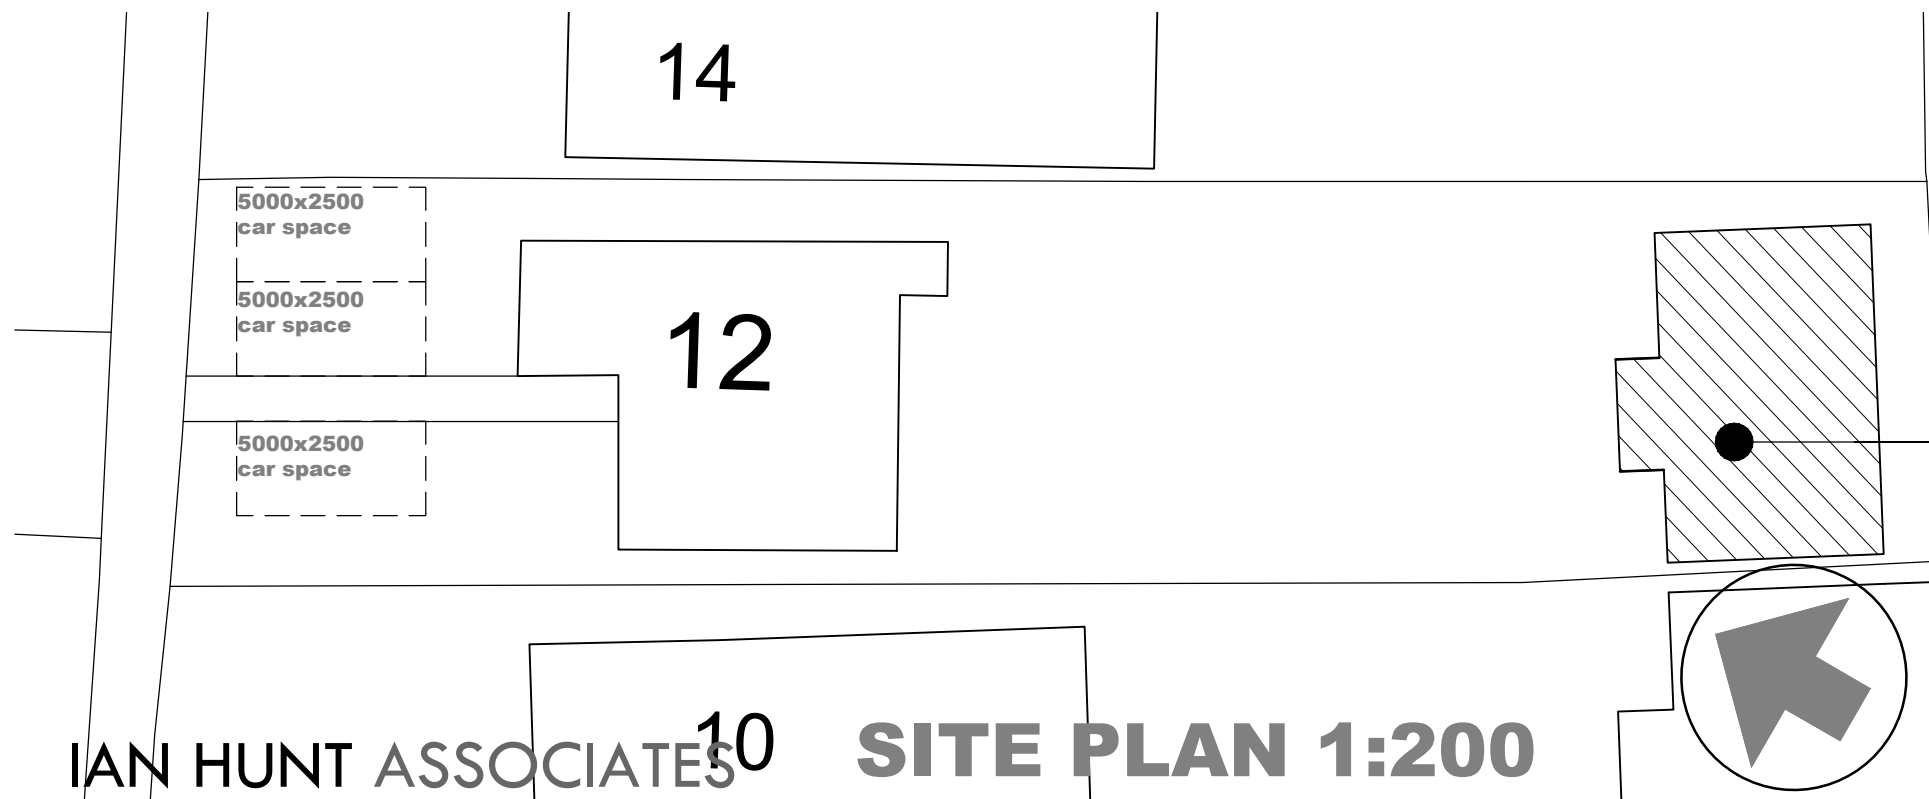


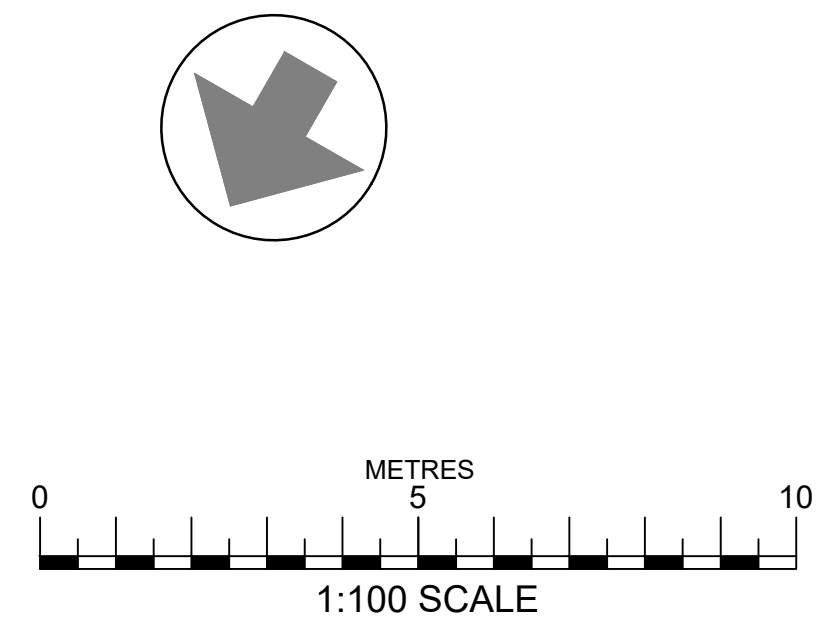

**Proposed
alterations to
outbuilding**

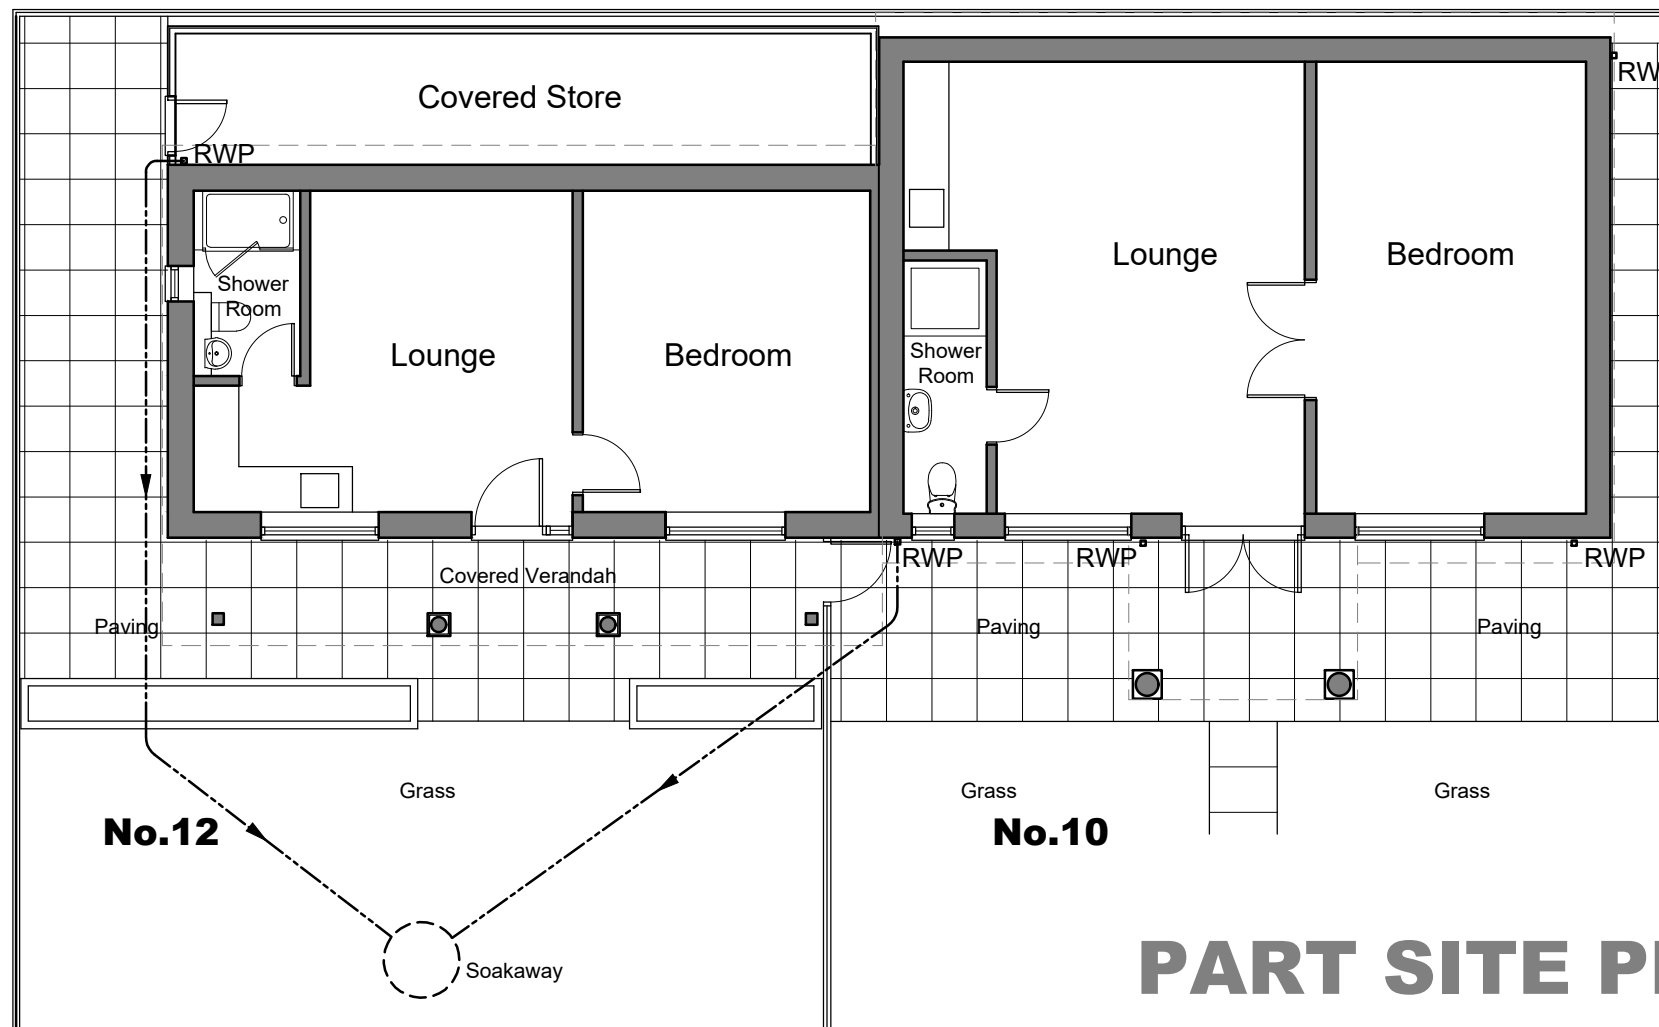

IAN HUNT ASSOCIATES

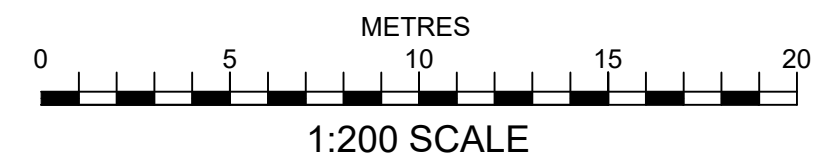

Oakwood House
14 High Tree Drive Earley
Reading Berkshire RG6 1EU
0118 935 3655
info@ihaltld.co.uk

Project
Proposed Alterations to Outbuilding:
at 12 Culver Lane, Earley, Reading
RG6 1DS

Client
Mr Ali Khan

Title
Site Plan

Revision
A: Amended. Part Site Plan added
and re-numbered. 19.03.2025

Drawn	Scale	Date
IRH	As Shown @ A3	Jan 2025

Drawing No	Rev
1596.06	A

All dimensions to be checked on site prior
to the commencement of any construction.
This drawing may not be reproduced in
any part or form without the written
consent of Ian Hunt Associates Ltd.

ALL COPYRIGHTS RESERVED

A3