
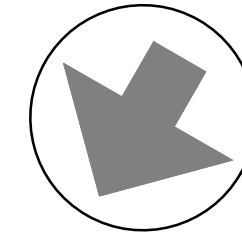


Remove existing covered store, shown dotted, and make good.


New rainwater pipe connected via new underground branch drain into existing sw underground drain

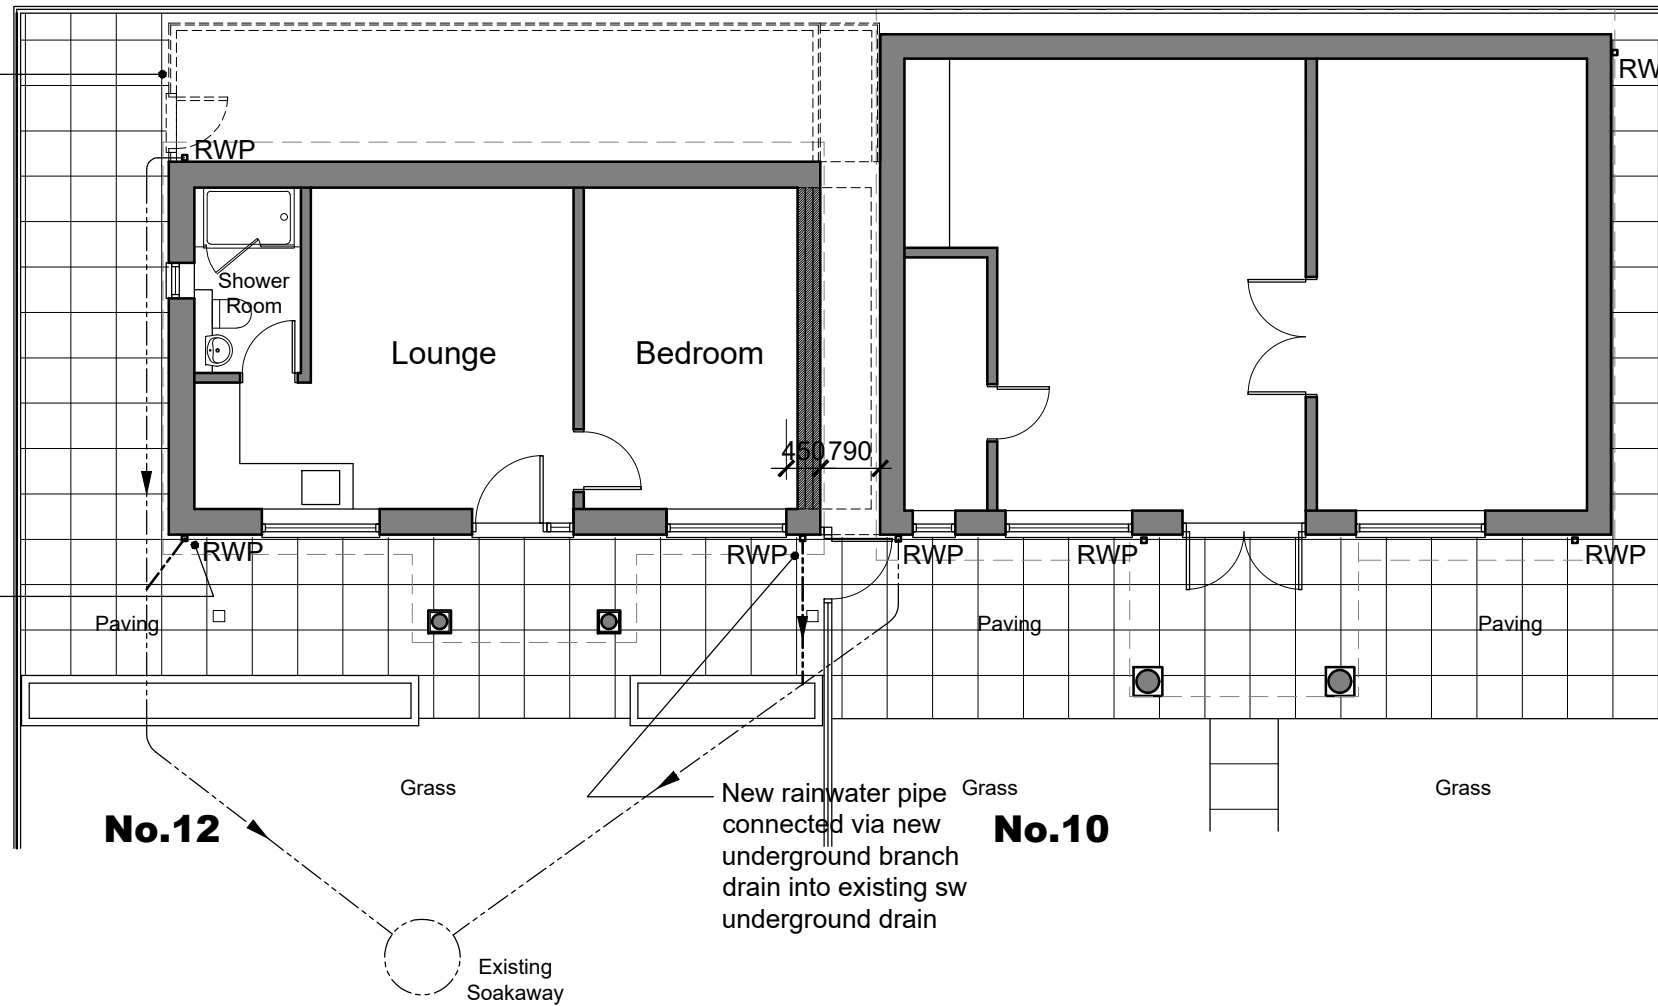

Note

The outbuilding is in Flood zone 1 according to the EA mapping with low risk of surface water flooding. A SUDS scheme has been implemented whereby the surface water runoff collected from the outbuilding currently discharges into a soakaway located in the garden. It is proposed to utilise the current drainage arrangement and since there is no increase in impermeable area there is no increase of flood risk.

PART SITE PLAN 1:100

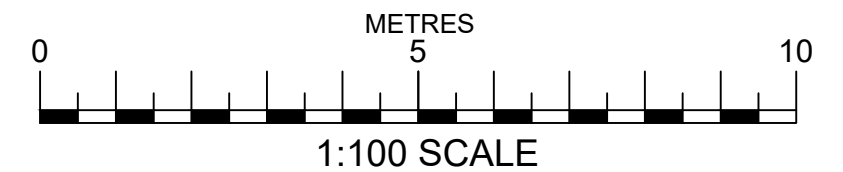

IAN HUNT ASSOCIATES



Oakwood House
14 High Tree Drive Earley
Reading Berkshire RG6 1EU
0118 935 3655
info@ihaltld.co.uk

Project Proposed Alterations to Outbuilding:
at 12 Culver Lane, Earley, Reading
RG6 1DS
Client Mr Ali Khan

Title Proposed Site Plan
Revision

Drawn IRH Scale 1:100 @ A3 Date Mar 2025
Drawing No 1596.07 Rev

All dimensions to be checked on site prior to the commencement of any construction. This drawing may not be reproduced in any part or form without the written consent of Ian Hunt Associates Ltd.

ALL COPYRIGHTS RESERVED

A3