



# Omega Architects

The Front Barn, 124 Manor Road North, Thames Ditton, KT7 0BH  
T. 01372 470 513 W. [www.omega-architects.co.uk](http://www.omega-architects.co.uk)

---

**Client:**  
**Cala Homes**

---

**Project:**  
**Parcel10**  
**Hogwood Farm, Finchampstead**

---

**Drawing Title:**  
**BEL - Aff x2**  
**Floor Plans and Elevations**

---

| Scale:            | Revision | Drawn     | Check     | Date:           |
|-------------------|----------|-----------|-----------|-----------------|
| <b>1:100 @ A1</b> | <b>A</b> | <b>AF</b> | <b>JH</b> | <b>03.04.23</b> |
|                   | <b>B</b> | <b>RB</b> | <b>MP</b> | <b>13.10.23</b> |
|                   | <b>C</b> | <b>MP</b> | <b>JH</b> | <b>25.10.23</b> |

---

| Project No' | Class    | Dwg No'     | Status    | Rev      |
|-------------|----------|-------------|-----------|----------|
| <b>3112</b> | <b>C</b> | <b>3200</b> | <b>PL</b> | <b>C</b> |


---

DRAWN BY: CECILIAH A. BARRY A RIBA  
 CHECKED BY: GUY D. TAYLOR A RIBA  
 PROJECT NO: 3112/23 W. 10/23/23  
 DRAWN BY: GUY D. TAYLOR A RIBA  
 CHECKED BY: GUY D. TAYLOR A RIBA  
 PROJECT NO: 3112/23 W. 10/23/23


PREPARED BY: GUY D. TAYLOR A RIBA  
 CHECKED BY: GUY D. TAYLOR A RIBA  
 PROJECT NO: 3112/23 W. 10/23/23

DRAWN BY: GUY D. TAYLOR A RIBA  
 CHECKED BY: GUY D. TAYLOR A RIBA  
 PROJECT NO: 3112/23 W. 10/23/23


DRAWN BY: GUY D. TAYLOR A RIBA  
 CHECKED BY: GUY D. TAYLOR A RIBA  
 PROJECT NO: 3112/23 W. 10/23/23

 

PREPARED BY OMBGA ARCHITECTS: The contents of this document must not be copied or reproduced in whole or in part without the written consent of Omega Architects Limited. Desk Top Publishing and Graphic Design by Omega Architects.  
REGISTERED COMPANY DETAILS: Omega Architects Limited, UK registered Company Number 2072784. Registered Address: Axcelo, 40 High Street, Esher, Surrey, KT10 9QY

 

FRONT ELEVATION - A SCALE 1:50

 



# Omega Architects

The Front Barn, 124 Manor Road North, Thames Ditton, OB81  
T: 01372 470 313 W: [www.omega-architects.co.uk](http://www.omega-architects.co.uk)

---

**Client:**  
**Cala Homes**

---

**Project:**  
**Parcel10**  
**Hogwood Farm, Finchampstead**

**Drawing Title:**  
**BEL - Aff x2 & CLO - Aff x2**  
**Floor Plans and Elevations**

| Scale:            | Revision | Drawn    | Check    | Date:                |
|-------------------|----------|----------|----------|----------------------|
| <b>1:100 @ A1</b> | A<br>B   | AF<br>RB | JH<br>MP | 03.04.23<br>13.10.23 |

| Project No' | Class    | Dwg No'     | Status    | Rev      |
|-------------|----------|-------------|-----------|----------|
| <b>3112</b> | <b>C</b> | <b>3210</b> | <b>PL</b> | <b>B</b> |

DATE: C: CROSSLAND, A: BUCKLE & BUCKLE  
 STATUS: SU: SUZUKI, N: NEALANDER, R: RASHIDWALI, W: WOODHEAD


PREPARED BY: DIVYASHA ARCHITECTS. The contents of this document must not be copied or reproduced in whole or in part without the written consent of Omega Architects.  
 REGISTERED COMPANY DETAILS: Omega Architects Limited, UK registered Companies Number 2017218, Registered Address: Apsley, All High Street, Epsom, Surrey, Surrey, UK

CLO-AFF  
PLOTS 661

CLO-AFF  
PLOTS 662

CLO-AFF  
PLOTS 663


GAR-AFF  
PLOT 664

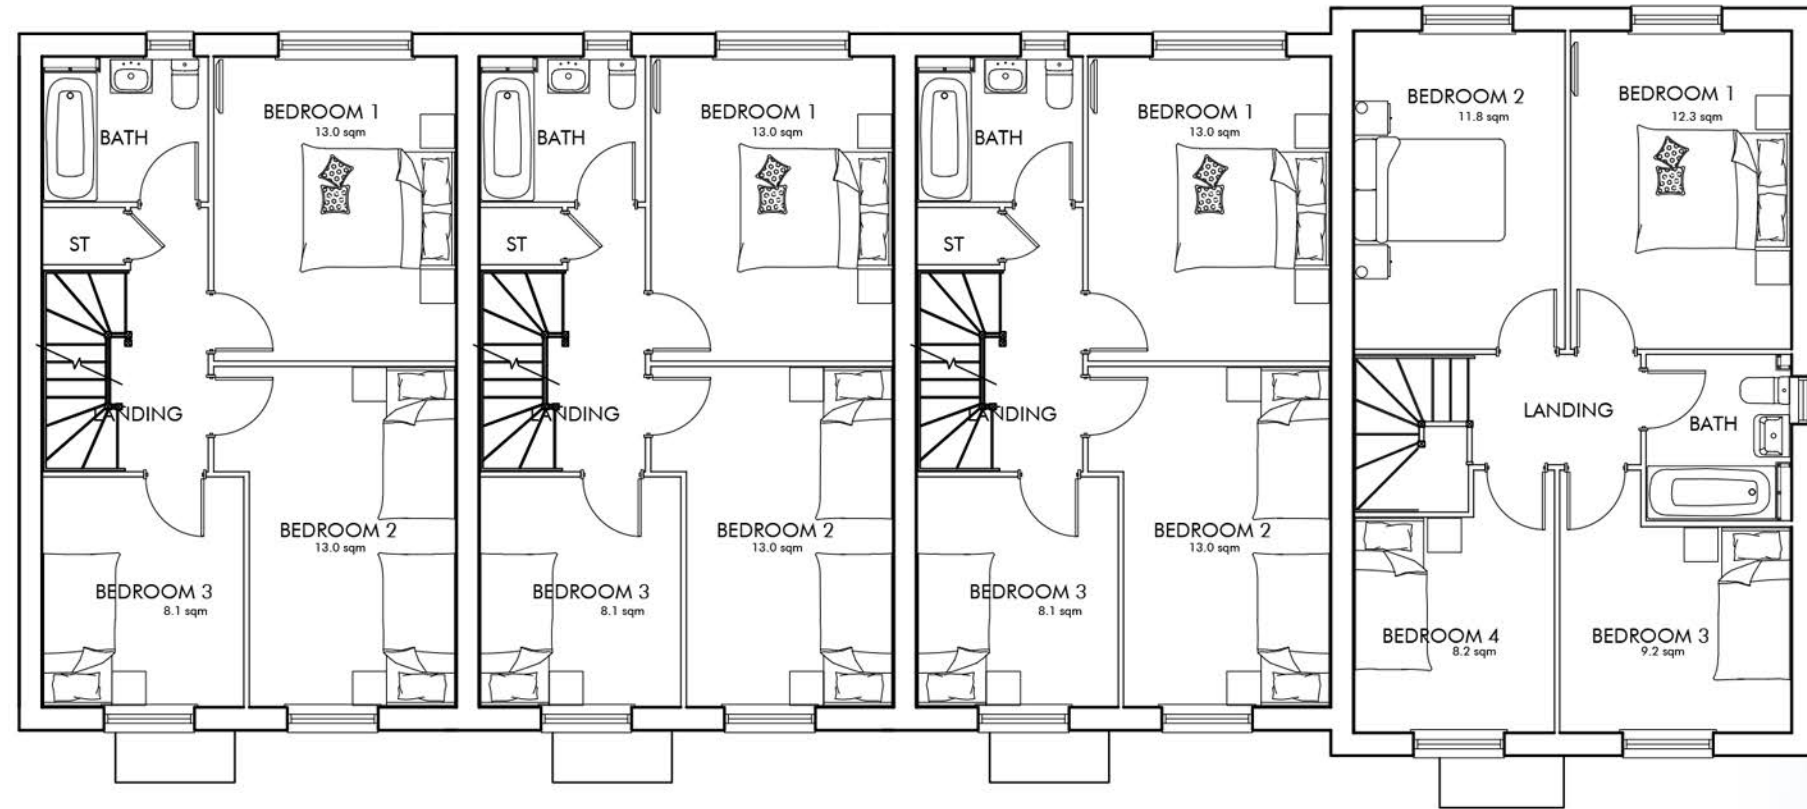

### FIRST FLOOR PLAN



FRONT ELEVATION - A SCALE 1:50

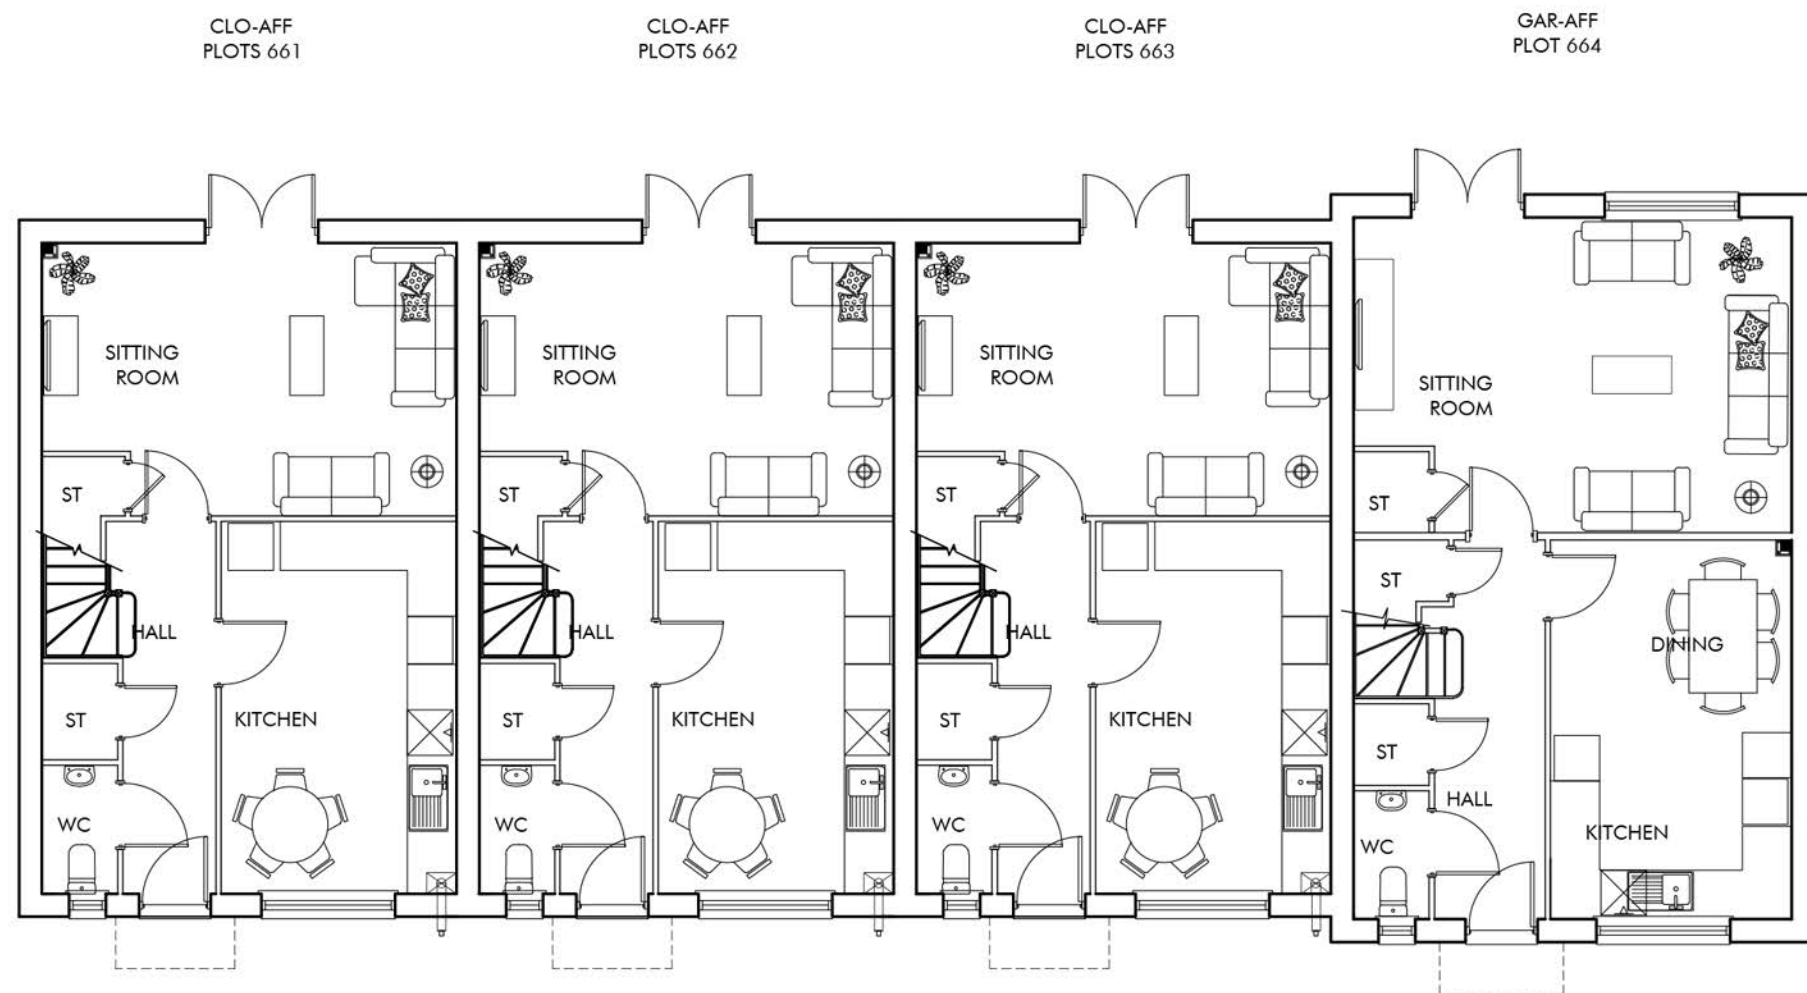

## GROUND FLOOR PLAN



REAR ELEVATION C




**SIDE ELEVATION B**


|                                                 |  |  |
|-------------------------------------------------|--|--|
| GAR                                             |  |  |
| GIA: 107.57m <sup>2</sup> / 1158ft <sup>2</sup> |  |  |
| CLO                                             |  |  |
| GIA: 94.4m <sup>2</sup> / 1016ft <sup>2</sup>   |  |  |

| TYPE | Plot Nos Thus | Plot Nos Handled |
|------|---------------|------------------|
| GAR  | 664           |                  |
| CLO  | 661,662,663   |                  |

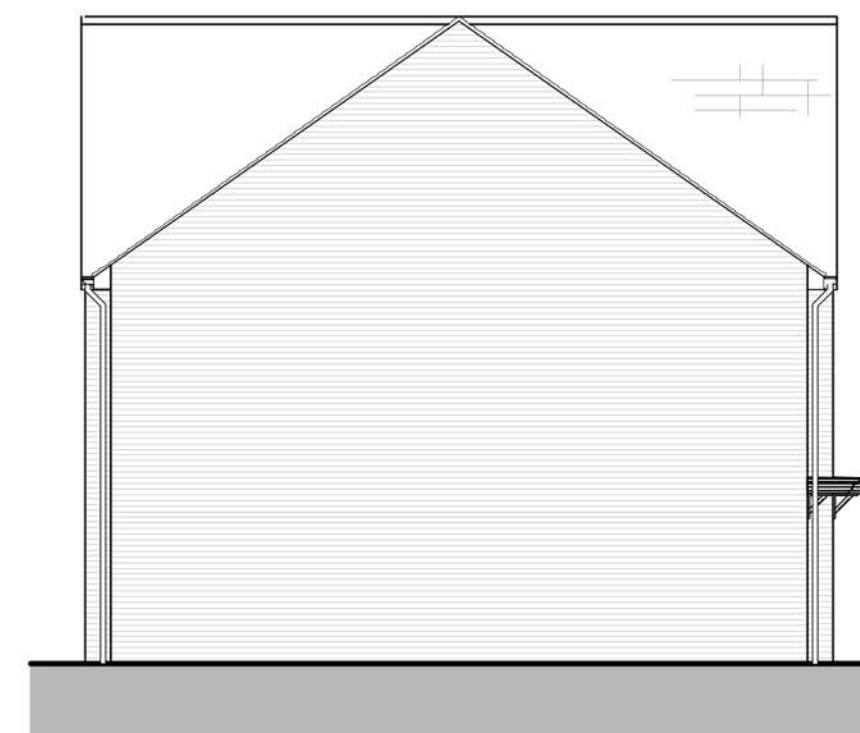

**SIDE ELEVATION D**

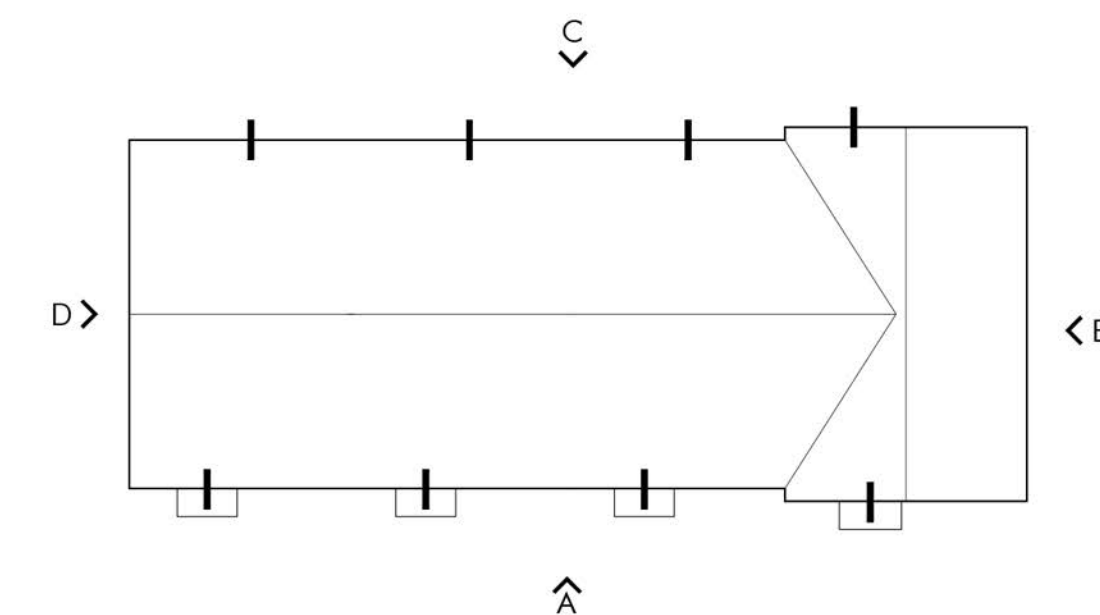

ROOF PLAN - SCALE 1:200



CLASS: C - COLOURED, A - BLACK & WHITE  
STATUS: SK - SKETCH, PR - PRELIMINARY, PL - PLANNING, WD - WORKING DRAWING

PREPARED BY OMEGA ARCHITECTS. The contents of this document must not be copied or reproduced in whole or in part without the written consent of Omega Architects Limited. Desk Top Publishing and Graphic Design by Omega Architects.  
REGISTERED COMPANY DETAILS: Omega Architects Limited, UK registered Company Number 2972784. Registered Address: Aarsleis, 46 High Street, Esher, Surrey, KT10 9DT





# Omega Architects

The Front Barn, 124 Manor Road North, Thames Ditton, KT7 0BH  
 T: 01372 470 313 W: [www.omega-architects.co.uk](http://www.omega-architects.co.uk)

---

Client:

**Cala Homes**

---

Project:

**Parcel 10**

**Hogwood Farm, Finchampstead**

---

Drawing Title:

**Flat Block 1**

**Floor Plans**

---

| Scale:      | Revision | Drawn | Check | Date     |
|-------------|----------|-------|-------|----------|
| 1:1000 @ A1 | A        | BB/AC | JH    | 18.04.23 |
|             | B        | BB/AC | JH    | 09.10.23 |
|             | C        | MP    | JH    | 04.12.23 |

---

| Project No' | Class    | Dwg No'     | Status    | Rev      |
|-------------|----------|-------------|-----------|----------|
| <b>3112</b> | <b>A</b> | <b>3300</b> | <b>PL</b> | <b>C</b> |

QUOTE: C - COLOURED; A - BLACK & WHITE  
 DOWNS: S - SECTION; PL - PLYING; DW - WORKING DRAWINGS





# Omega Architects

The Front Barn, 124 Manor Road North, Thames Ditton, KT7 0BH  
T: 01372 470 313 W: www.omega-architects.co.uk

Claire:  

Cala Homes

Project:

Parcel10  
Woodford Farm, Finchampstead

Drawing Title:

Flat Block 1  
Elevations

Scale:

1:100 @ A1


| Revision | Drawn | Check | Date     |
|----------|-------|-------|----------|
| B        | BB/AC | JH    | 25.10.23 |
| C        | MP    | JH    | 04.12.23 |
| D        | MP    | JH    |          |

| Project No' | Class | Dwg No' | Status | Rev. |
|-------------|-------|---------|--------|------|
| 3112        | C     | 3301    | PL     | D    |


DWG C - COLOURS AND MAKE A NOTE  
DWAWS BY: JAMES HAYES / P. HILLMAN / M. PLATTING / W. HODGKINS DRAWN

REMARKS: FOR CHURCH ARCHITECTS: The contents of this document must be signed or represented in writing or in print without the written consent of Omega Architects Limited. Due To Publishing and Drawing Dates by Omega Architects.  
RESUBMITTED CONTRACT DETAILS: Omega Architects Limited, U.K. Registered Company Number 20172784, Registered Address: Austin, All Hall's Street, Epsom


| PLOT No              | UNIT TYPE       | AREA sq.m | AREA sq.ft |
|----------------------|-----------------|-----------|------------|
| 633, 636             | B2.1-1BF1 M4(3) | 61.04     | 657        |
| 634, 635             | B2.1-1BF2 M4(3) | 64.13     | 690        |
| 637, 640             | B2.1-2BF1       | 61.04     | 657        |
| 641, 644             | B2.1-1BF1       | 61.04     | 657        |
| 638, 639<br>642, 643 | B2.1-1BF2       | 64.13     | 690        |

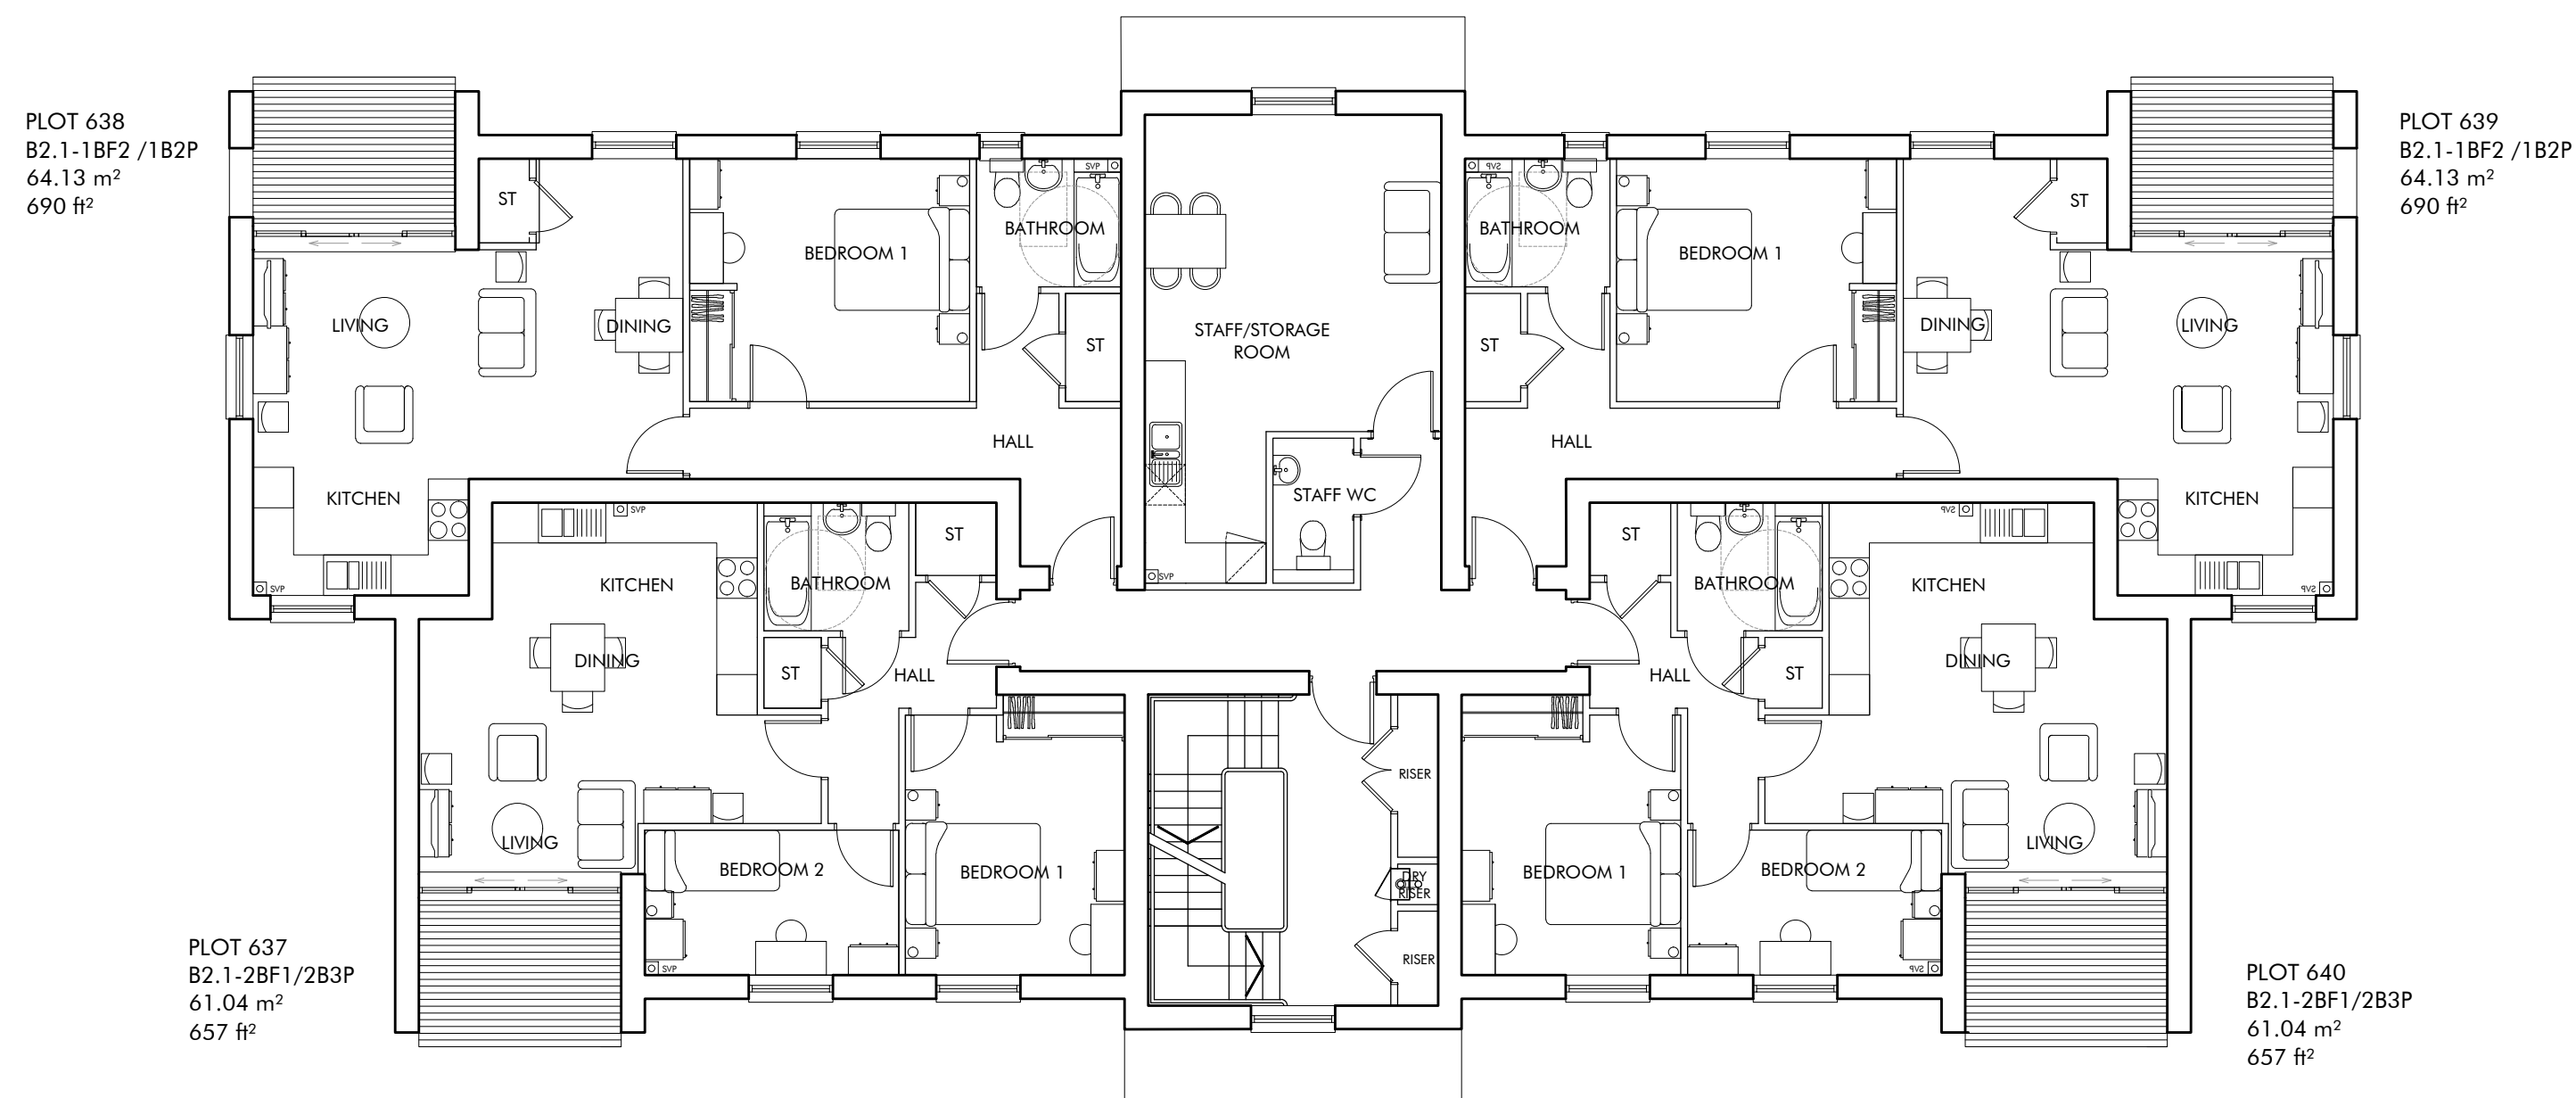


## FIRST FLOOR PLAN

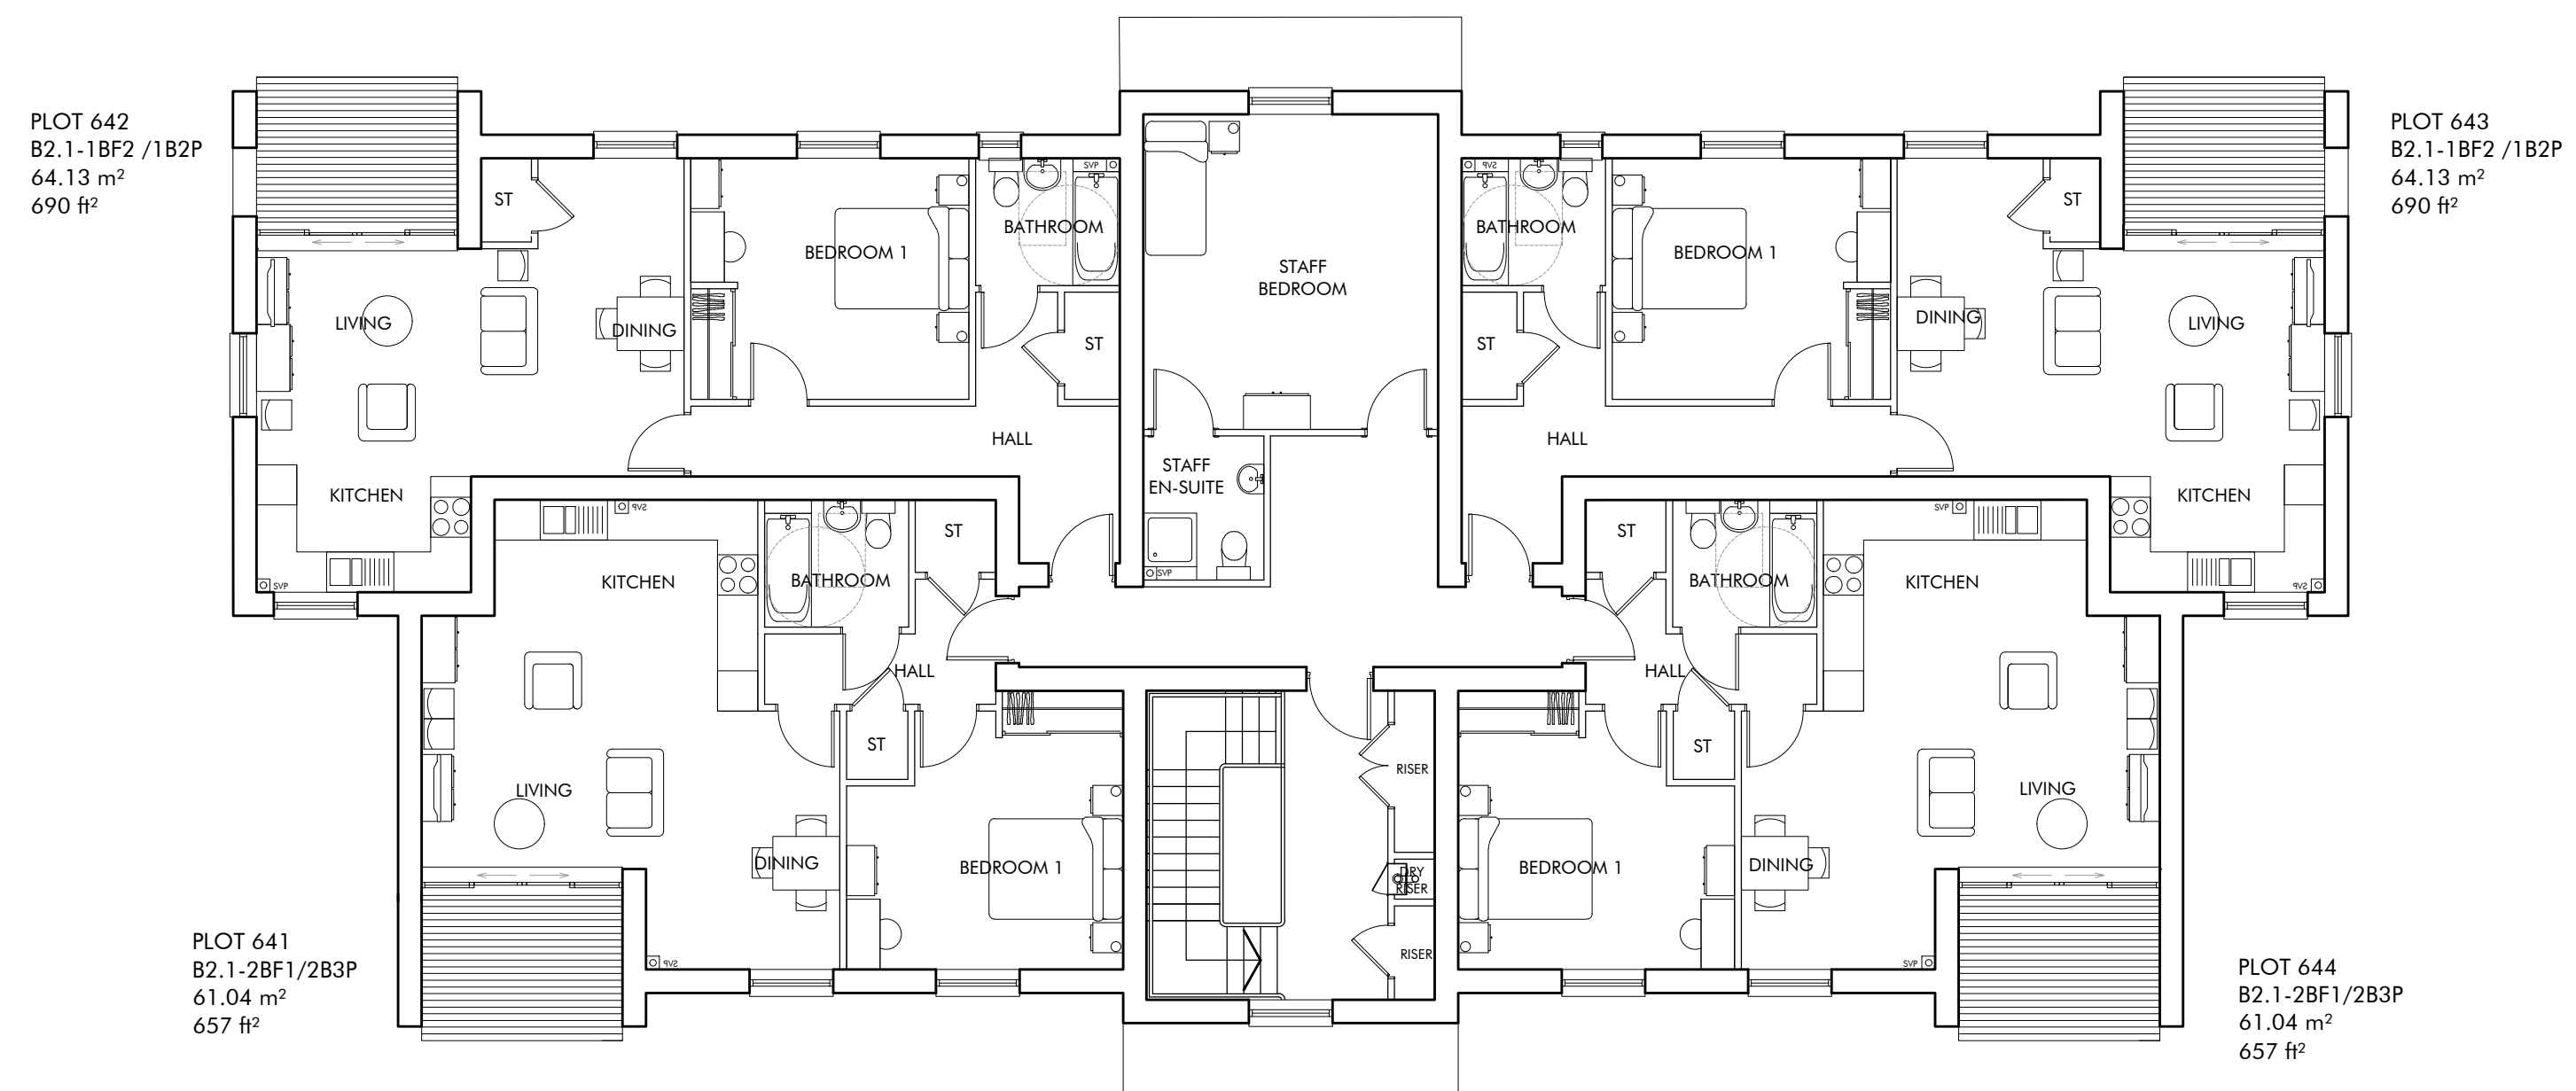

## SECOND FLOOR PLAN

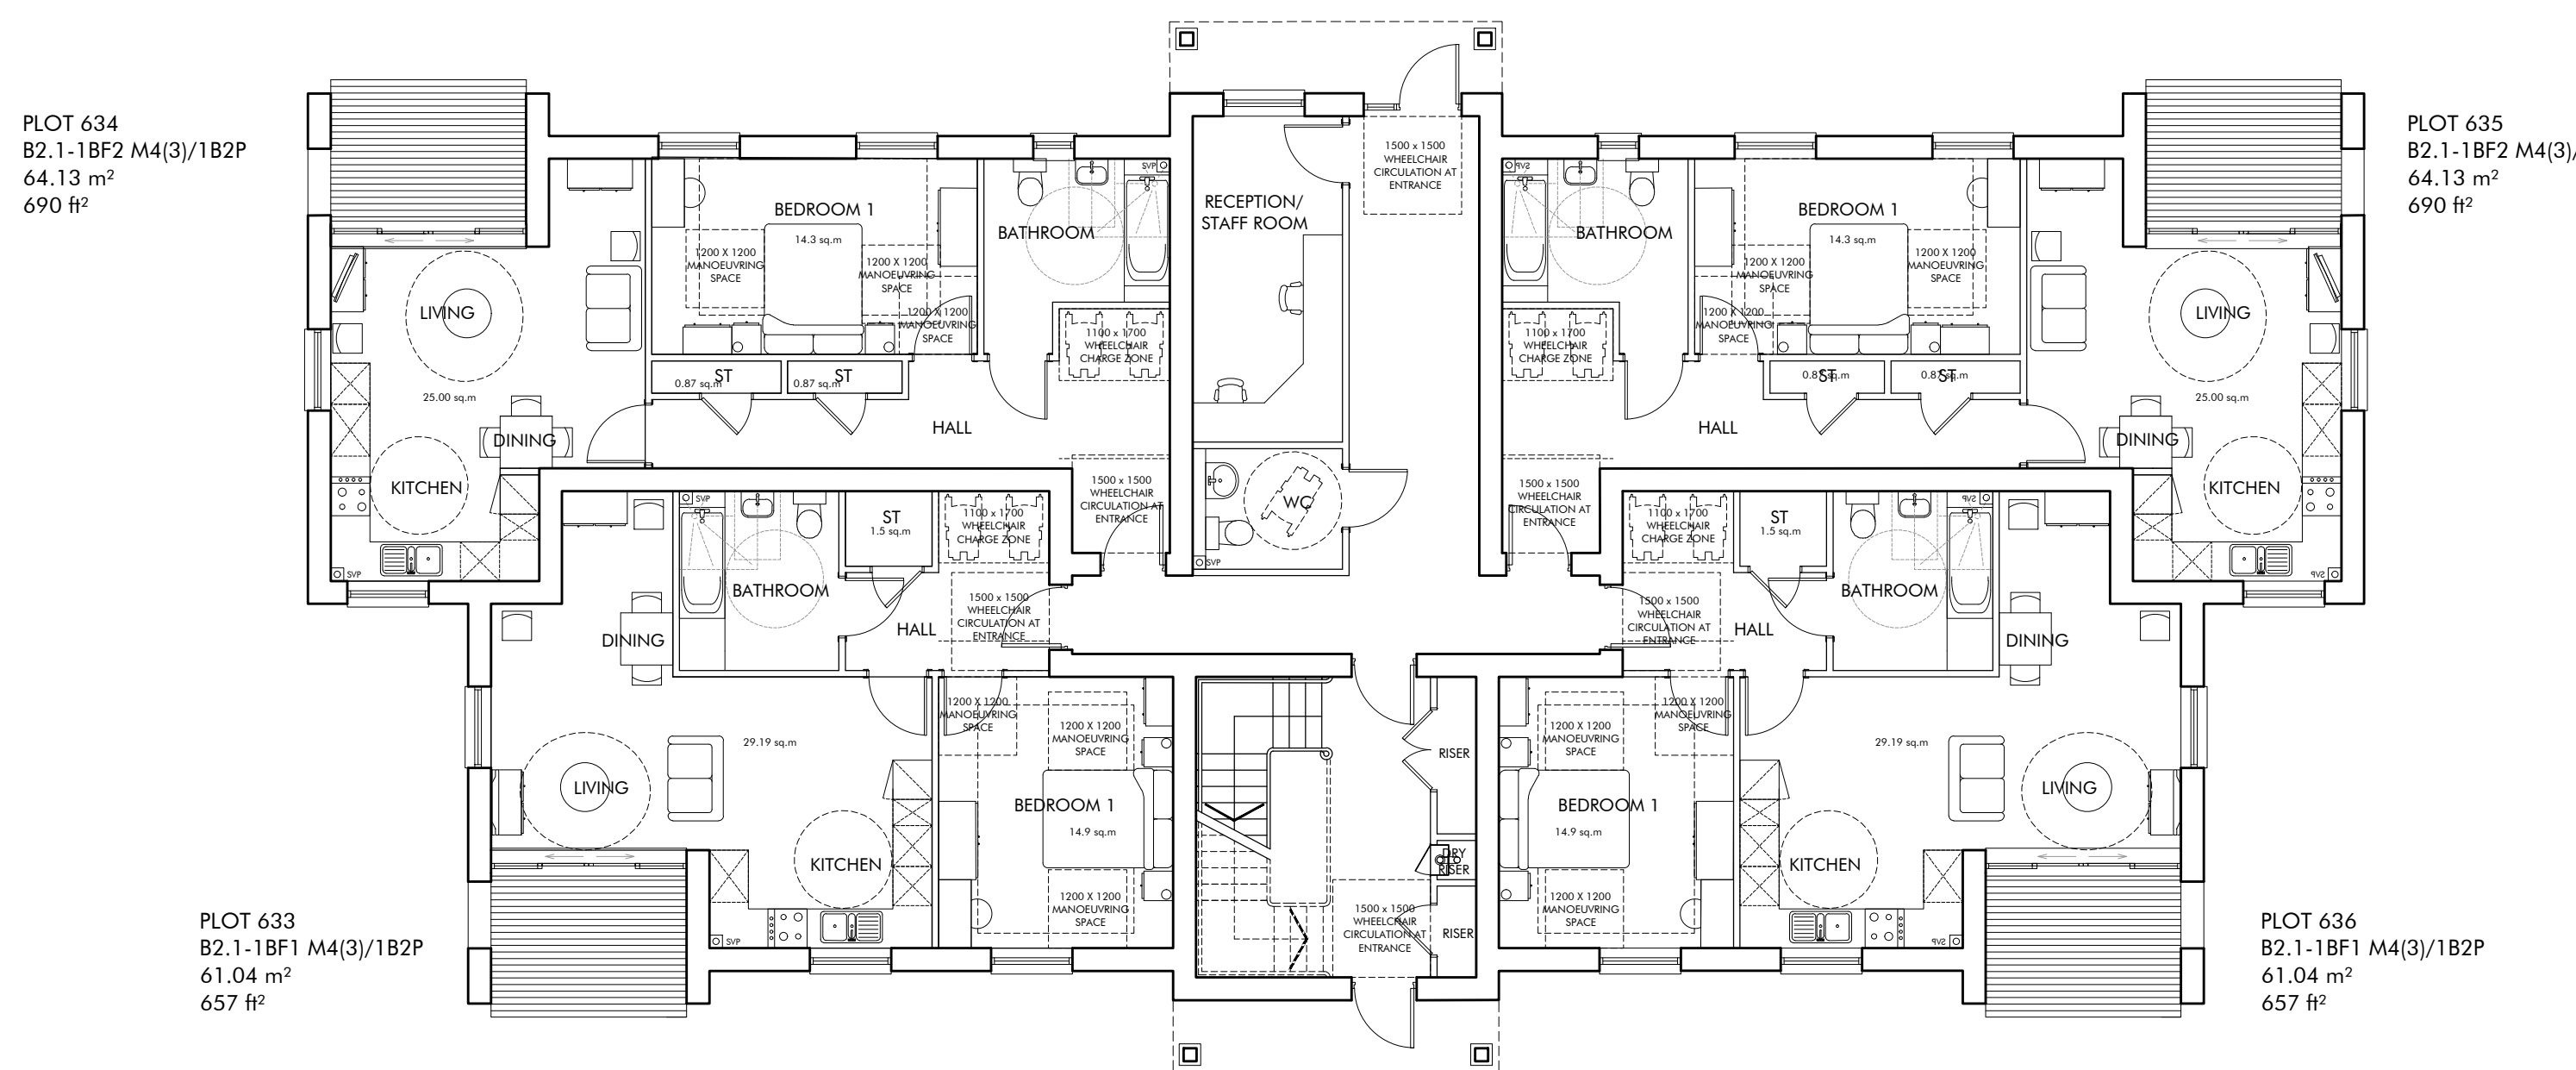

## GROUND FLOOR PLAN

 



# Omega Architects

The Port Barn, 124 Manor Road North, Thames Ditton, KT7 0BH  
T: 01372 470 313 W: www.omega-architects.co.uk

---

Client:  
**Cala Homes**

Project:  
**Parcel10  
Hogwood Farm, Finchampstead**

---

Drawing Title:  
**Flat Block 2.1  
Floor Plans**

| Scale:            | Revision | Drawn | Check | Date     |
|-------------------|----------|-------|-------|----------|
| <b>1:100 @ A1</b> | A        | AC    | JH    | 09.09.23 |
|                   | B        | AP    | JH    | 05.12.23 |
|                   | C        | RB    | JH    | 11.12.23 |

| Project No' | Class    | Dwg No'     | Status    | Rev      |
|-------------|----------|-------------|-----------|----------|
| <b>3112</b> | <b>A</b> | <b>3307</b> | <b>PL</b> | <b>C</b> |

DATE: C. COOKE/AR. BAILEY-WHITE  
 EXDS: M. MITCHELL/AR. PEARSON/AR. PEARSON/AR. WORKING DRAWING

REMARKS BY OMEGA ARCHITECTS: The contents of this document may not be copied or reproduced in whole or in part without the written consent of Omega Architects. Date: 10/09/2023. Omega Design for Omega Architects.  
 REGISTERED CHARTERED SURVEYOR: George Andrew Lumbard, UK registered Number 2072728. Registered Address: Anais, 48 High Street, London, EC6A 3TE





# Omega Architects

The Front Barn, 124 Manor Road North, Thames Ditton, KT7 0BH  
T: 01372 407 313 W: [www.omega-architects.co.uk](http://www.omega-architects.co.uk)

---

Client:

**Cala Homes**

---

Project:

**Parcel 10  
Hogwood Farm, Finchampstead**

---

Drawing Title:

**Flat Block 2.1  
Elevations**

---

| Scale:            | Revision | Drawn | Check | Date     |
|-------------------|----------|-------|-------|----------|
| <b>1:100 @ A1</b> | A        | AC    | JH    | 13.09.23 |
|                   | B        | MP    | JH    | 25.10.23 |
|                   | C        | MP    | JH    | 05.12.23 |

---

| Project No' | Class    | Dwg No'     | Status    | Rev      |
|-------------|----------|-------------|-----------|----------|
| <b>3112</b> | <b>C</b> | <b>3308</b> | <b>PL</b> | <b>C</b> |


---

DATE: 6. COORDINATE: A - BACK & WIDE  
 DRAWN BY: JEFFREY, W. / REVISIONS: JH, KENNEDY, H. / WORKING DRAWING

DESIGNED BY: CHARLES JENNETTYS. The status of this document can not be copied or reproduced in whole or in part without the written approval of Omega Architects.

REGISTERED COMPANY DETAILS: Omega Architects Limited, UK registered Company Number 10725724. Registered Address: Ayles, 44 High Street, Aylesbury, Bucks HP20 1EQ

| PLOT No                                               | UNIT TYPE | AREA sq.m | AREA sq.ft |
|-------------------------------------------------------|-----------|-----------|------------|
| 807,808,812,813,814<br>815,819,820,821,822<br>825,826 | B3-1BF1   | 52.76     | 568        |
| 809,811,816,818,823<br>824                            | B3-2BF1   | 62.68     | 675        |
| 810                                                   | B3-2BF2   | 65.6      | 706        |
| 817                                                   | B3-2BF3   | 71.0      | 764        |

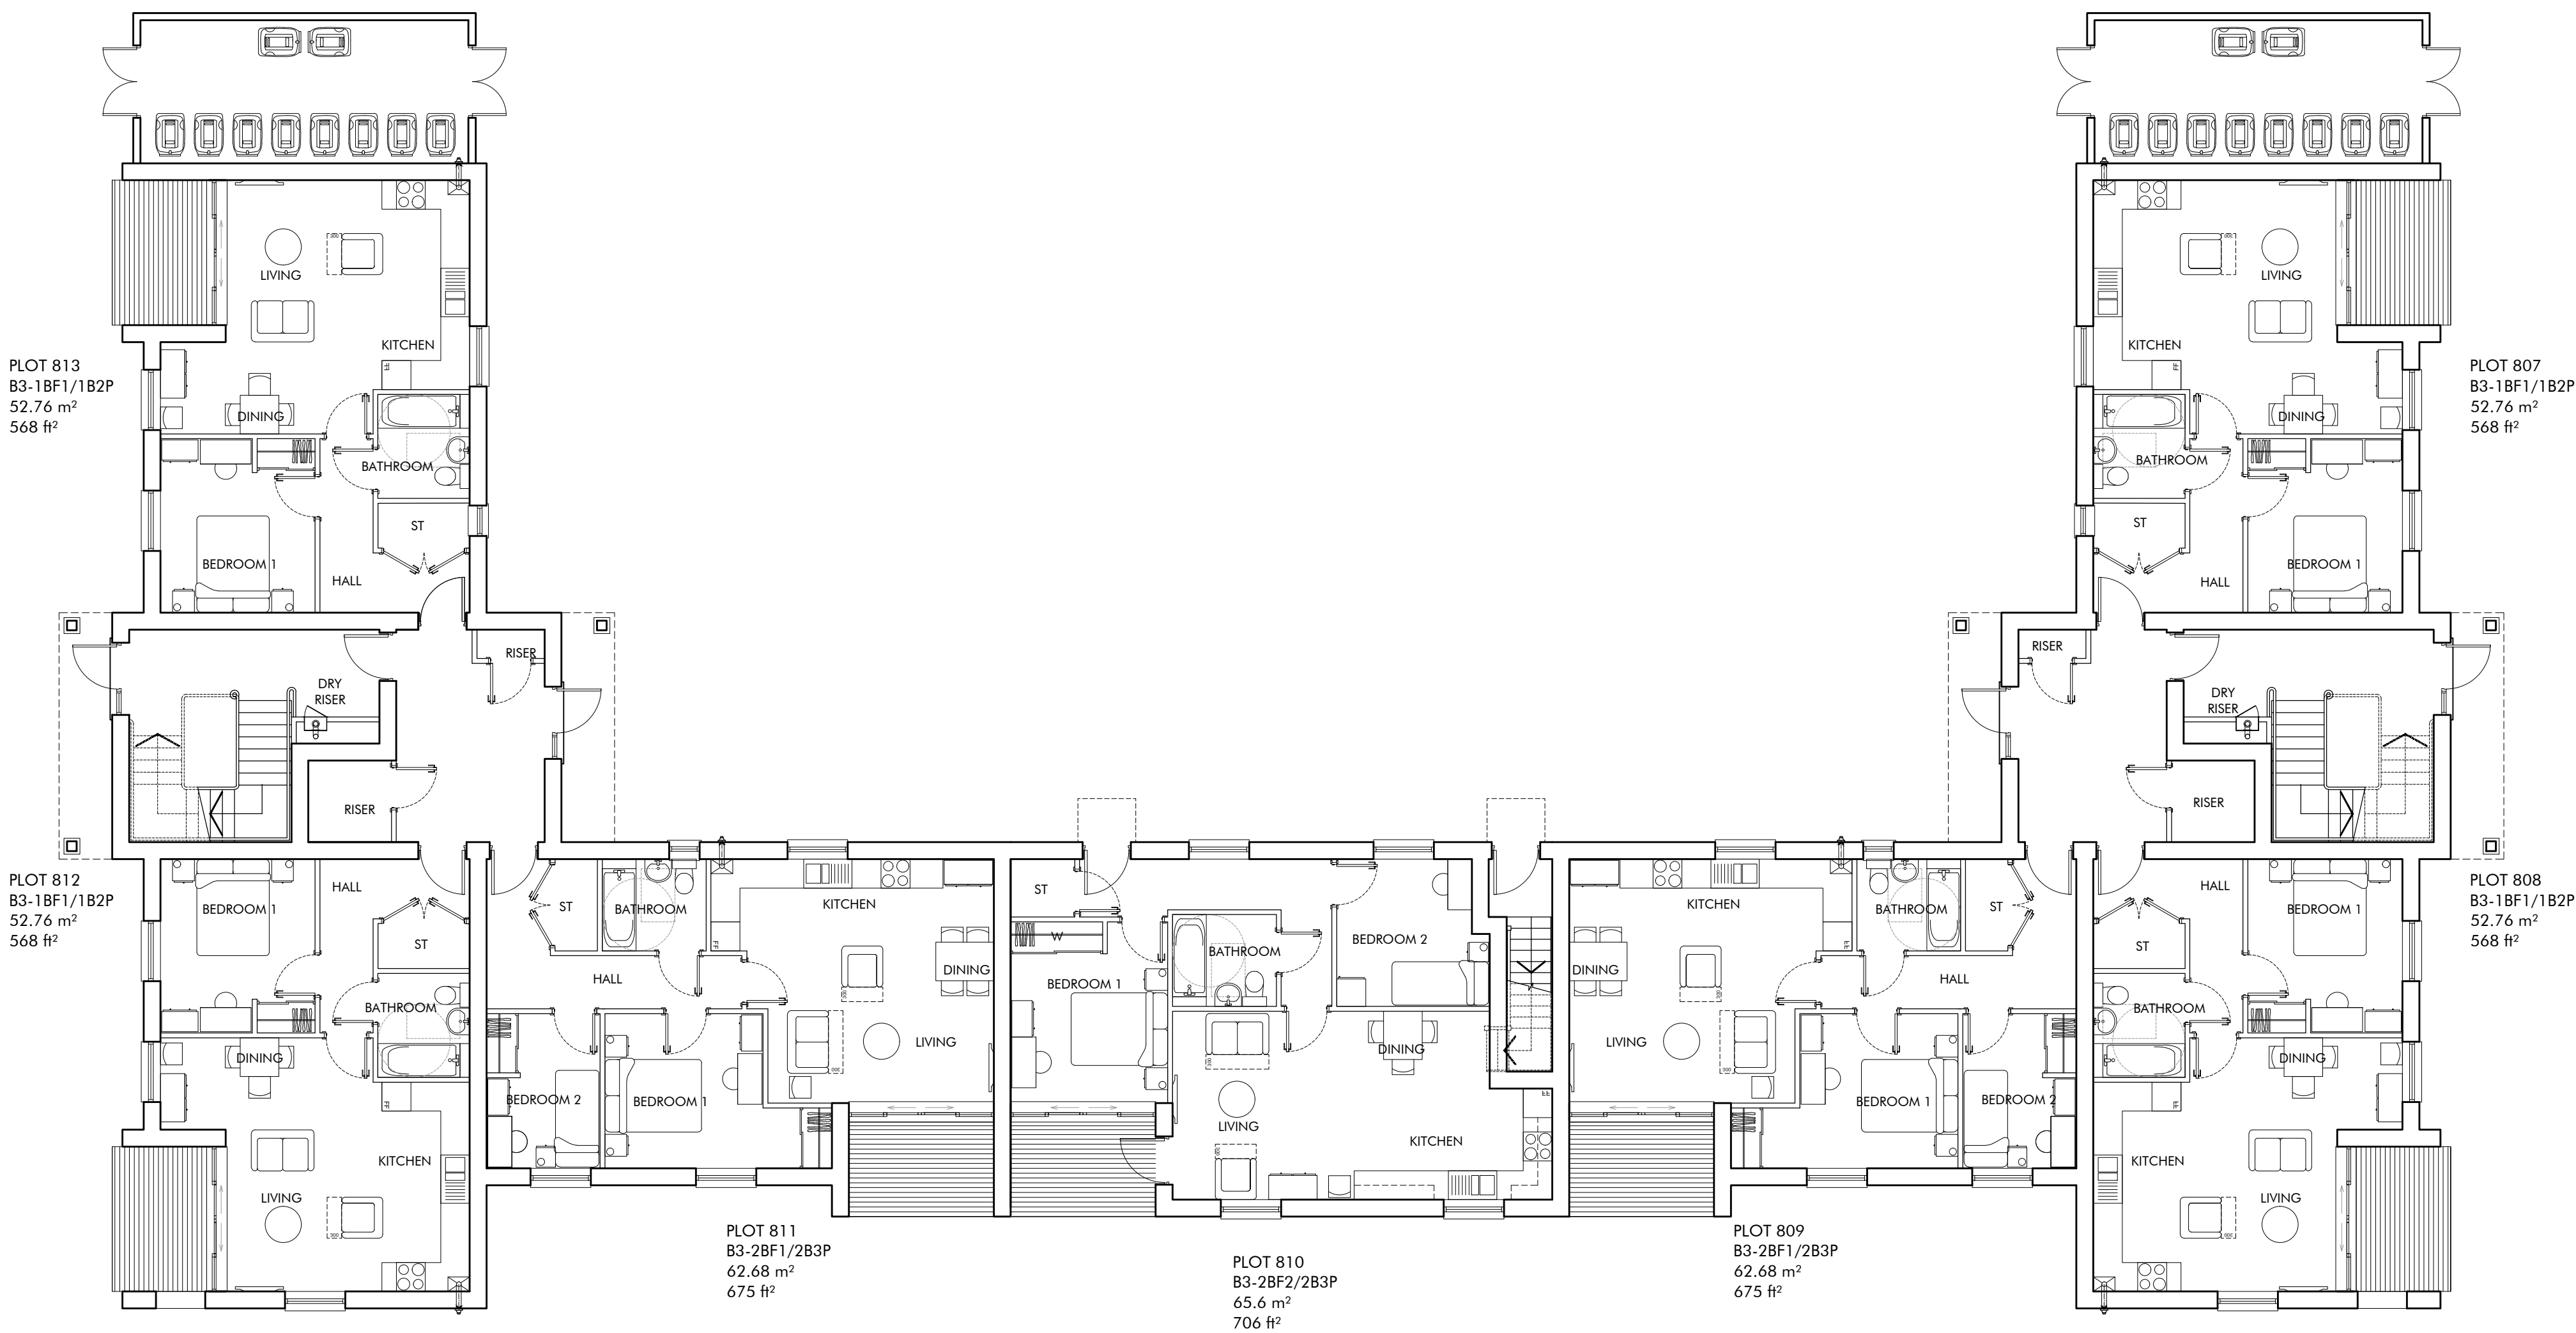

GROUND FLOOR PLAN






The Front Barn, 124 Manor Road North, Thomas Ditton, KT7 0BH  
T: 01372 470 313 W: www.omega-architects.co.uk


|                                          |          |        |        |          |
|------------------------------------------|----------|--------|--------|----------|
| Client:                                  |          |        |        |          |
| Cala Homes                               |          |        |        |          |
| Project:                                 |          |        |        |          |
| Parcel 10<br>Hogwood Farm, Finchampstead |          |        |        |          |
| Drawing Title:                           |          |        |        |          |
| Flat Block 3<br>Ground Floor             |          |        |        |          |
| Scale:                                   | Revision | Drawn  | Check  | Date     |
| 1:100 @ A1                               | A        | MP     | JH     | 18.04.23 |
|                                          | B        | BB     | JH     | 04.10.23 |
|                                          | C        | MP     | JH     | 04.12.23 |
| Project No                               | Class    | Dwg No | Status | Rev      |
| 3112                                     | A        | 3310   | PL     | C        |

CALA © COSMOS & BLACK & WHITE  
STATUS: SE, DETAIL, RE, PRELIMINARY, PL, PLANNING, VED, WORKING DRAWING

PREPARED BY CALA ARCHITECTS. The contents of this document must not be copied or reproduced in whole or in part without the written consent of Omega Architects Limited. Drawn by: Kishan and Shashank Singh at Omega Architects.  
Omega Architects Limited COMPANY DETAILS: Omega Architects Limited, UK Registered Company Number 2012766. Registered Address: Anolis, 40 High Street, Sevenoaks, KT13 8DP

 

| PLOT No                                               | UNIT TYPE | AREA sq.m | AREA sq.ft |
|-------------------------------------------------------|-----------|-----------|------------|
| 807,808,812,813,814<br>815,819,820,821,822<br>825,826 | B3-1BF1   | 52.76     | 568        |
| 809,811,816,818,823<br>824                            | B3-2BF1   | 62.68     | 675        |
| 810                                                   | B3-2BF2   | 65.6      | 706        |
| 817                                                   | B3-2BF3   | 71.0      | 764        |

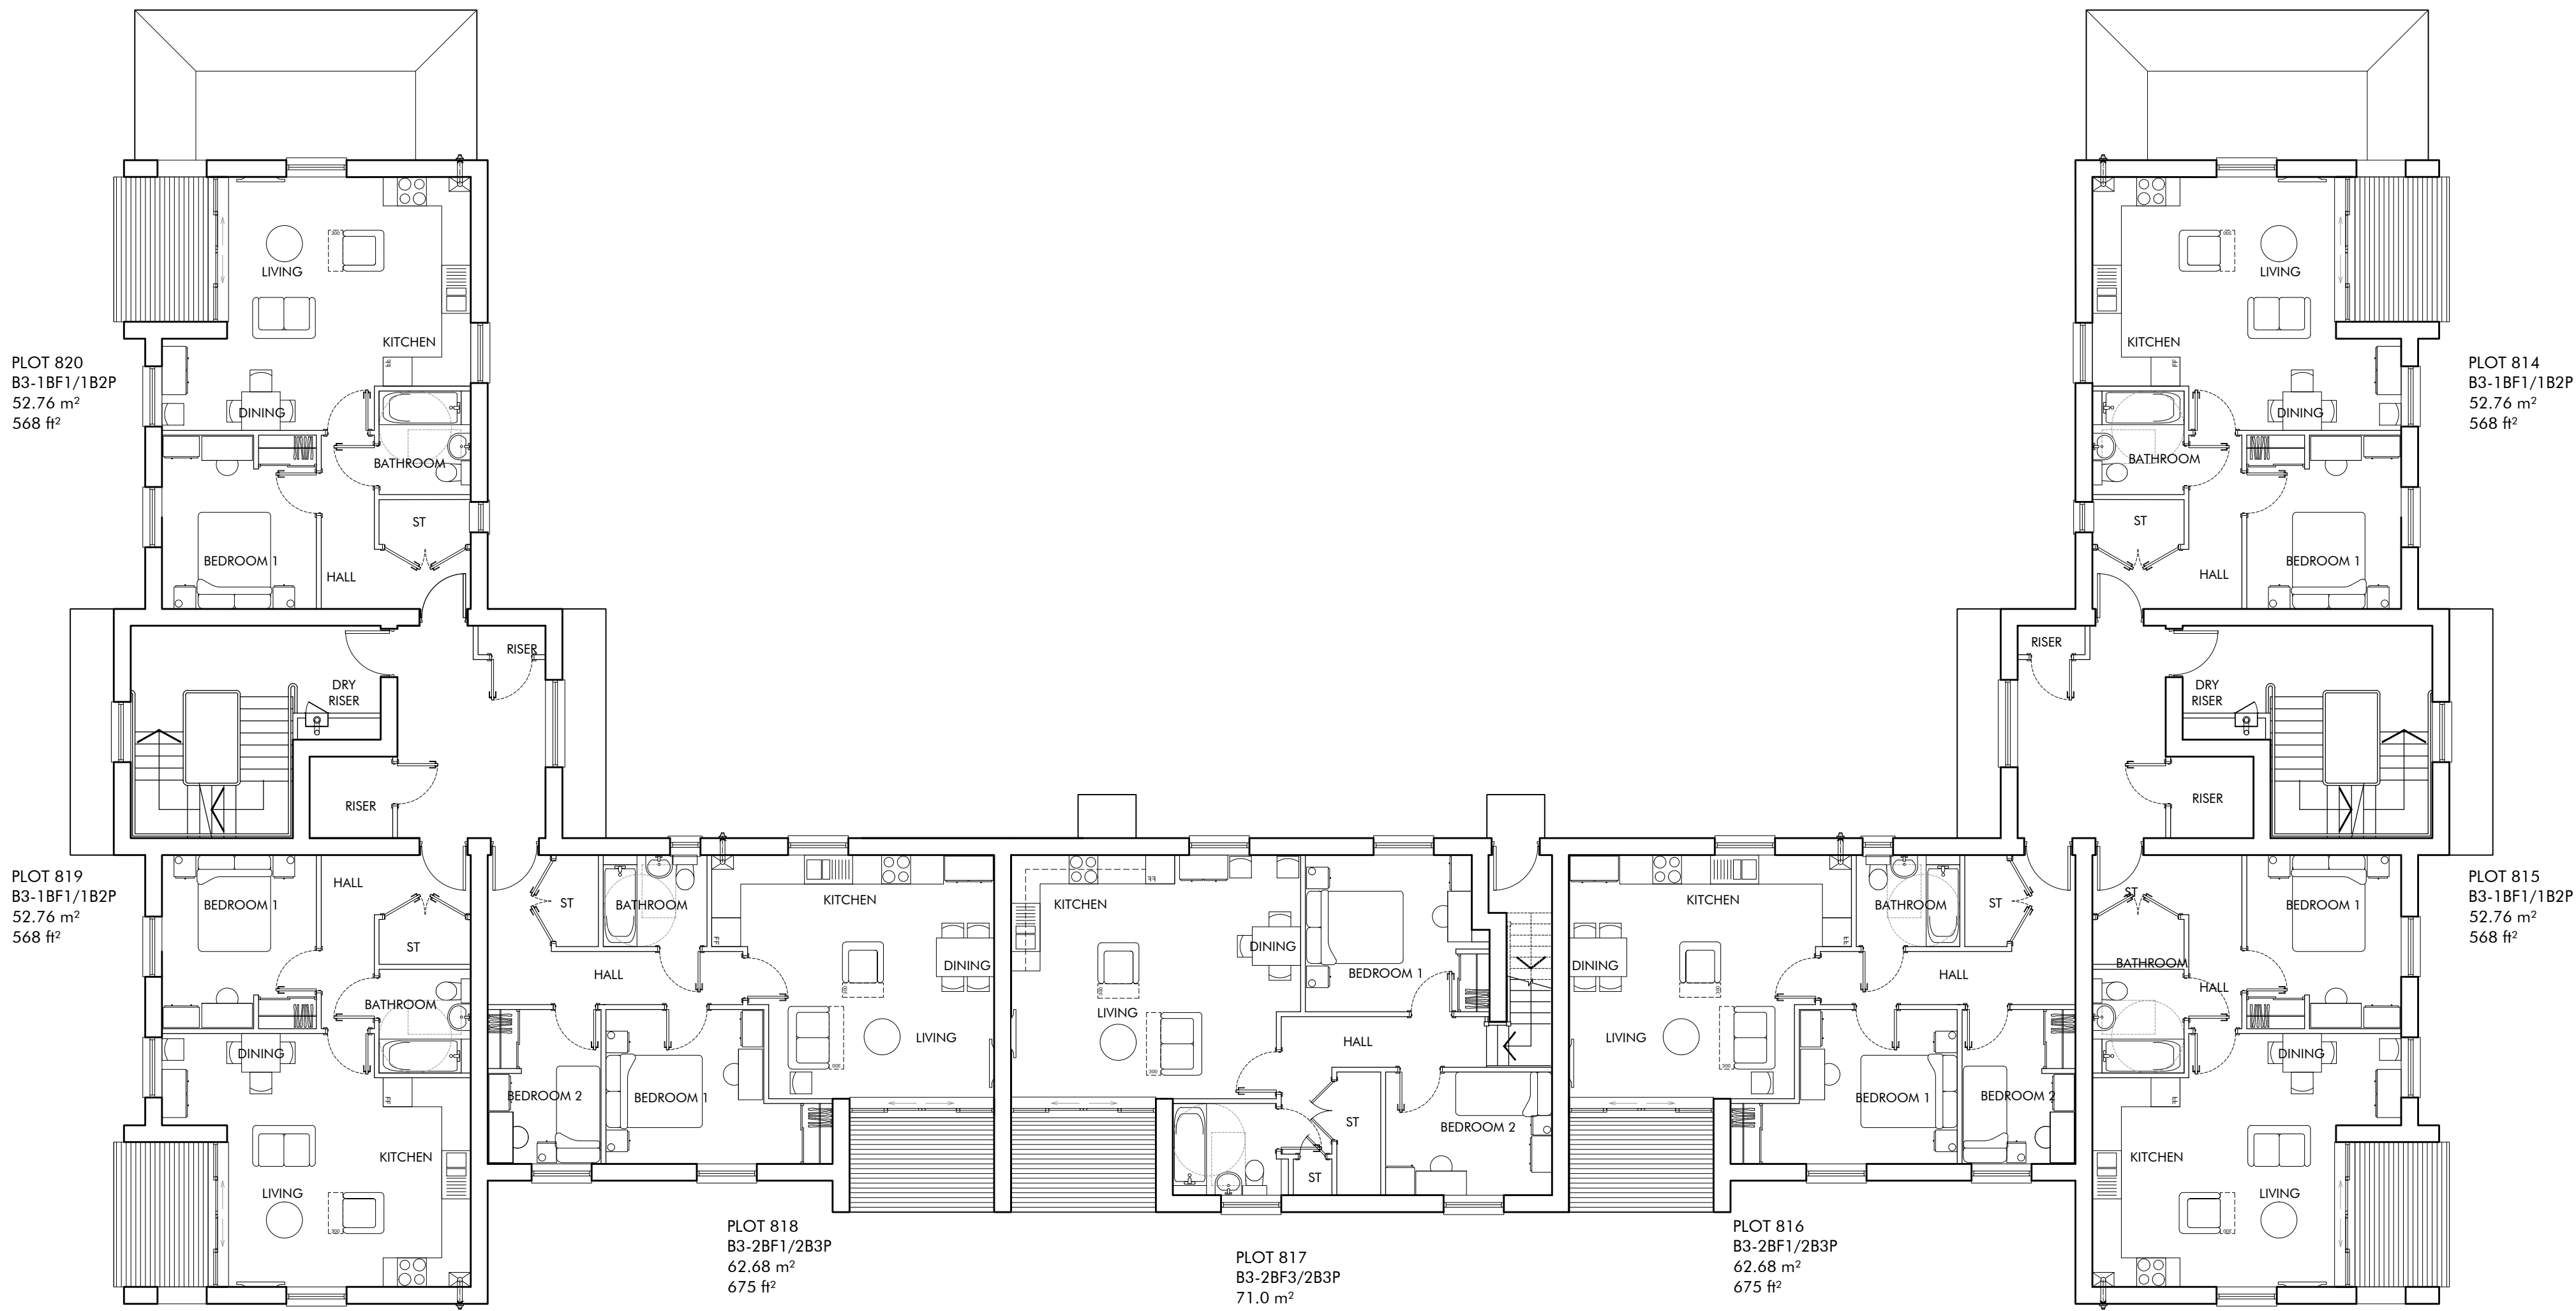

FIRST FLOOR PLAN





The Front Barn, 124 Manor Road North, Thomas Dilton, KT7 0BH  
T: 01372 470 313 W: www.omega-architects.co.uk

Client:  
**Cala Homes**


Project:  
**Parcel 10  
Hogwood Farm, Finchampstead**

Drawing Title:  
**Flat Block 3  
First Floor**


| Scale:            | Revision | Drawn | Check | Date     |
|-------------------|----------|-------|-------|----------|
| <b>1:100 @ A1</b> | A        | MP    | JH    | 18.04.23 |
|                   | B        | BB    | JH    | 04.10.23 |
|                   | C        | MP    | JH    | 04.12.23 |

| Project No' | Class    | Dwg No'     | Status    | Rev      |
|-------------|----------|-------------|-----------|----------|
| <b>3112</b> | <b>A</b> | <b>3311</b> | <b>PL</b> | <b>C</b> |

OMEGA ARCHITECTS LTD. 124 MANOR ROAD NORTH, THOMAS DILTON, KT7 0BH. REG. NO. 1017016. VAT NO. 254 084 100. COMPANY NO. 06711010. COMPANY LIMITED. Omega Architects Limited is a registered company number 1017016. Registered address: 124 Manor Road North, Thomas Dilton, Surrey, KT10 1DP.

 

| PLOT No                                               | UNIT TYPE | AREA sq.m | AREA sq.ft |
|-------------------------------------------------------|-----------|-----------|------------|
| 807,808,812,813,814<br>815,819,820,821,822<br>825,826 | B3-1BF1   | 52.76     | 568        |
| 809,811,816,818,823<br>824                            | B3-2BF1   | 62.68     | 675        |
| 810                                                   | B3-2BF2   | 65.6      | 706        |
| 817                                                   | B3-2BF3   | 71.0      | 764        |

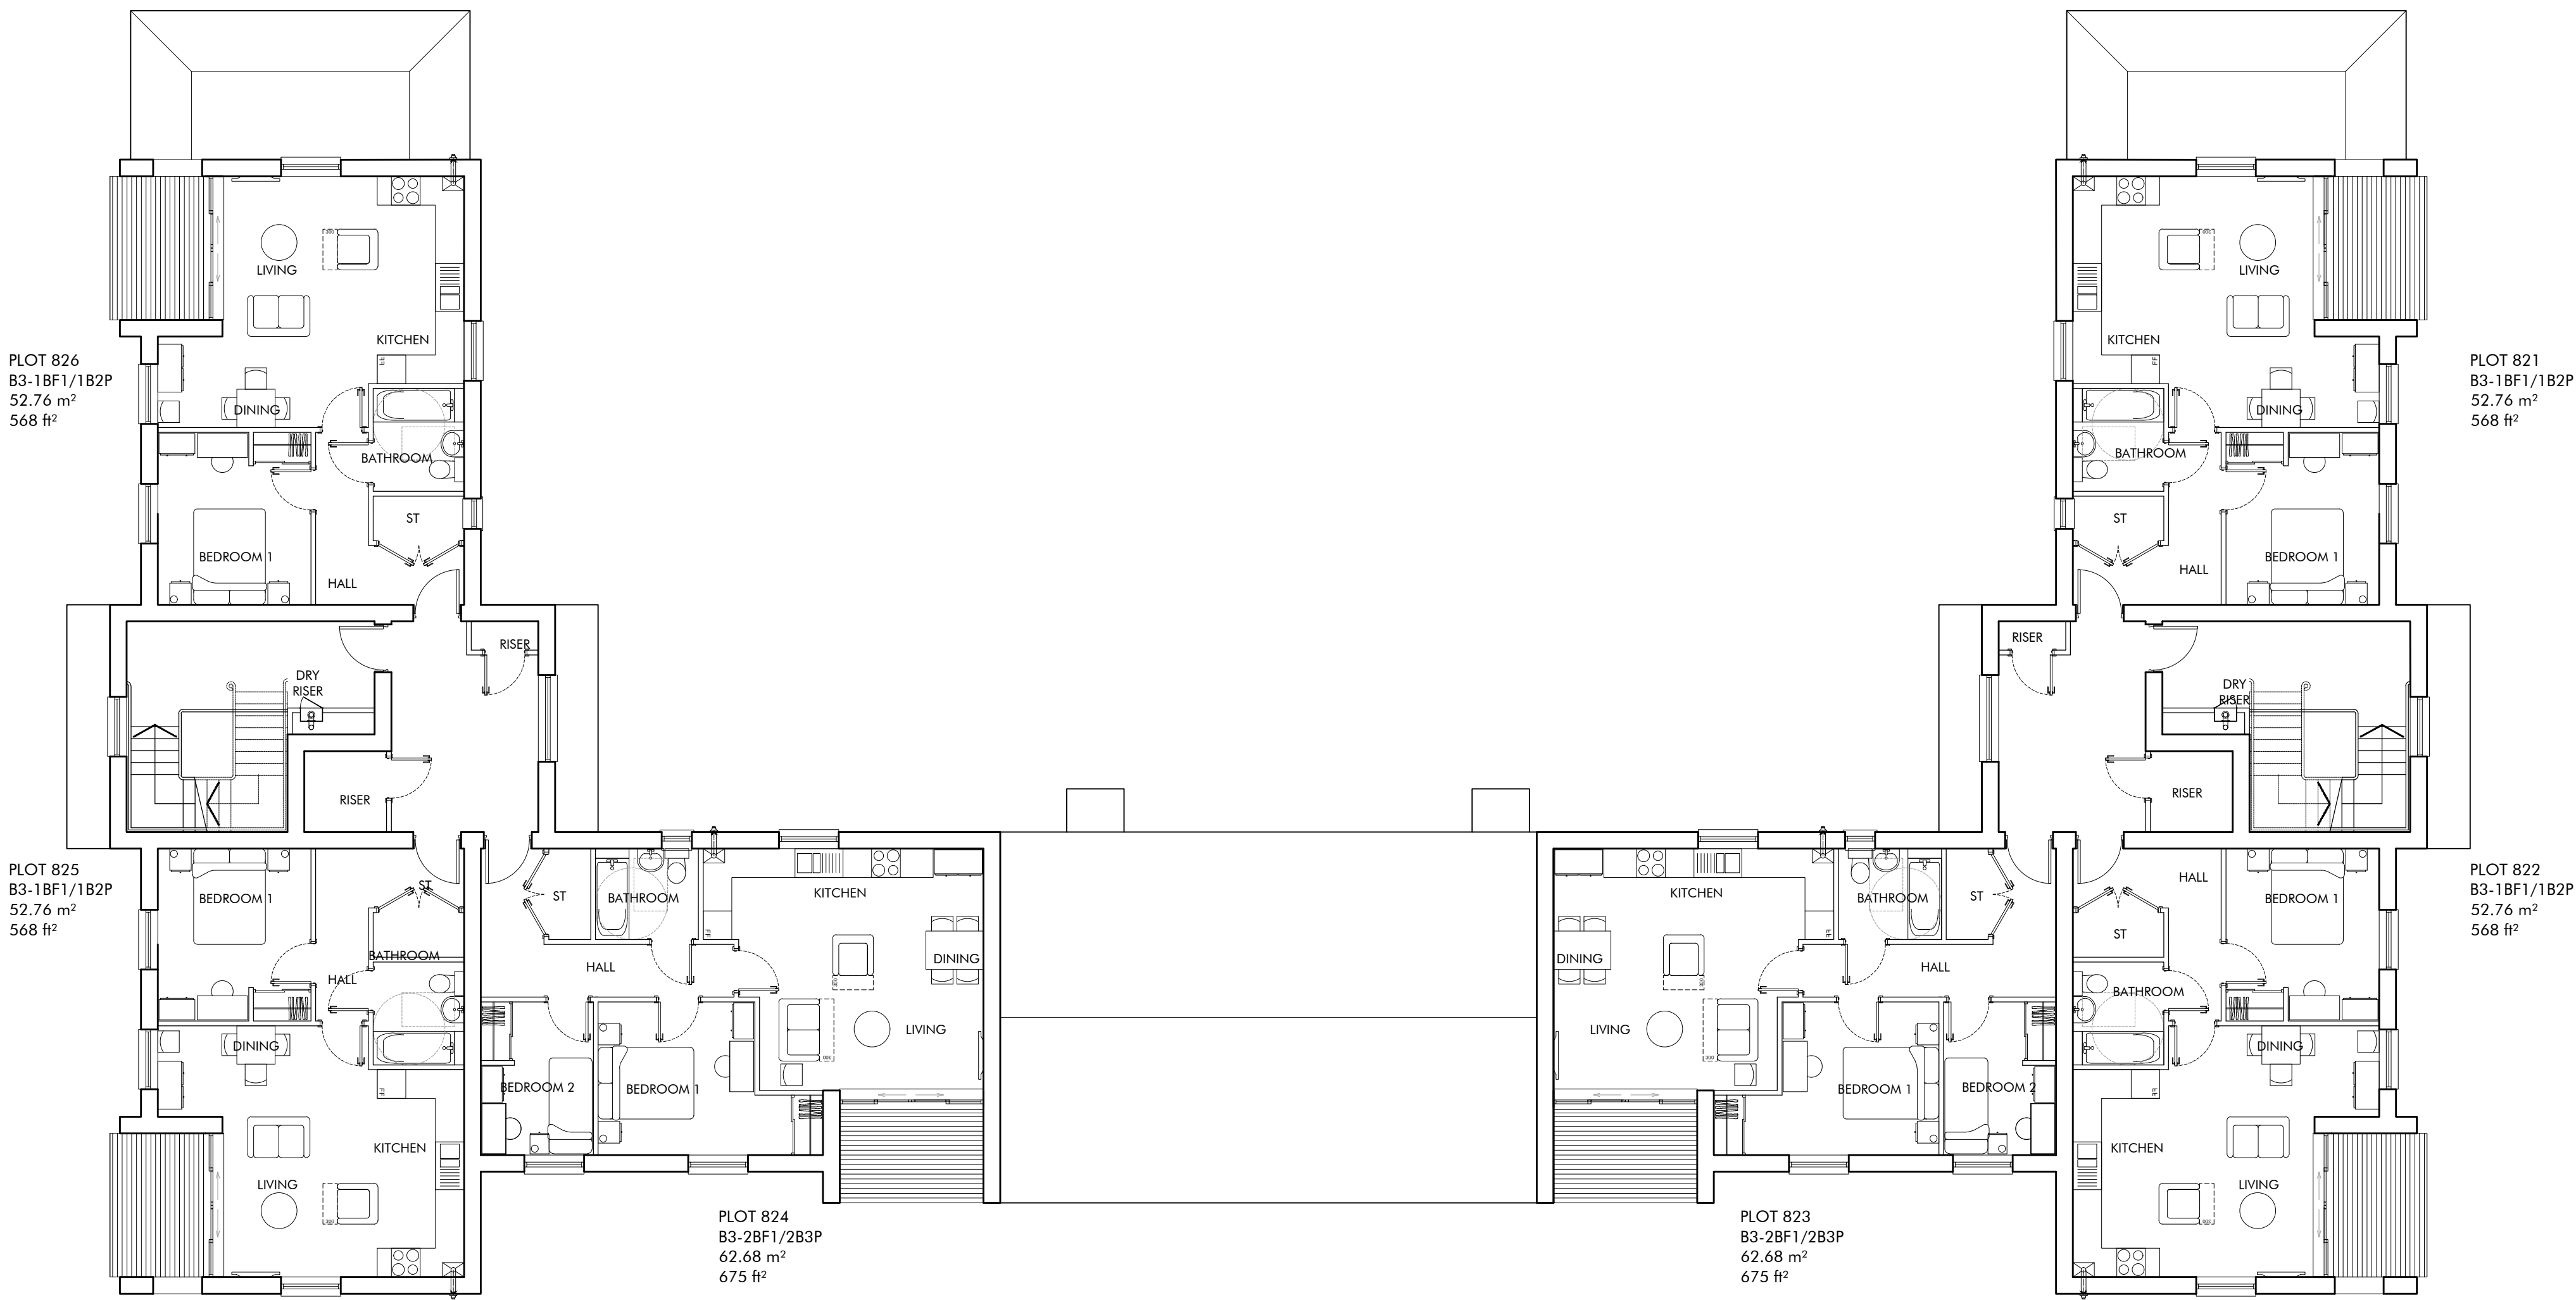



The Front Barn, 124 Manor Road North, Thames Ditton, KT7 0BH  
T: 01372 470 313 W: www.omega-architects.co.uk

Client:  
**Cala Homes**

Project:  
**Parcel 10  
Hagwood Farm, Finchampstead**

Drawing Title:  
**Flat Block 3  
Second Floor**

| Scale:            | Revision | Drawn | Check | Date     |
|-------------------|----------|-------|-------|----------|
| <b>1:100 @ A1</b> | A        | MP    | JH    | 18.04.23 |
|                   | B        | BB    | JH    | 04.10.23 |
|                   | C        | MP    | JH    | 04.12.23 |

| Project No¹ | Class    | Dwg No²     | Status    | Rev      |
|-------------|----------|-------------|-----------|----------|
| <b>3112</b> | <b>A</b> | <b>3312</b> | <b>PL</b> | <b>C</b> |

OMEGA ARCHITECTS: A. BLACK & WHITE  
STUDIO: ST. DIXON, PE. PUGHMAN, PL. PUGHMAN, VED. WORMINGHAM

PREPARED BY: CALA ARCHITECTS. The contents of this document must not be copied or reproduced in whole or in part without the written consent of Omega Architects Limited. Drawn: T. Pughman and Checked: Omega Architects.  
REGISTERED COMPANY DETAILS: Omega Architects Limited, UK registered Company Number 3012784. Registered Address: Atomic, 40 High Street, Essex, Saffron Walden, Essex, UK.




FLAT BLOCK 3  
PLOT 807-826

FRONT ELEVATION A



SIDE ELEVATION B

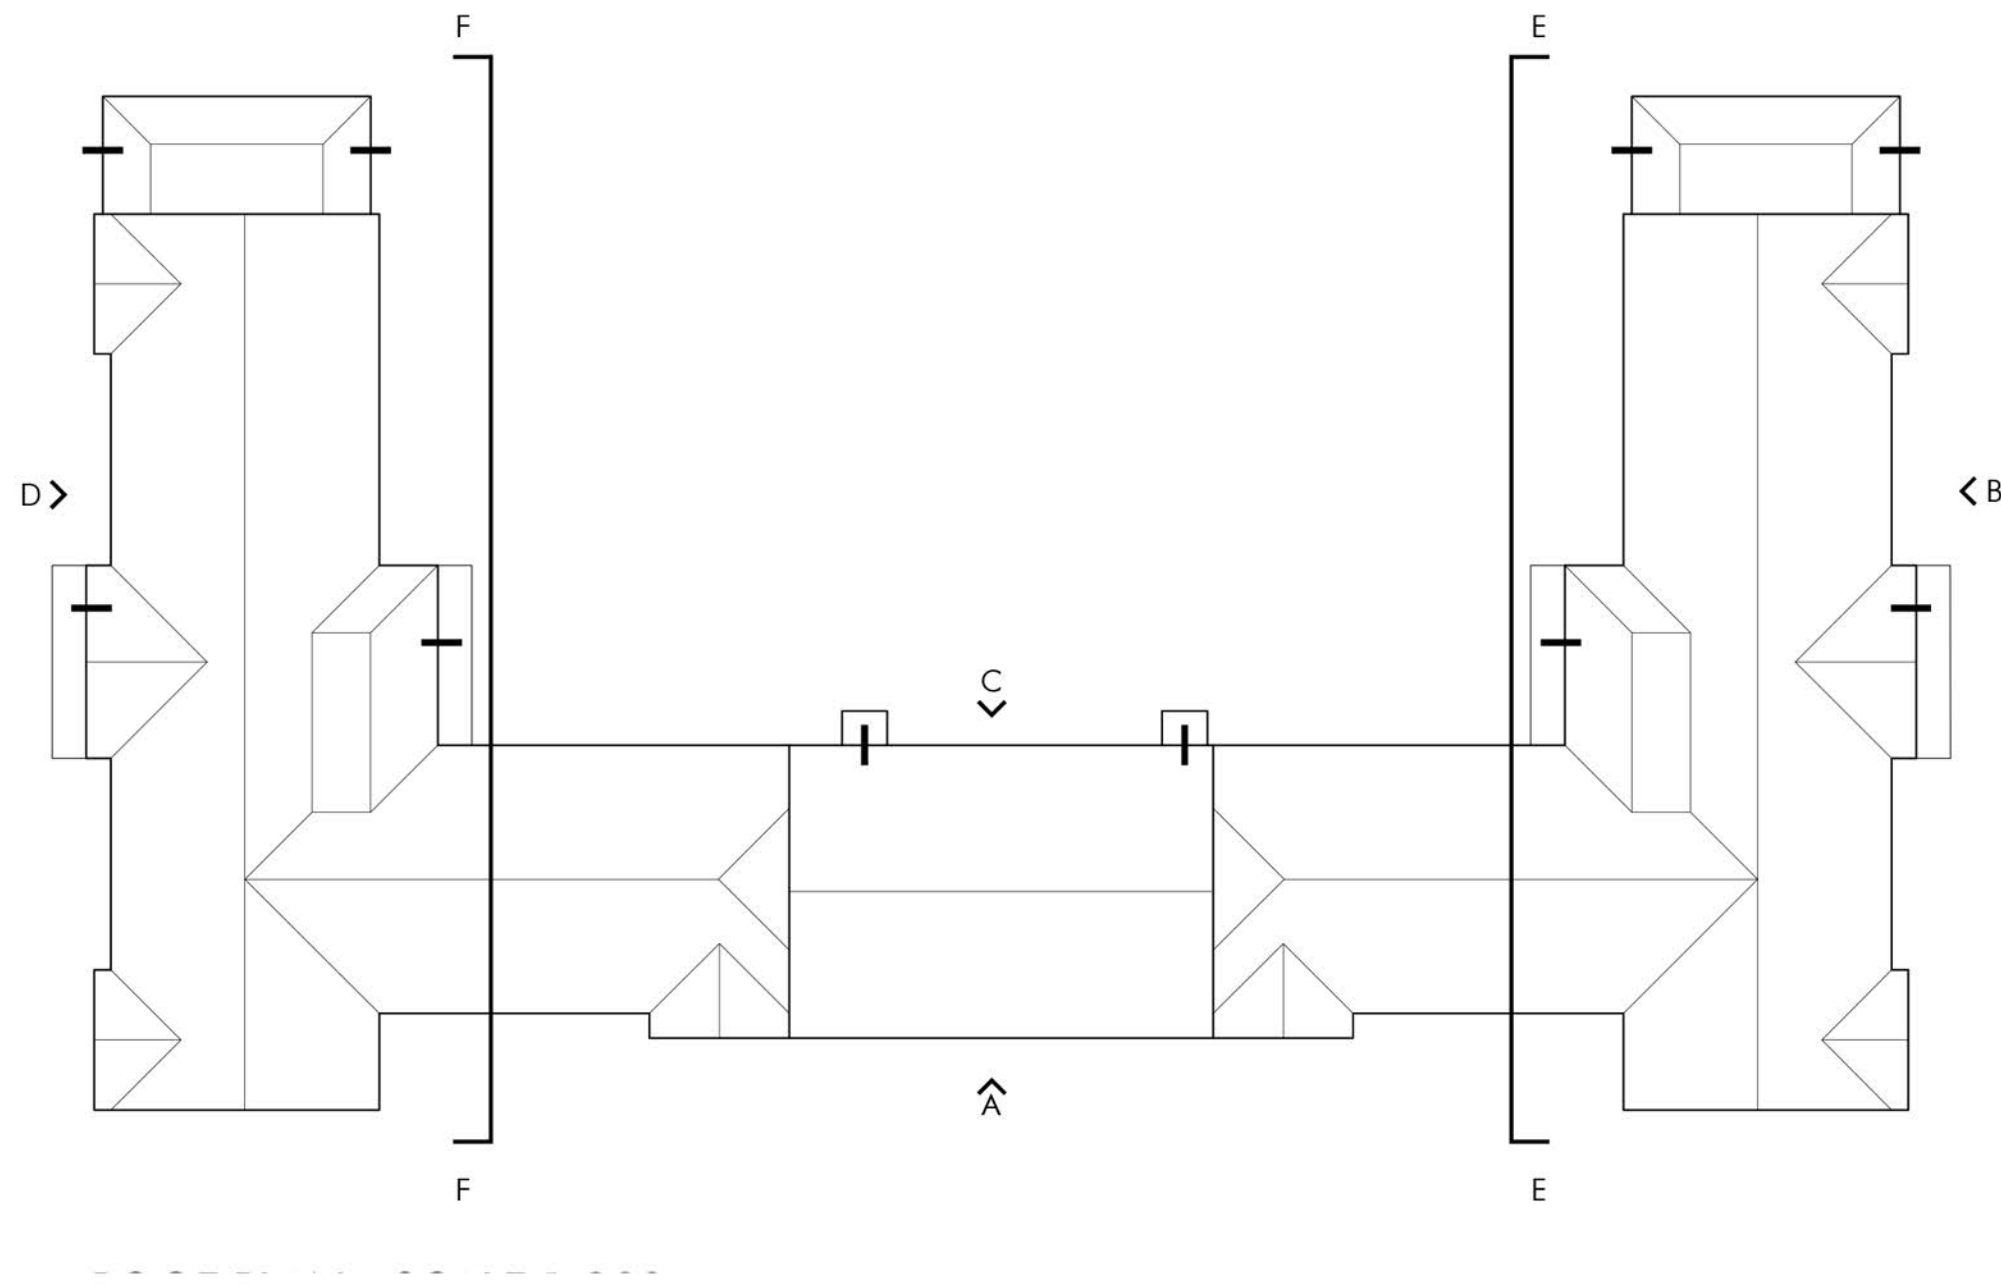

REAR ELEVATION C

0 m 1 2 3 4 5 10m  
SCALE





The Front Barn, 124 Manor Road North, Thames Ditton, KT7 0BH  
T: 01372 470 313 W: www.omega-architects.co.uk

Client:  
**Cala Homes**

Project:  
**Parcel 10  
Hagwood Farm, Finchampstead**

Drawing Title:  
**Flat Block 3  
Elevations**


| Scale:     | Revision | Drawn | Check | Date     |
|------------|----------|-------|-------|----------|
| 1:100 @ A1 | B        | BB    | JH    | 13.10.23 |
|            | C        | MP    | JH    | 25.10.23 |
|            | D        | MP    | JH    | 04.12.23 |

| Project No  | Class    | Dwg No      | Status    | Rev      |
|-------------|----------|-------------|-----------|----------|
| <b>3112</b> | <b>C</b> | <b>3313</b> | <b>PL</b> | <b>D</b> |


DATA © COSMOS, A. BUCKLE & WHITE  
DESIGN BY: J. DUFFY, P. HARRISON, R. PUGH, J. WILSON  
RENDERED BY: J. DUFFY, P. HARRISON, R. PUGH, J. WILSON

PREPARED BY: CALA ARCHITECTS. The contents of this document must not be copied or reproduced in whole or in part without the written consent of Omega Architects Limited. This document is the property of Omega Architects Limited. It is to be used for the project and location specified only. It is not to be used for any other project or location. All rights reserved. Omega Architects Limited, UK registered company number 10172186. Registered address: Front Barn, 124 High Street, Ditton, Surrey, KT7 0BH.

[illegible]

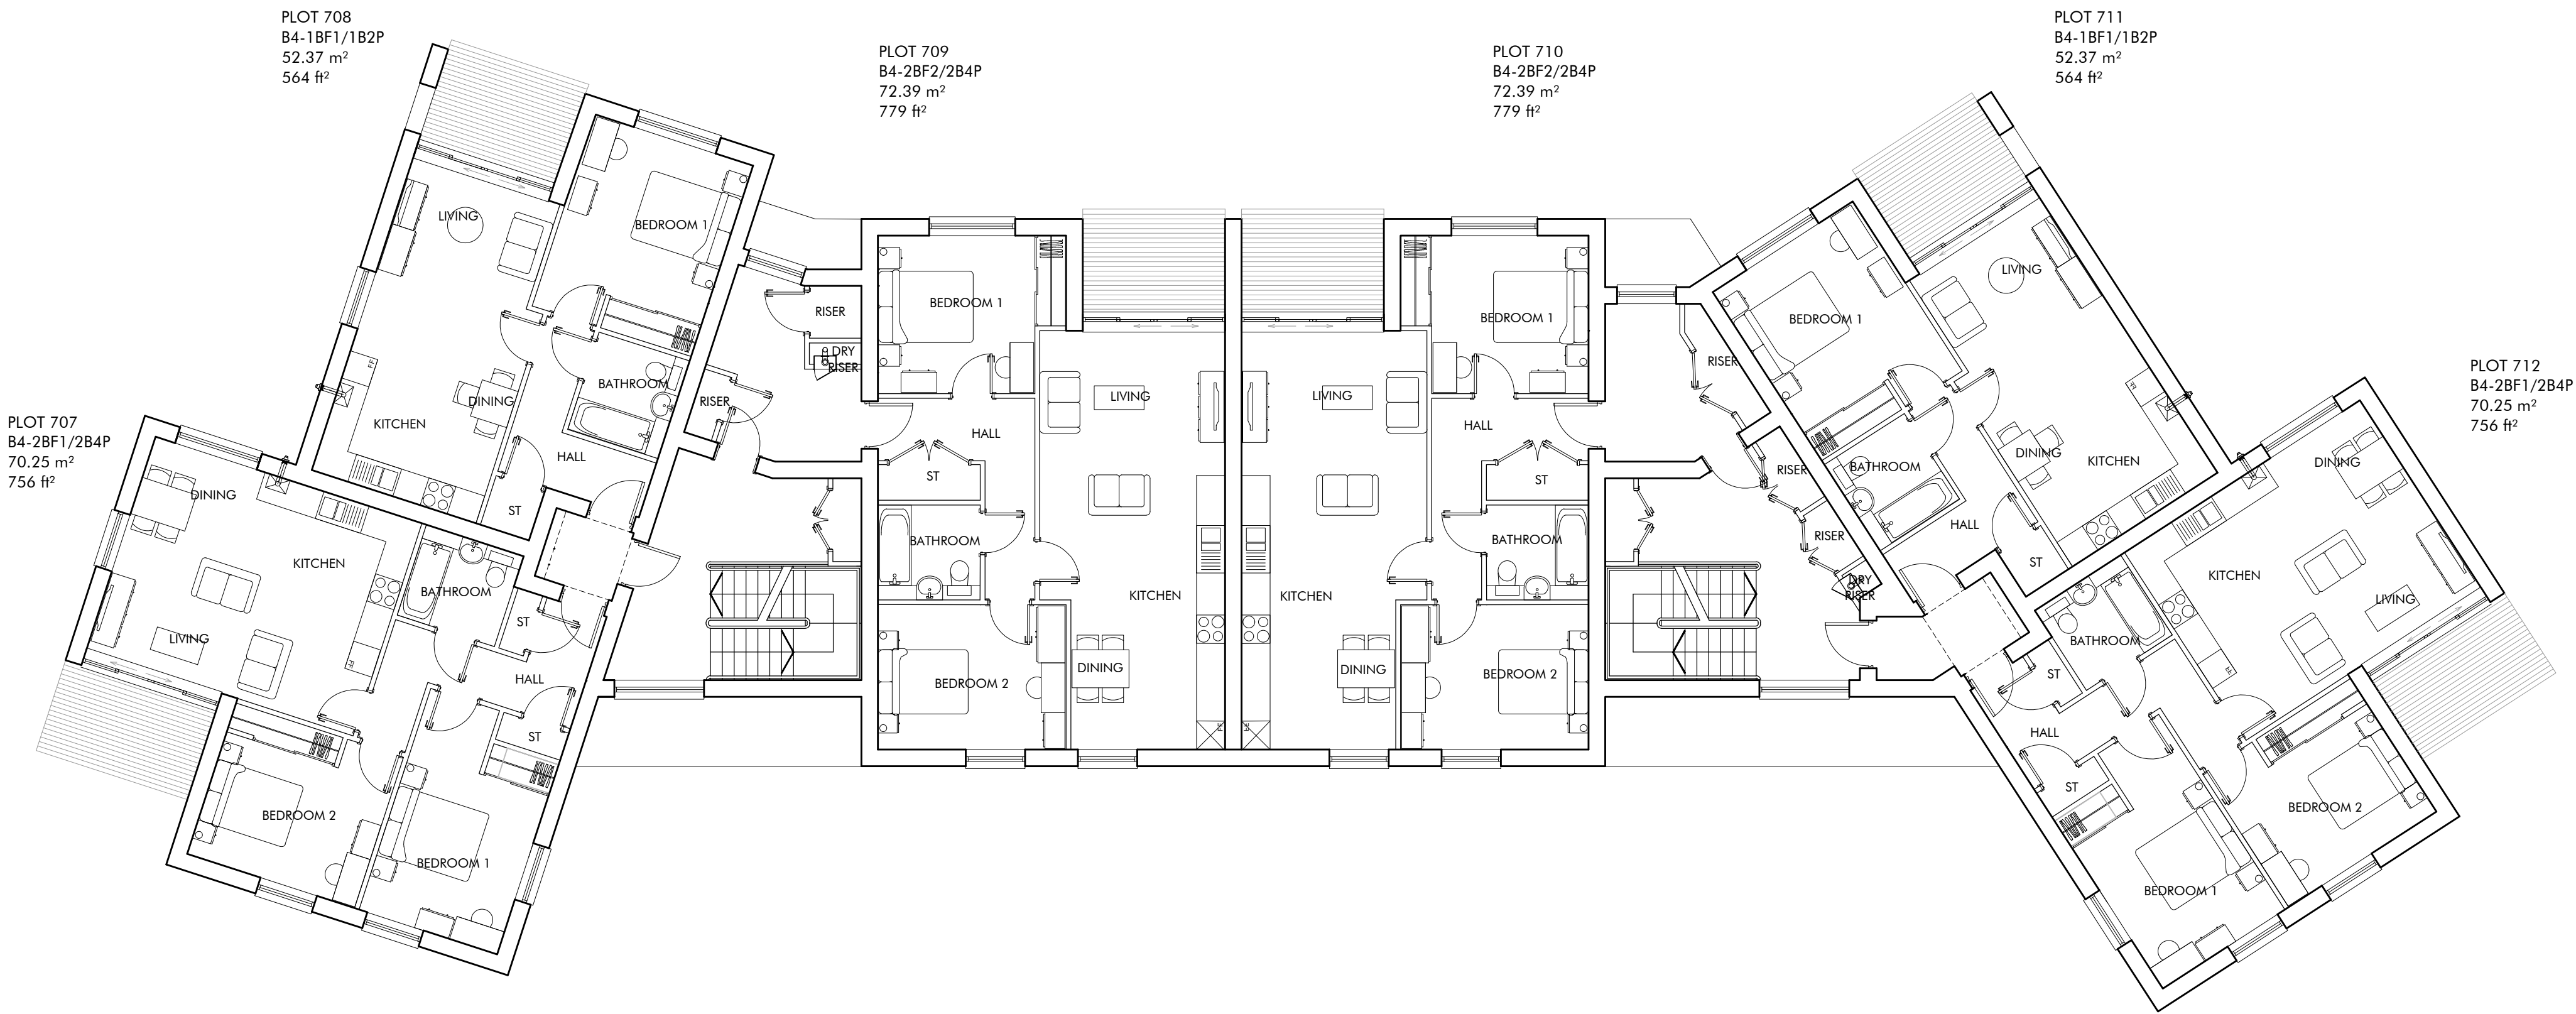

FIRST FLOOR PLAN

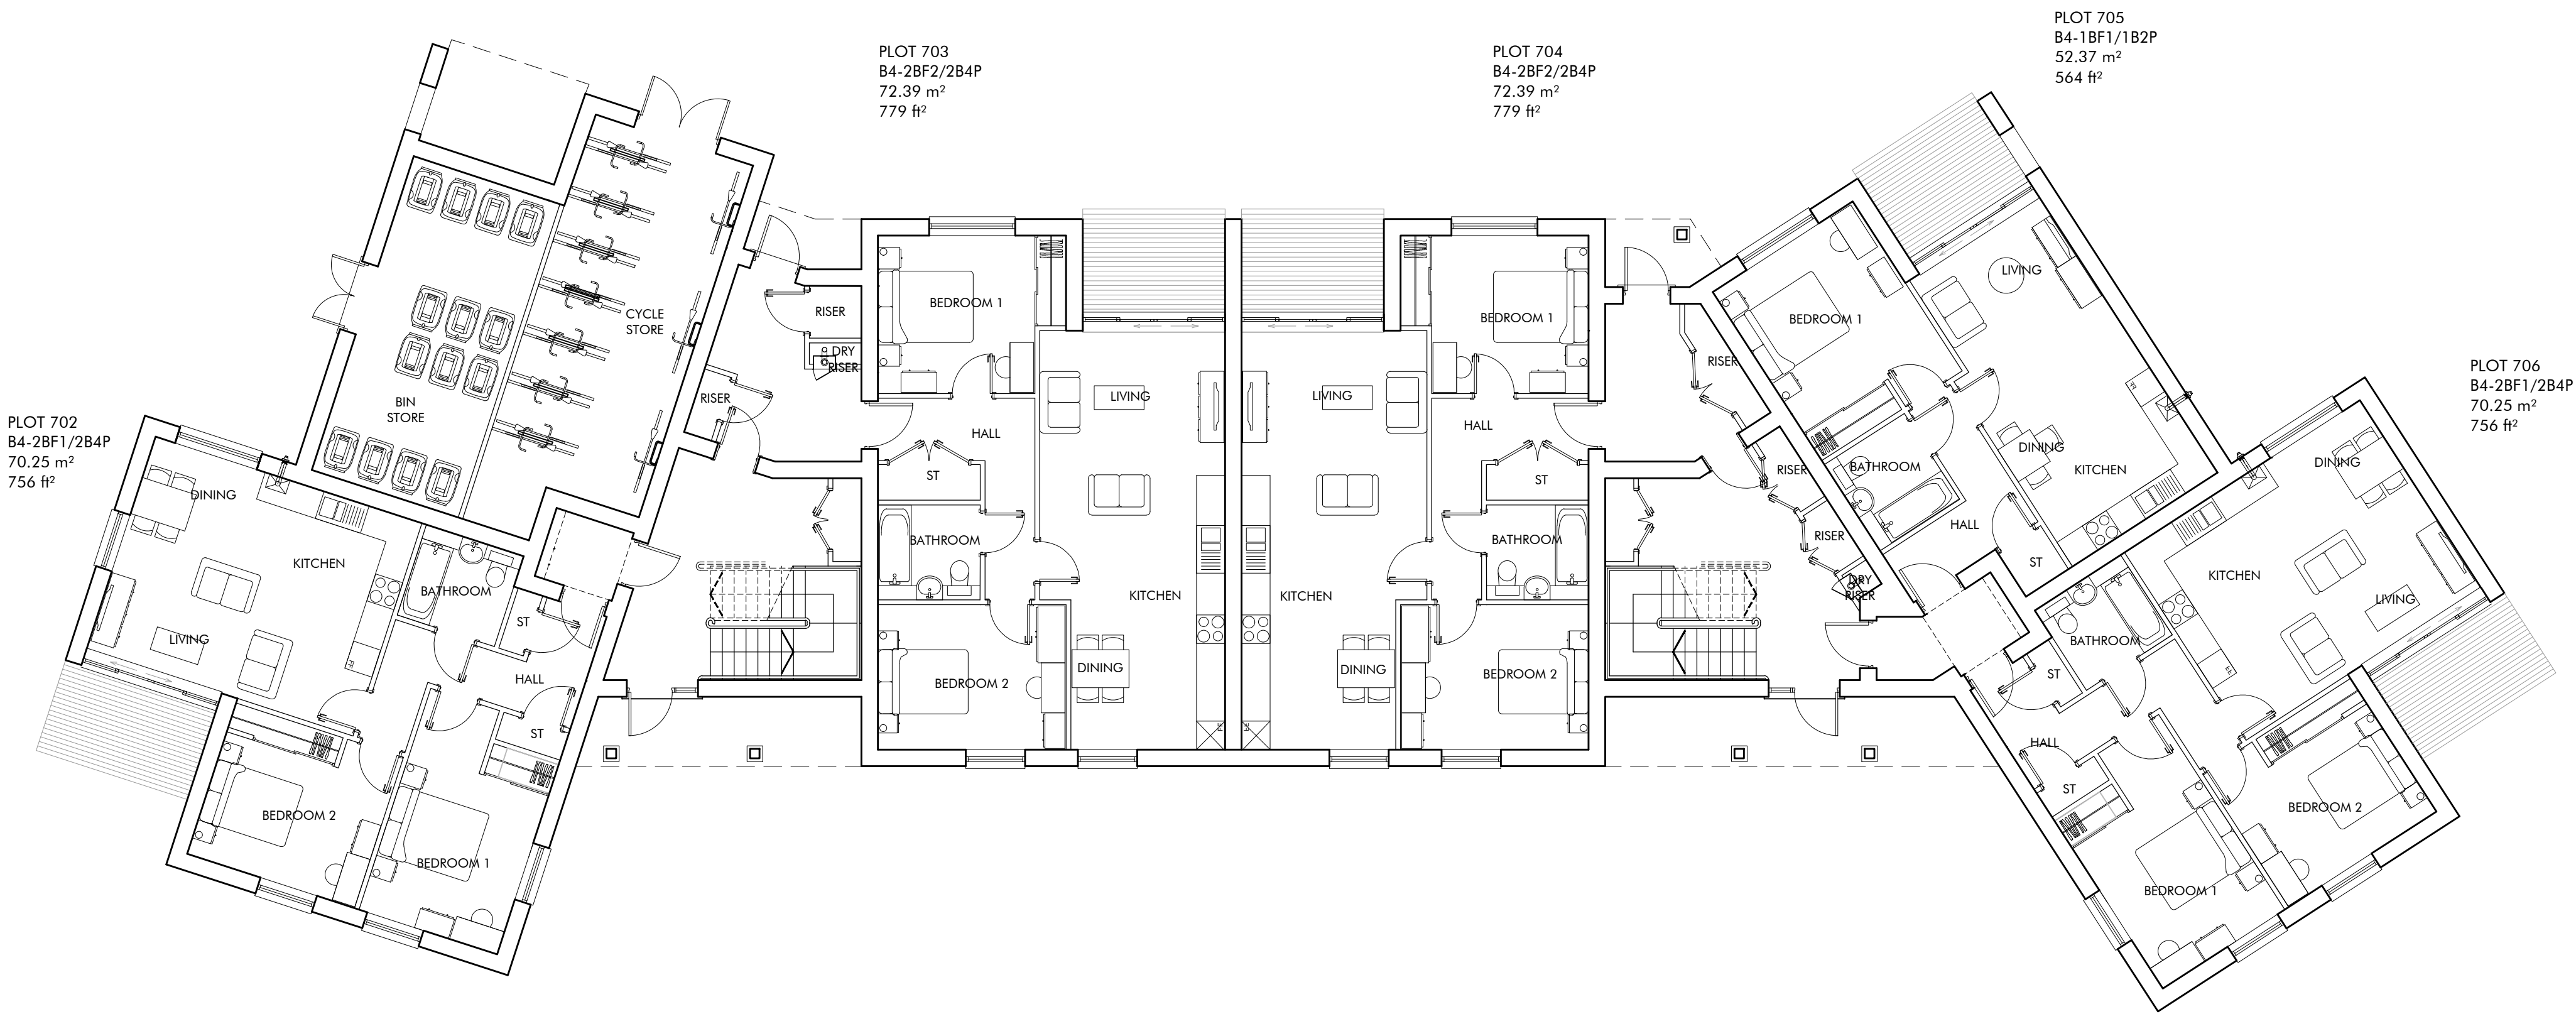

GROUND FLOOR PLAN



| PLOT No       | UNIT TYPE | AREA sq.m | AREA sq.ft |
|---------------|-----------|-----------|------------|
| 702, 706, 707 | B4-2BF1   | 70.25     | 756        |
| 712, 713, 718 |           |           |            |
| 703, 704, 709 | B4-2BF2   | 72.39     | 779        |
| 710, 715, 716 |           |           |            |
| 705, 708, 711 | B4-1BF1   | 50.37     | 564        |
| 714, 717      |           |           |            |





The Front Barn, 124 Manor Road North, Thomas Dilton, KT7 0BH  
T: 01372 470 313 W: www.omega-architects.co.uk

Client:  
**Cala Homes**

Project:  
**Parcel10**  
**Hogwood Farm, Finchampstead**

Drawing Title:  
**Flat Block 4**  
**Ground & First Floor Plans**

| Scale:     | Revision    | Drawn          | Check          | Date                             |
|------------|-------------|----------------|----------------|----------------------------------|
| 1:100 @ A1 | C<br>D<br>E | RB<br>MP<br>MP | MP<br>--<br>-- | 27.10.23<br>10.11.23<br>04.12.23 |

| Project No | Class | Dwg No | Status | Rev |
|------------|-------|--------|--------|-----|
| 3112       | A     | 3315   | PL     | E   |

DATE: 01.12.23  
DRAWN: RB  
CHECK: MP  
REVISION: MP  
PROJECT: 3112  
CLIENT: CALA HOMES  
DRAWING: 3112-01-01






This is a detailed architectural elevation drawing of a three-story residential building. The structure features a series of gabled roof sections and flat-roofed connecting wings. The facade is composed of light-colored walls, possibly stucco or concrete, with dark window frames. The building has multiple windows, including small square windows, larger multi-paned windows, and large glass doors. Several balconies with glass railings are visible on the second and third floors. The drawing is a black and white line art style, showing the building's form and structural details. The ground level is indicated by a solid black line at the bottom.

This is a black and white architectural elevation drawing of a building facade. The facade is composed of three main sections: a central gabled section and two long, flat sections on either side. The central gabled section is the tallest part of the building. The left flat section features three balconies, and the right flat section features four balconies. The drawing is a line art representation, showing the outlines and structural details of the building. The balconies have railings, and the windows are indicated by simple lines. The overall style is clean and technical, typical of architectural drawings.




|  <h1 style="display: inline; margin-left: 10px;">Omega Architects</h1>   |       |   
|---|-------|---|--------|-----|--|----------|-------|-------|------|---|----|----|--------|---|-------|----|--------|---|----|----|--------|
| <p>The Front Barn, 124 Manor Road North, Thomas Ditton, KT7 0BH<br/> T: 01372 740 313 W: <a href="http://www.omega-architects.co.uk">www.omega-architects.co.uk</a></p>   |       |   
| <p><b>Client:</b><br/> <b>Clara Holmes</b></p>   |       |   
| <p><b>Project:</b><br/> <b>Parcel10</b><br/> <b>Hogwood Farm, Finchampstead</b></p>   |       |   
| <p><b>Drawing title:</b><br/> <b>Flat Block 4</b><br/> <b>Elevations</b></p>   |       |   
| <p><b>Scale:</b><br/> <b>1:100 @ A1</b></p>   |       | <table border="1"> <thead> <tr> <th>Revision</th> <th>Drawn</th> <th>Check</th> <th>Date</th> </tr> </thead> <tbody> <tr> <td>B</td> <td>BB</td> <td>JH</td> <td>13.10.</td> </tr> <tr> <td>C</td> <td>MP/RB</td> <td>MP</td> <td>27.10.</td> </tr> <tr> <td>D</td> <td>MP</td> <td>--</td> <td>04.12.</td> </tr> </tbody> </table> |        |     |  | Revision | Drawn | Check | Date | B | BB | JH | 13.10. | C | MP/RB | MP | 27.10. | D | MP | -- | 04.12. |
| Revision   | Drawn | Check   | Date   |     |  |          |       |       |      |   |    |    |        |   |       |    |        |   |    |    |        |
| B   | BB    | JH   | 13.10. |     |  |          |       |       |      |   |    |    |        |   |       |    |        |   |    |    |        |
| C   | MP/RB | MP   | 27.10. |     |  |          |       |       |      |   |    |    |        |   |       |    |        |   |    |    |        |
| D   | MP    | --   | 04.12. |     |  |          |       |       |      |   |    |    |        |   |       |    |        |   |    |    |        |
| Project No'   | Class | Dwg No'   | Status | Rev |  |          |       |       |      |   |    |    |        |   |       |    |        |   |    |    |        |
| 3112   | C     | 3317   | PL     | D   |  |          |       |       |      |   |    |    |        |   |       |    |        |   |    |    |        |
| <p><small>         (DATE: G. COUDREAU - BLACK &amp; WHITE)<br/>         (DATE: M. COUDREAU - M. PELLEGRINI - R. PELLEGRINI - W. HODGSON (DRAWN))       </small></p>   |       |   
| <p><small>         APPROVED BY: OMEGA ARCHITECTS. The contents of this document shall not be copied or reproduced in whole or in part without the written<br/>         Omega Architects Limited. See the Publishing and Drawing Design for Change instructions.<br/>         REGISTERED COMPANY DETAILS: Omega Architects Limited, UK Registered Company Number 2072748. Registered Address: UK, High-       </small></p> |       |   


| PLOT No | UNIT TYPE | AREA sq.m | AREA sq.ft |
|---------|-----------|-----------|------------|
| 750     | B1-1BF1   | 52.76     | 568        |
| 752     |           |           |            |
| 754     |           |           |            |
| 755     |           |           |            |
| 757     |           |           |            |
| 751     | B1-2BF1   | 62.68     | 675        |
| 753     |           |           |            |
| 756     |           |           |            |

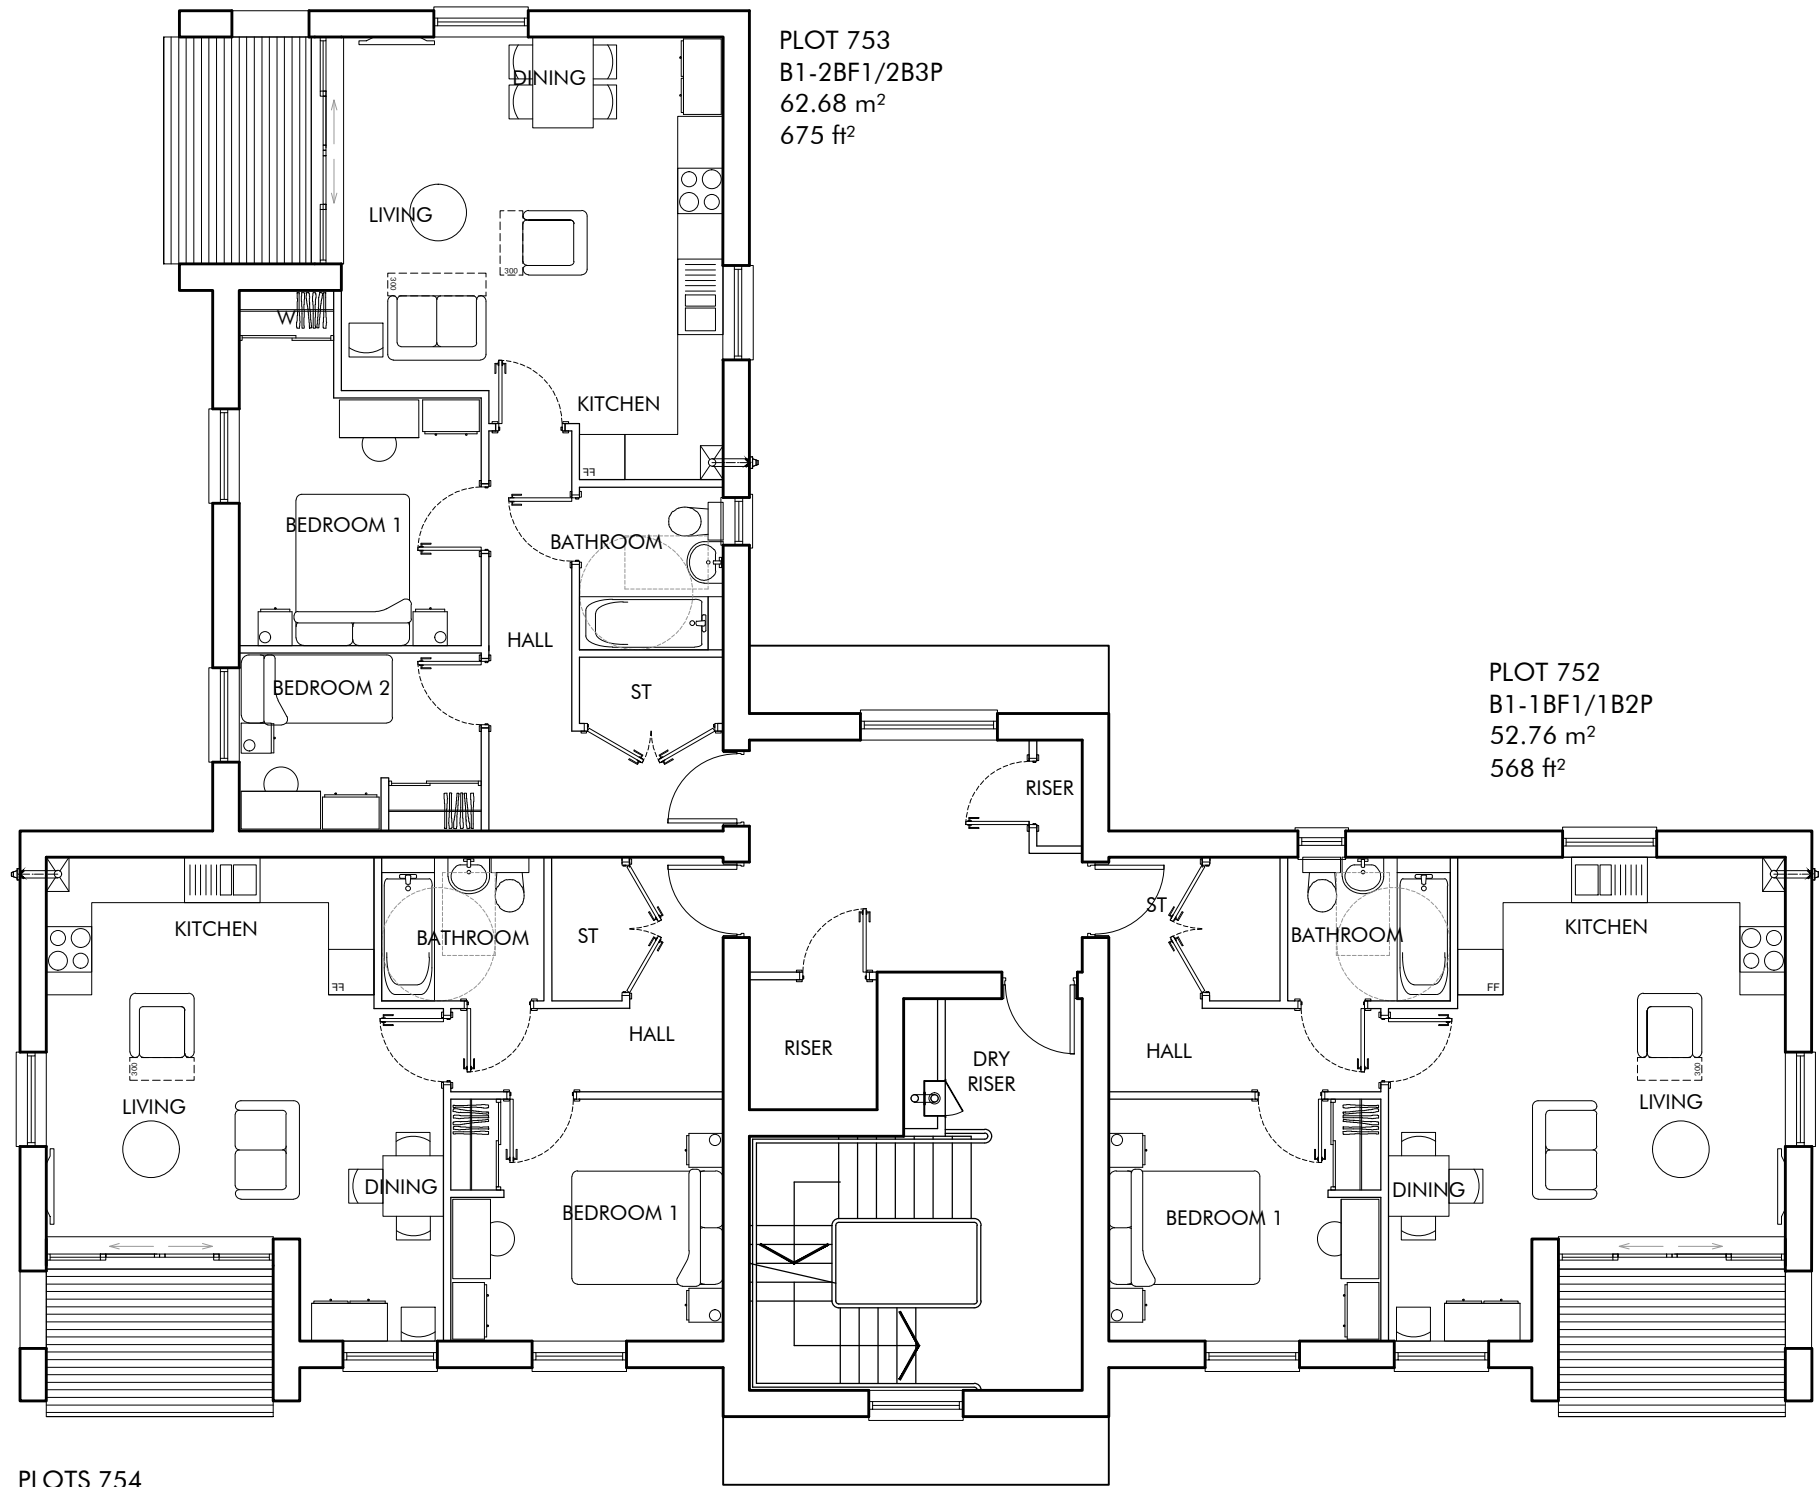

FIRST FLOOR PLAN

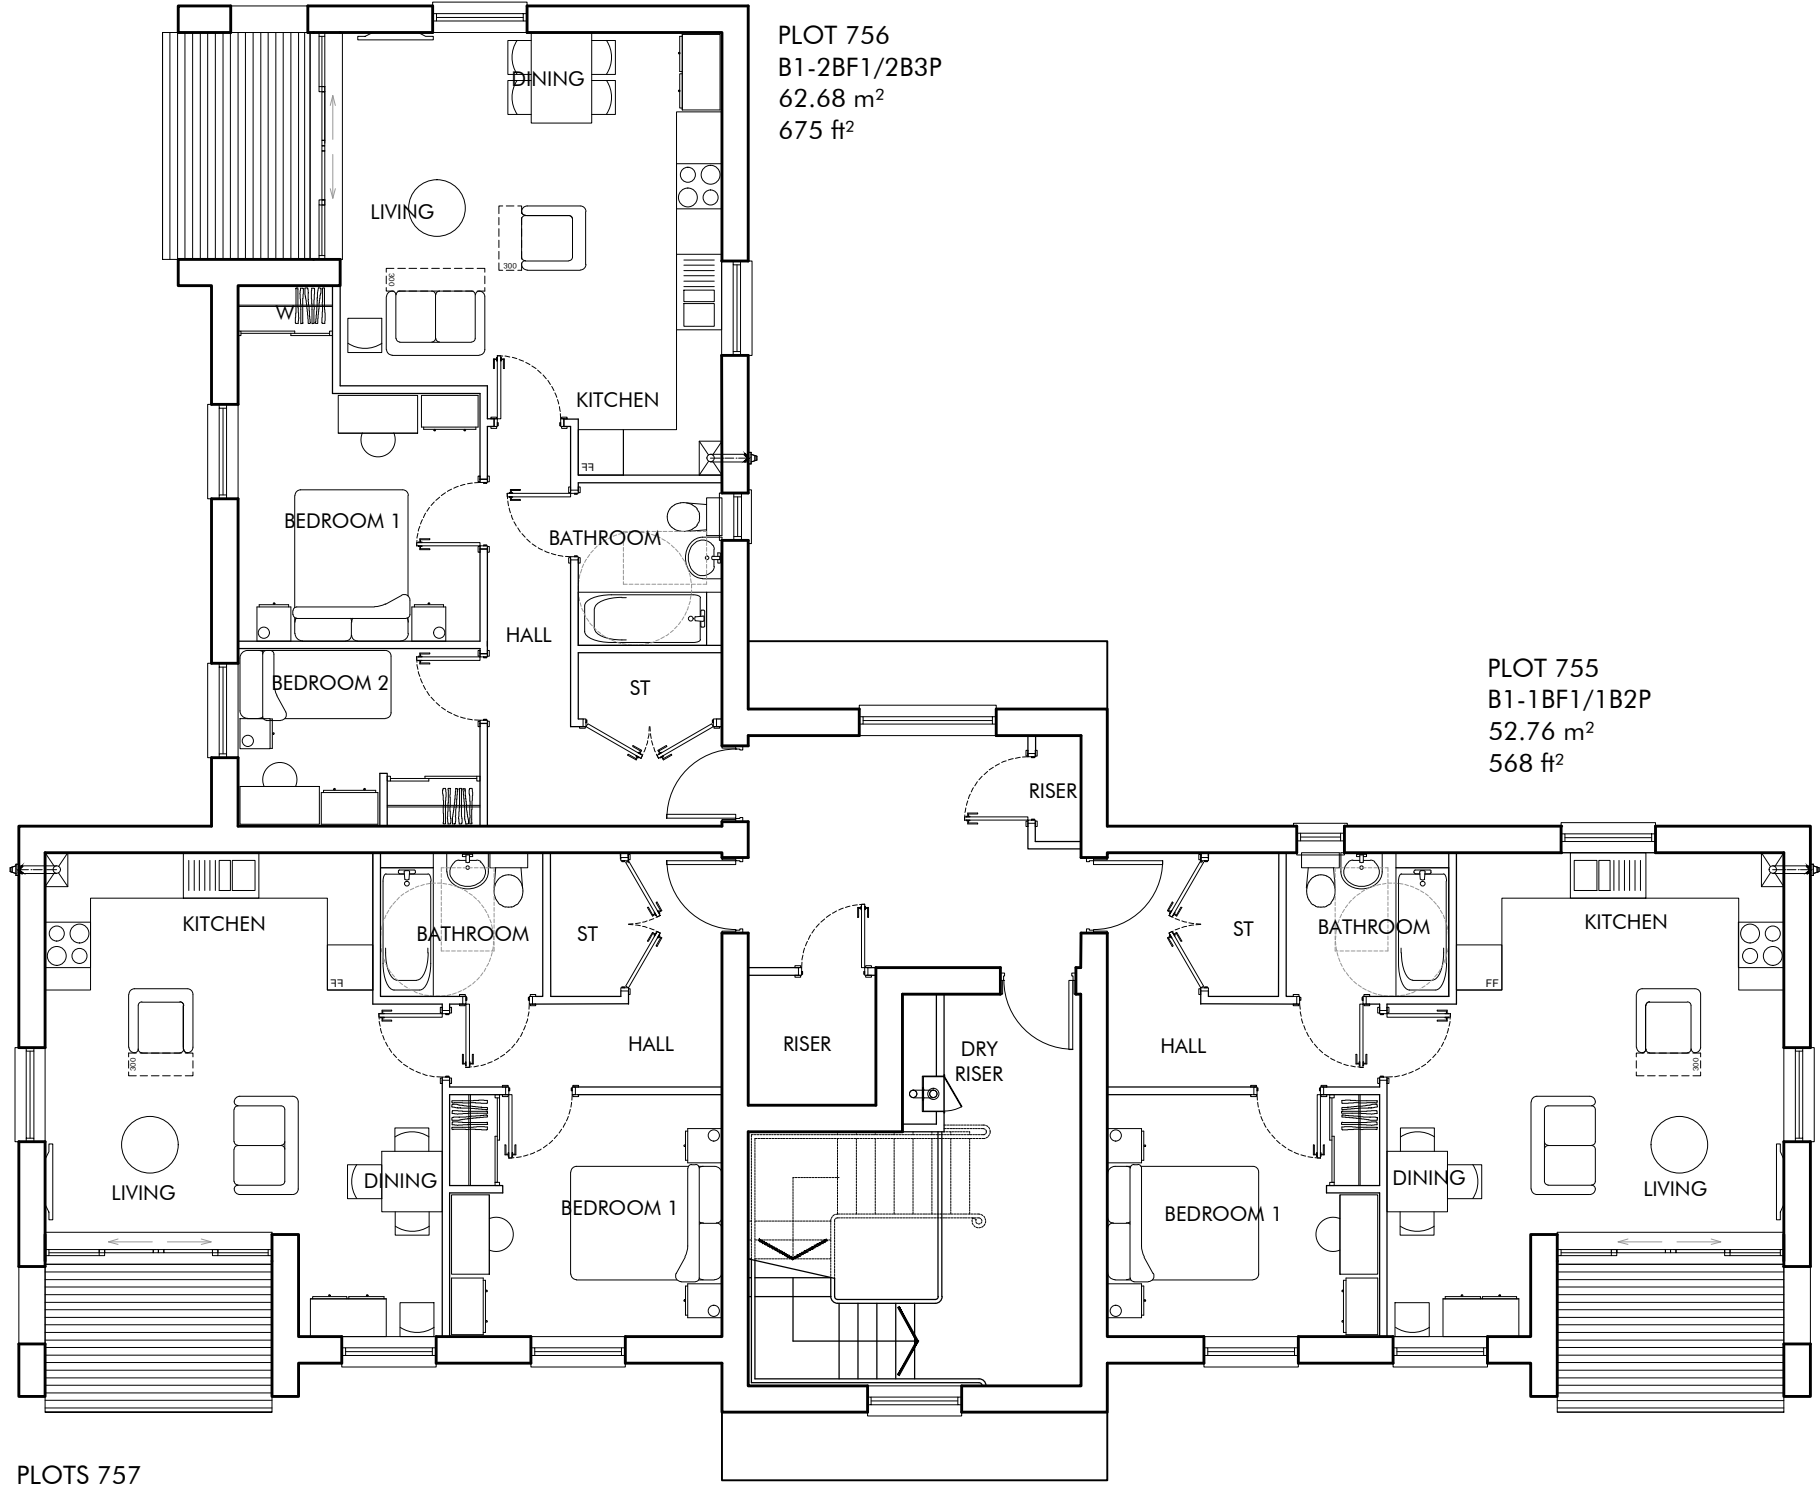

SECOND FLOOR PLAN

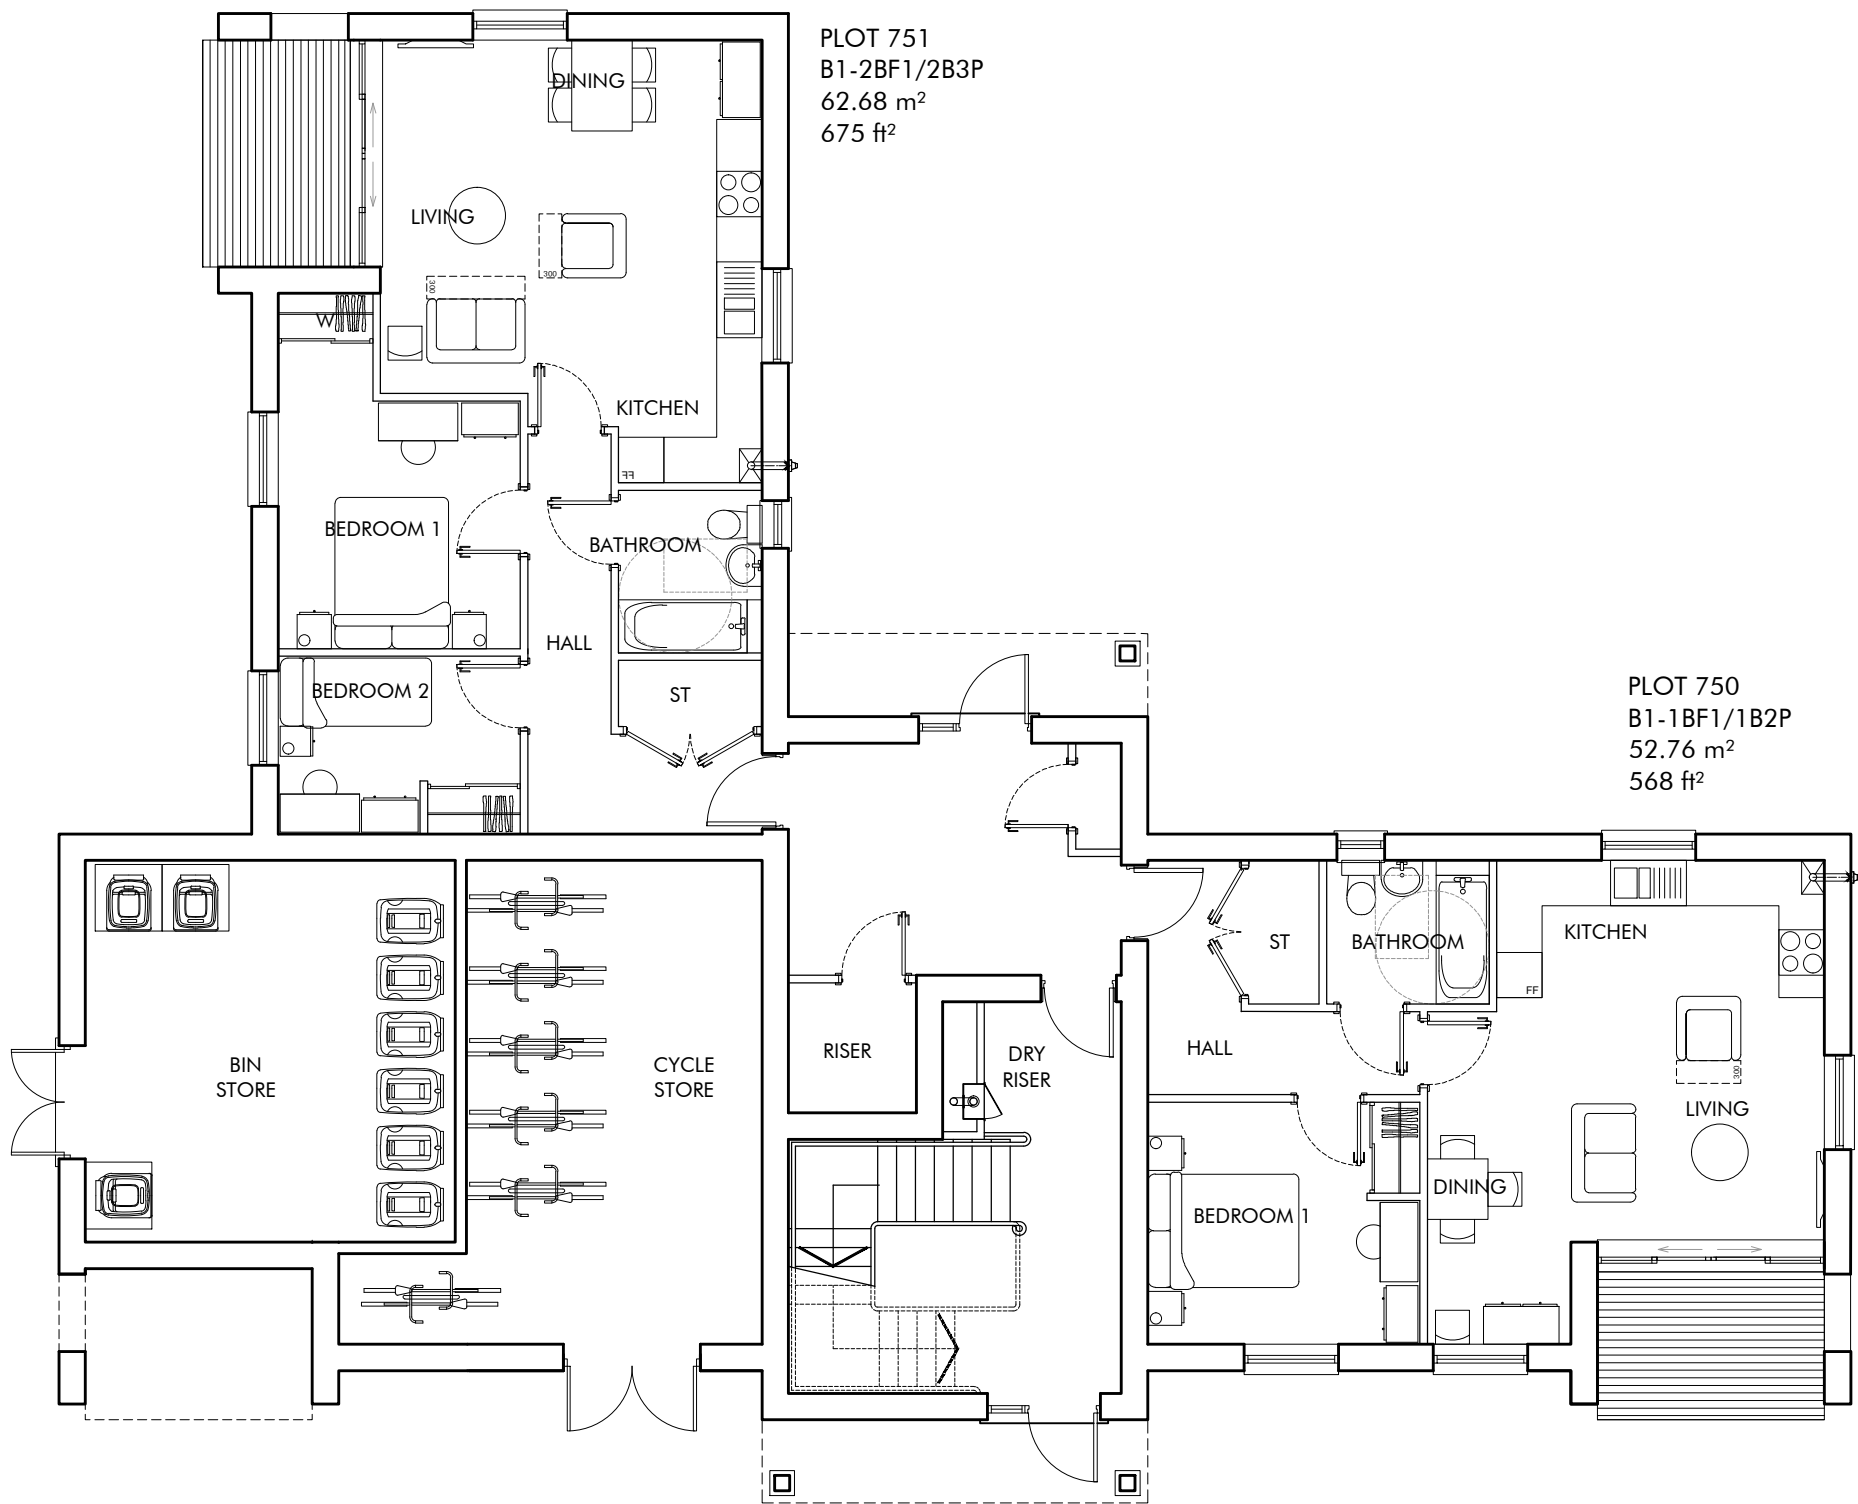

GROUND FLOOR PLAN





The Front Barn, 124 Manor Road North, Thomas Dilton, KT7 0BH  
T: 01372 470 313 W: [www.omega-architects.co.uk](http://www.omega-architects.co.uk)

Client:  
**Cala Homes**

Project:  
**Parcel10  
Hogwood Farm, Finchampstead**

Drawing Title:  
**Flat Block 1  
Floor Plans**

|                   |          |           |           |                 |
|-------------------|----------|-----------|-----------|-----------------|
| Scale:            | Revision | Drawn     | Check     | Date            |
| <b>1:100 @ A1</b> | <b>A</b> | <b>BB</b> | <b>MP</b> | <b>21.04.23</b> |
|                   | <b>B</b> | <b>RB</b> | <b>MP</b> | <b>09.10.23</b> |
|                   | <b>C</b> | <b>MP</b> | <b>JH</b> | <b>04.12.23</b> |

|             |          |             |           |          |
|-------------|----------|-------------|-----------|----------|
| Project No' | Class    | Dwg No'     | Status    | Rev      |
| <b>3112</b> | <b>A</b> | <b>3328</b> | <b>PL</b> | <b>C</b> |

DATE: 01-04-2024  
DRAWN: BB  
CHECKED: MP  
PROJECT: 3112  
Dwg No: 3328  
Rev: C

REMARKS: BY CALA ARCHITECTS. THE CONTENTS OF THIS DOCUMENT MUST NOT BE REPRODUCED OR TRANSMITTED IN ANY FORM OR BY ANY MEANS, ELECTRONIC OR MECHANICAL, INCLUDING PHOTOCOPYING, RECORDING, OR BY ANY INFORMATION STORAGE AND RETRIEVAL SYSTEM. WITHOUT PERMISSION IN WRITING FROM CALA ARCHITECTS. ALL RIGHTS RESERVED. 2023/24. Registered Address: Studio, 48 High Street, Chislehurst, Kent, DA2 7DF




FRONT ELEVATION A



REAR ELEVATION C



SIDE ELEVATION D

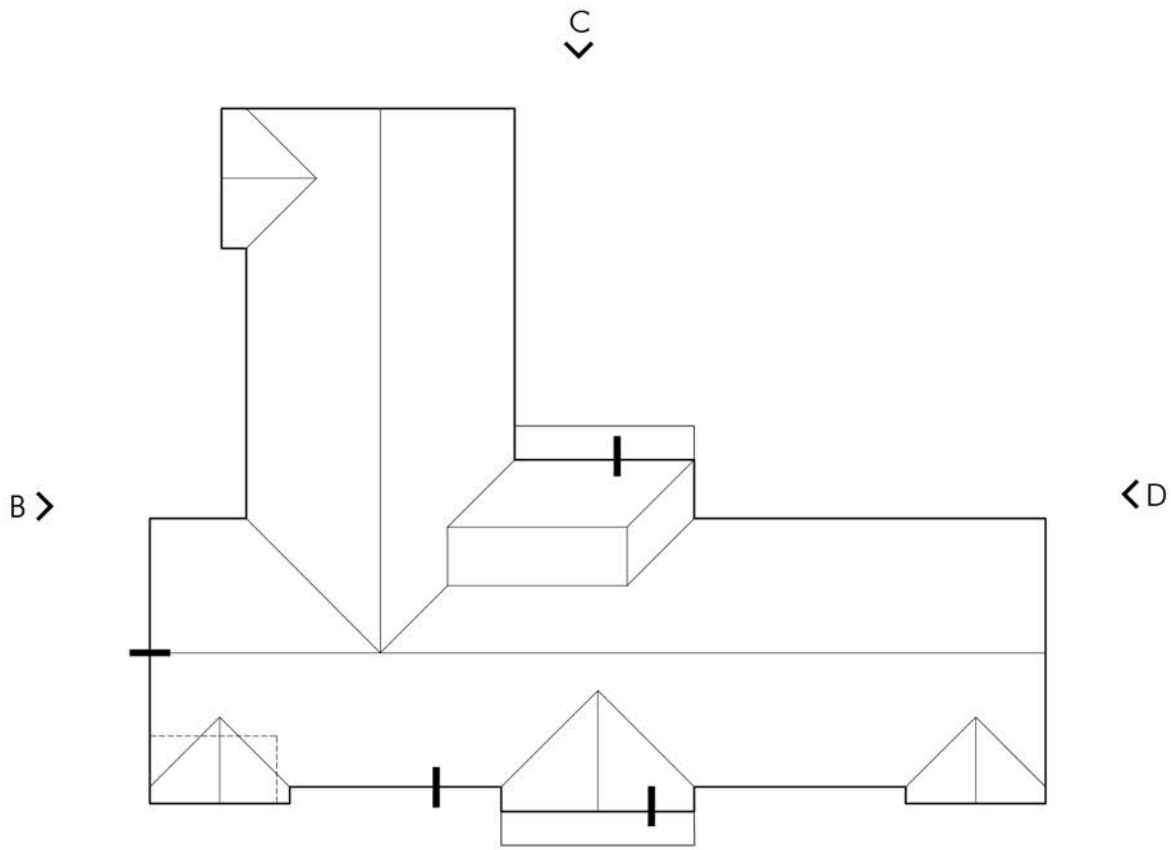

ROOF PLAN - SCALE 1:200





The Front Barn, 124 Manor Road North, Thomas Dilton, KT7 0BH  
T: 01372 470 313 W: www.omega-architects.co.uk

Client:  
**Cala Homes**

Project:  
**Parcel10  
Hogwood Farm, Finchampstead**

Drawing Title:  
**Flat Block 1  
Elevations**

| Scale:     | Revision | Drawn | Check | Date     |
|------------|----------|-------|-------|----------|
| 1:100 @ A1 | B        | BB/BB | JH    | 13.10.23 |
|            | C        | MP    | JH    | 25.10.23 |
|            | D        | MP    | JH    | 04.12.23 |

| Project No' | Class | Dwg No' | Status | Rev |
|-------------|-------|---------|--------|-----|
| 3112        | C     | 3329    | PL     | D   |

DESIGNED BY: OMEGA ARCHITECTS; DRAWN BY: BLACK & WHITE  
PROJECT NO: 3112; MP: MEASUREMENTS; PL: PLANNING; REV: HODGKINS DRAWING

REVISIONS BY: OMEGA ARCHITECTS; THE CONTENTS OF THIS DOCUMENT MUST NOT BE REPRODUCED OR REISSUED IN WHOLE OR IN PART WITHOUT THE WRITTEN CONSENT OF OMEGA ARCHITECTS LIMITED. DATE FOR REVISION AND DESIGN TO CHANGE FORMS.  
REVISIONS: 04/12/23 001/045 Omega Architects Limited, 124 Manor Road North, Thomas Dilton, KT7 0BH, Registered Address: 124, 125 High Street, Epsom, Surrey, KT15 1PQ