


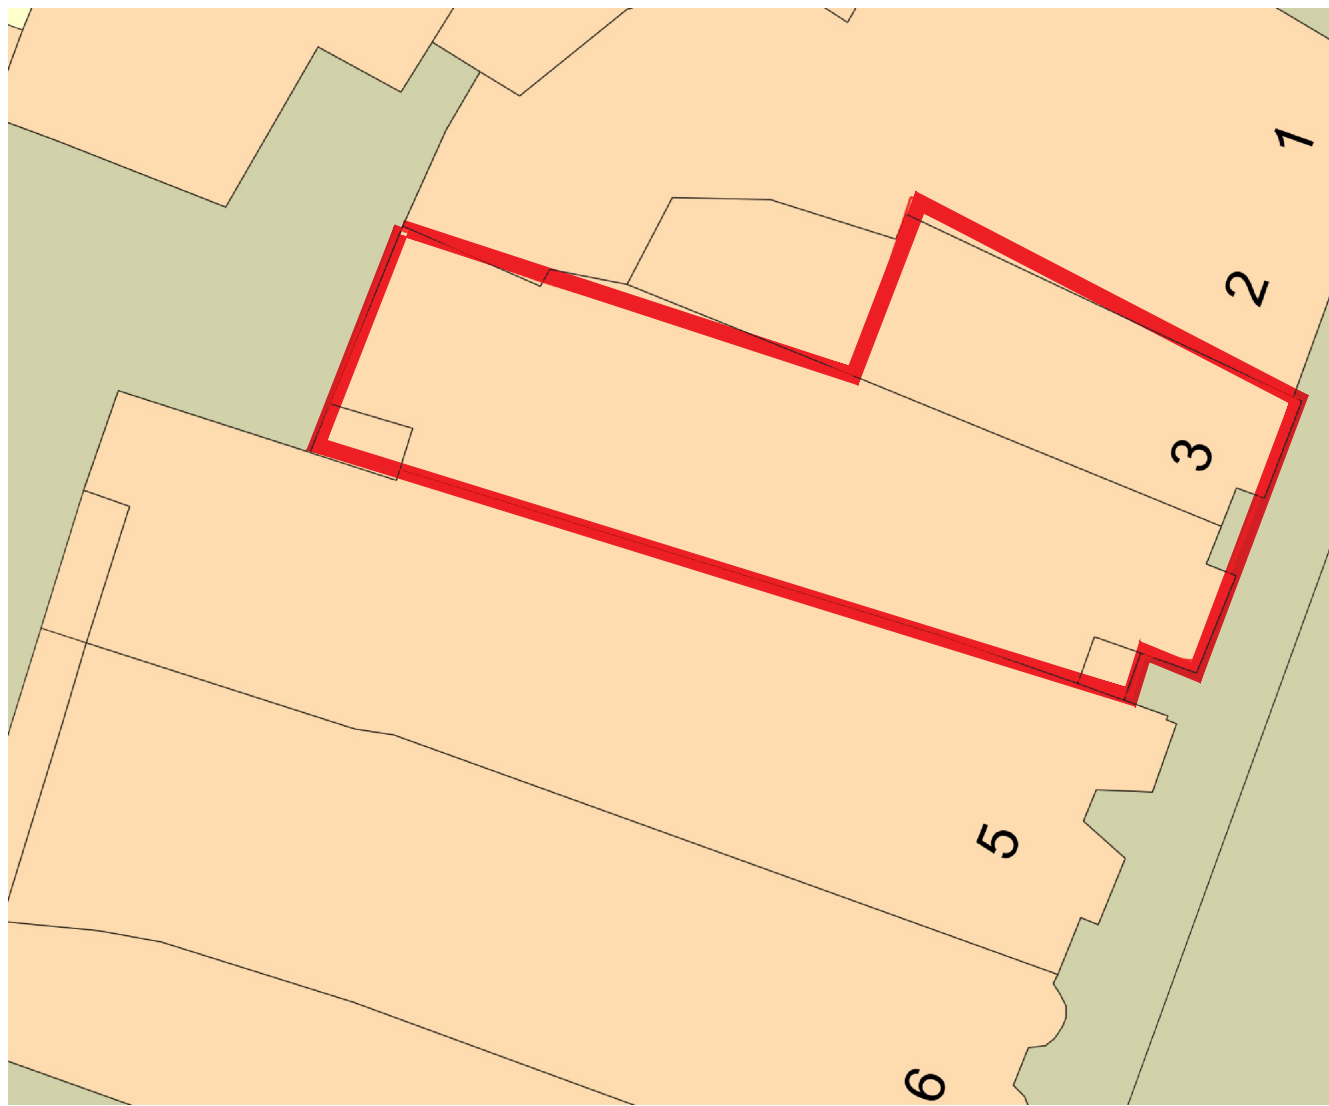


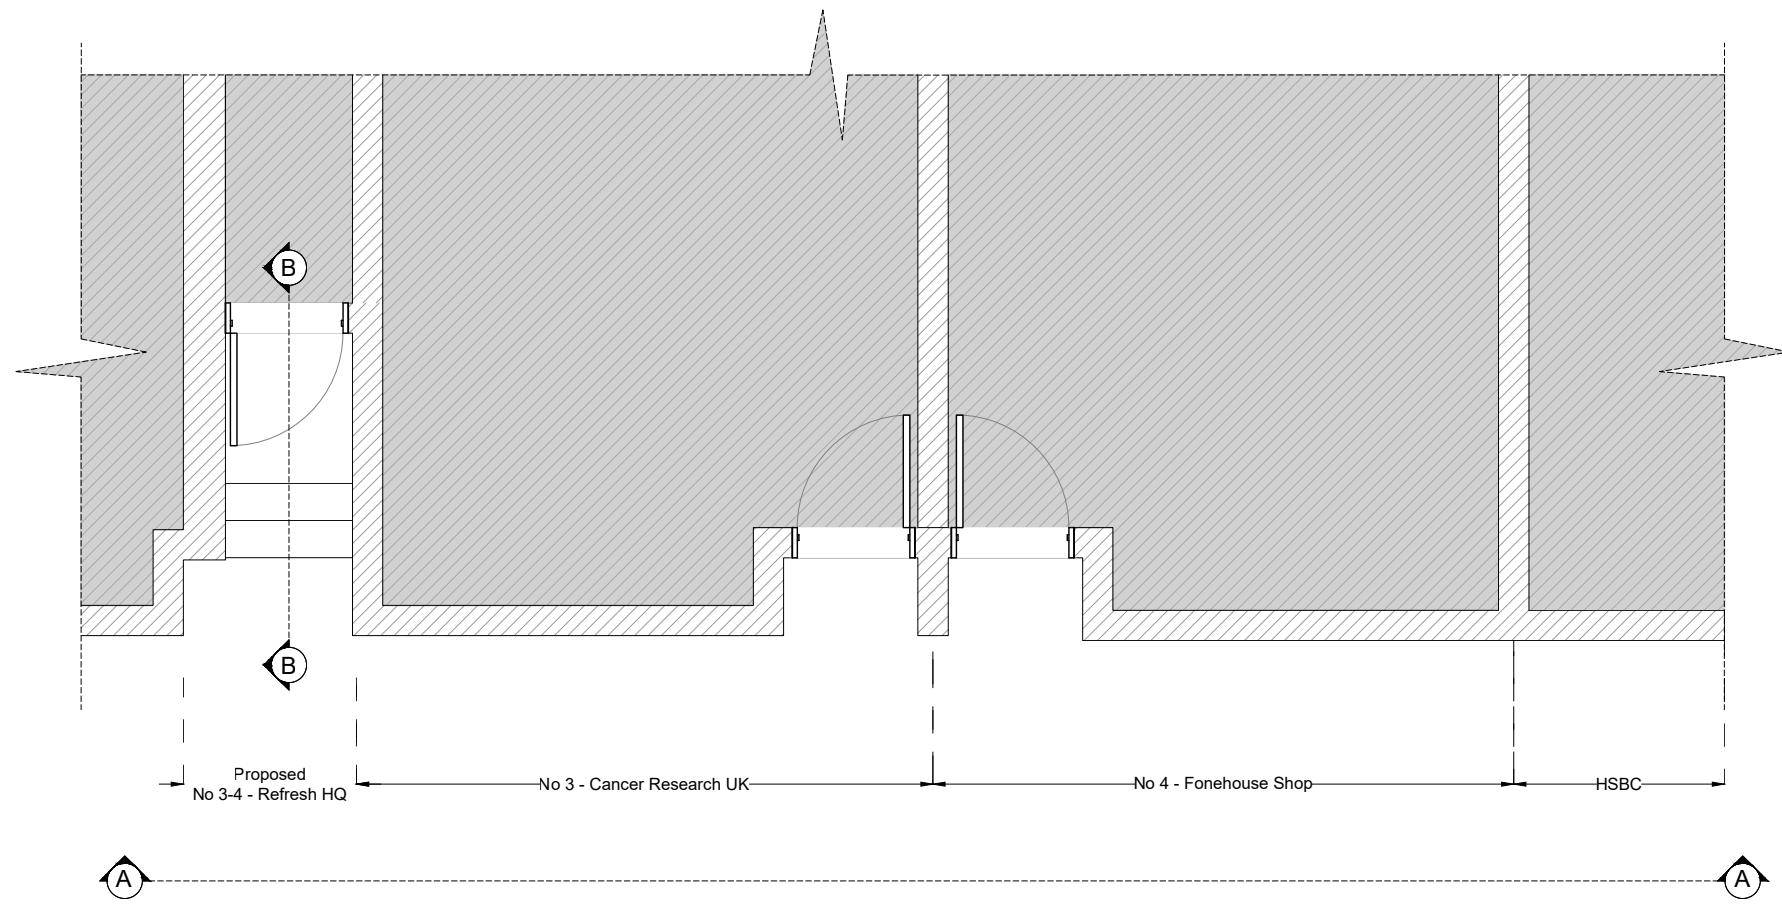


1 SITE PLAN
Scale N/A @ A1

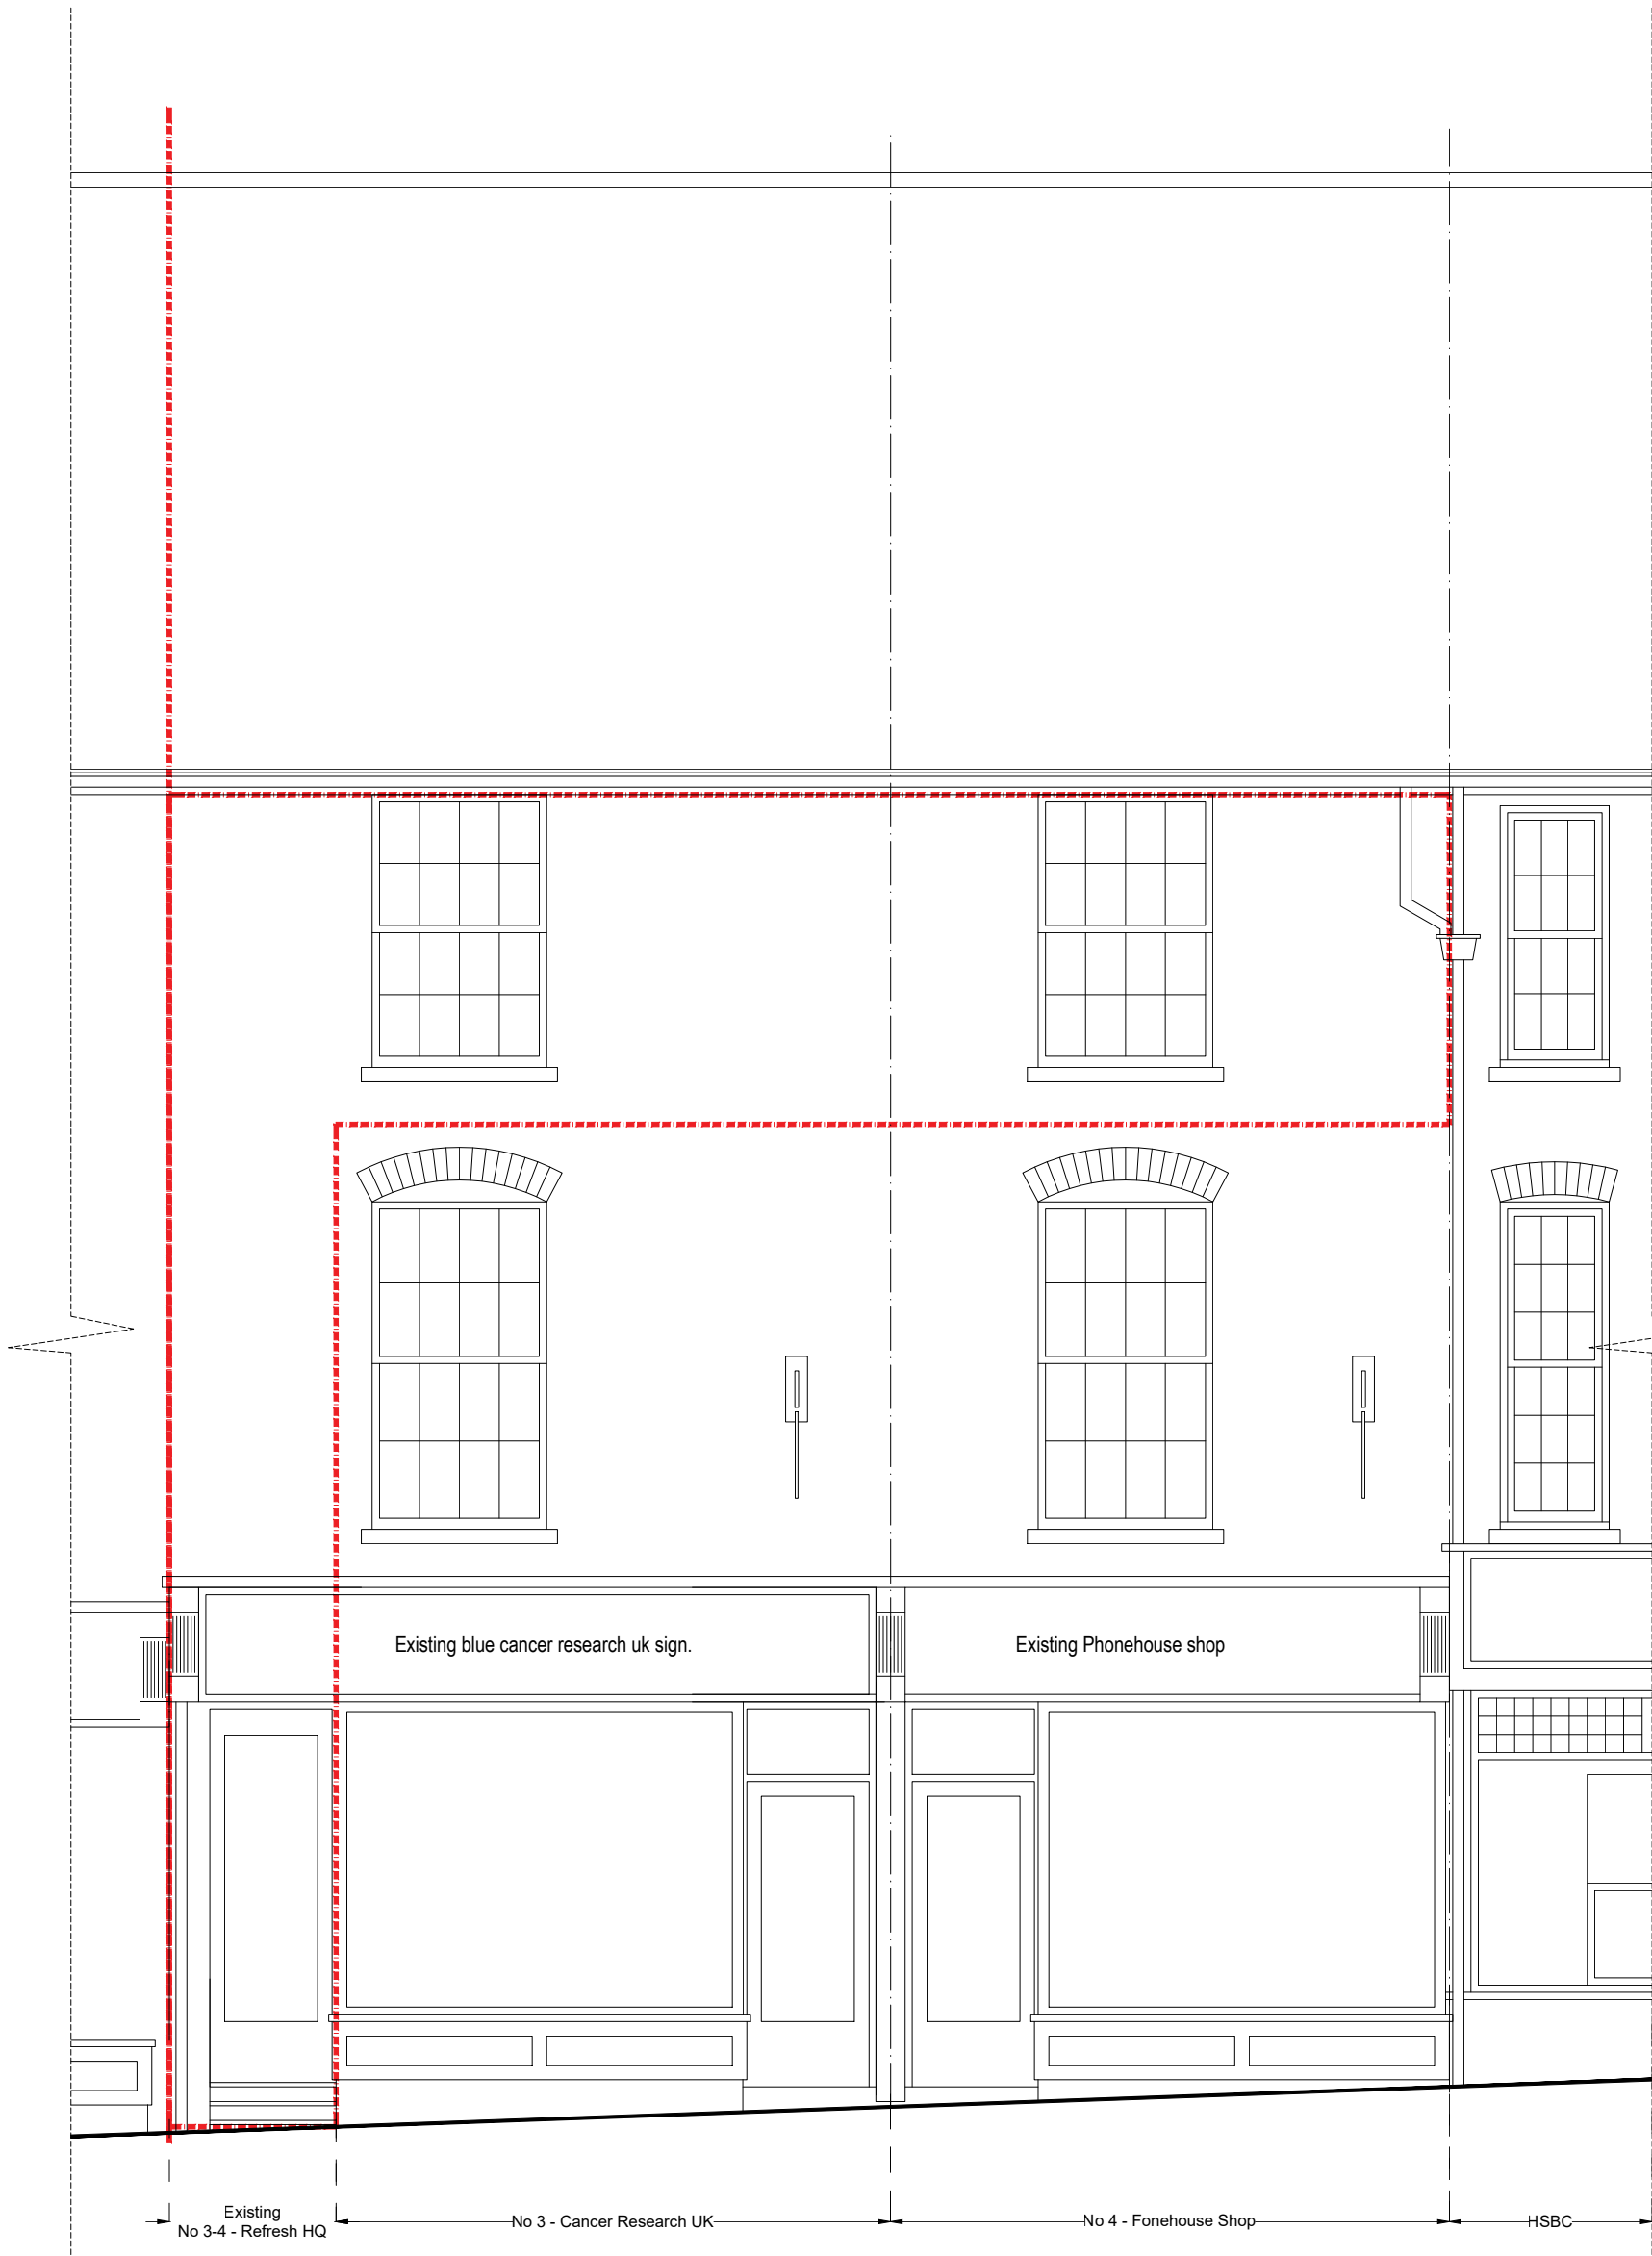


2 REFERENCE PLAN PLAN - FLOOR PLAN
Scale 1:50 @ A1

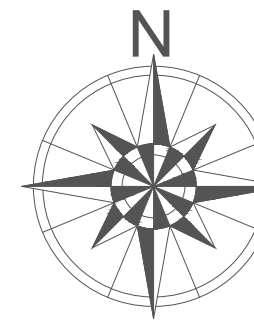


3 A-A - Existing Front Elevation
Scale 1:50 @ A1

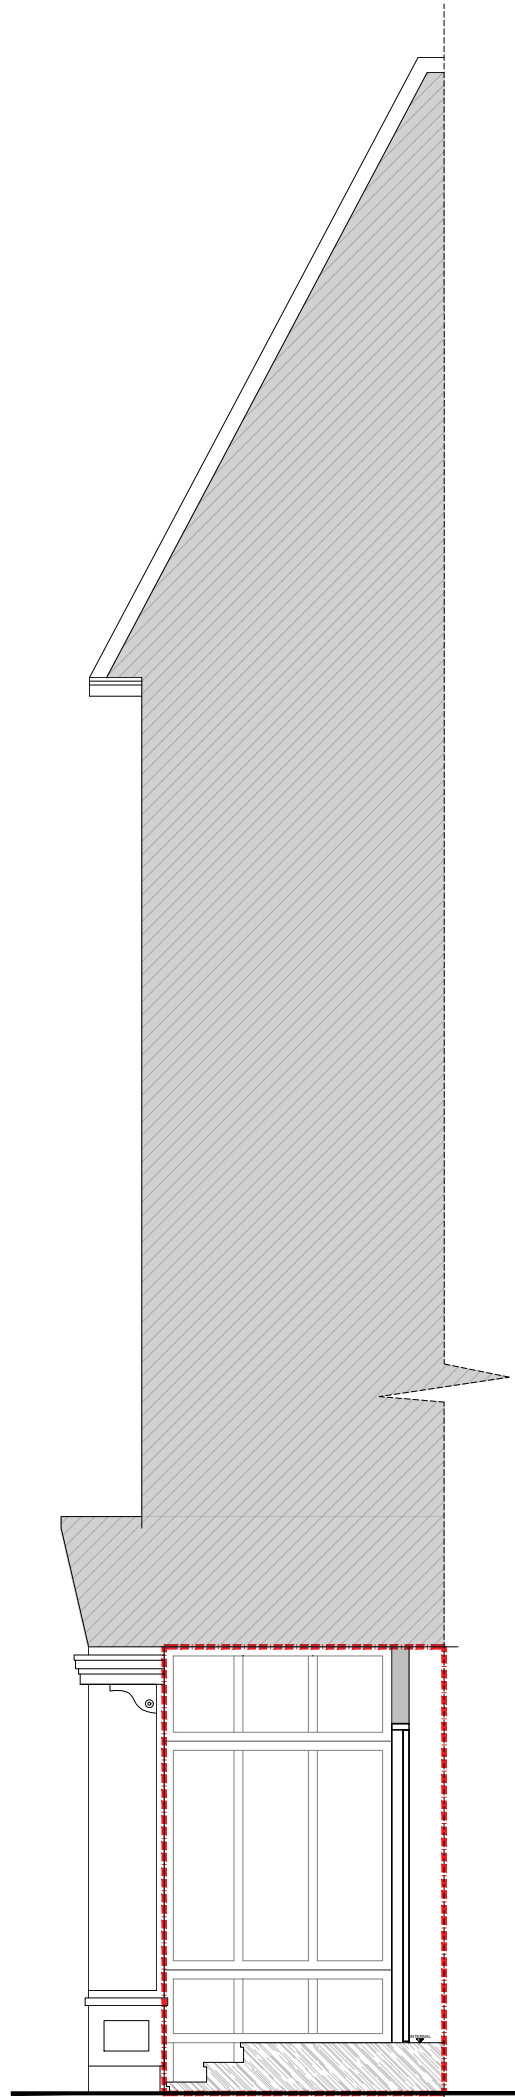

4 B-B - Existing Side Doorway Elevation
Scale 1:50 @ A1

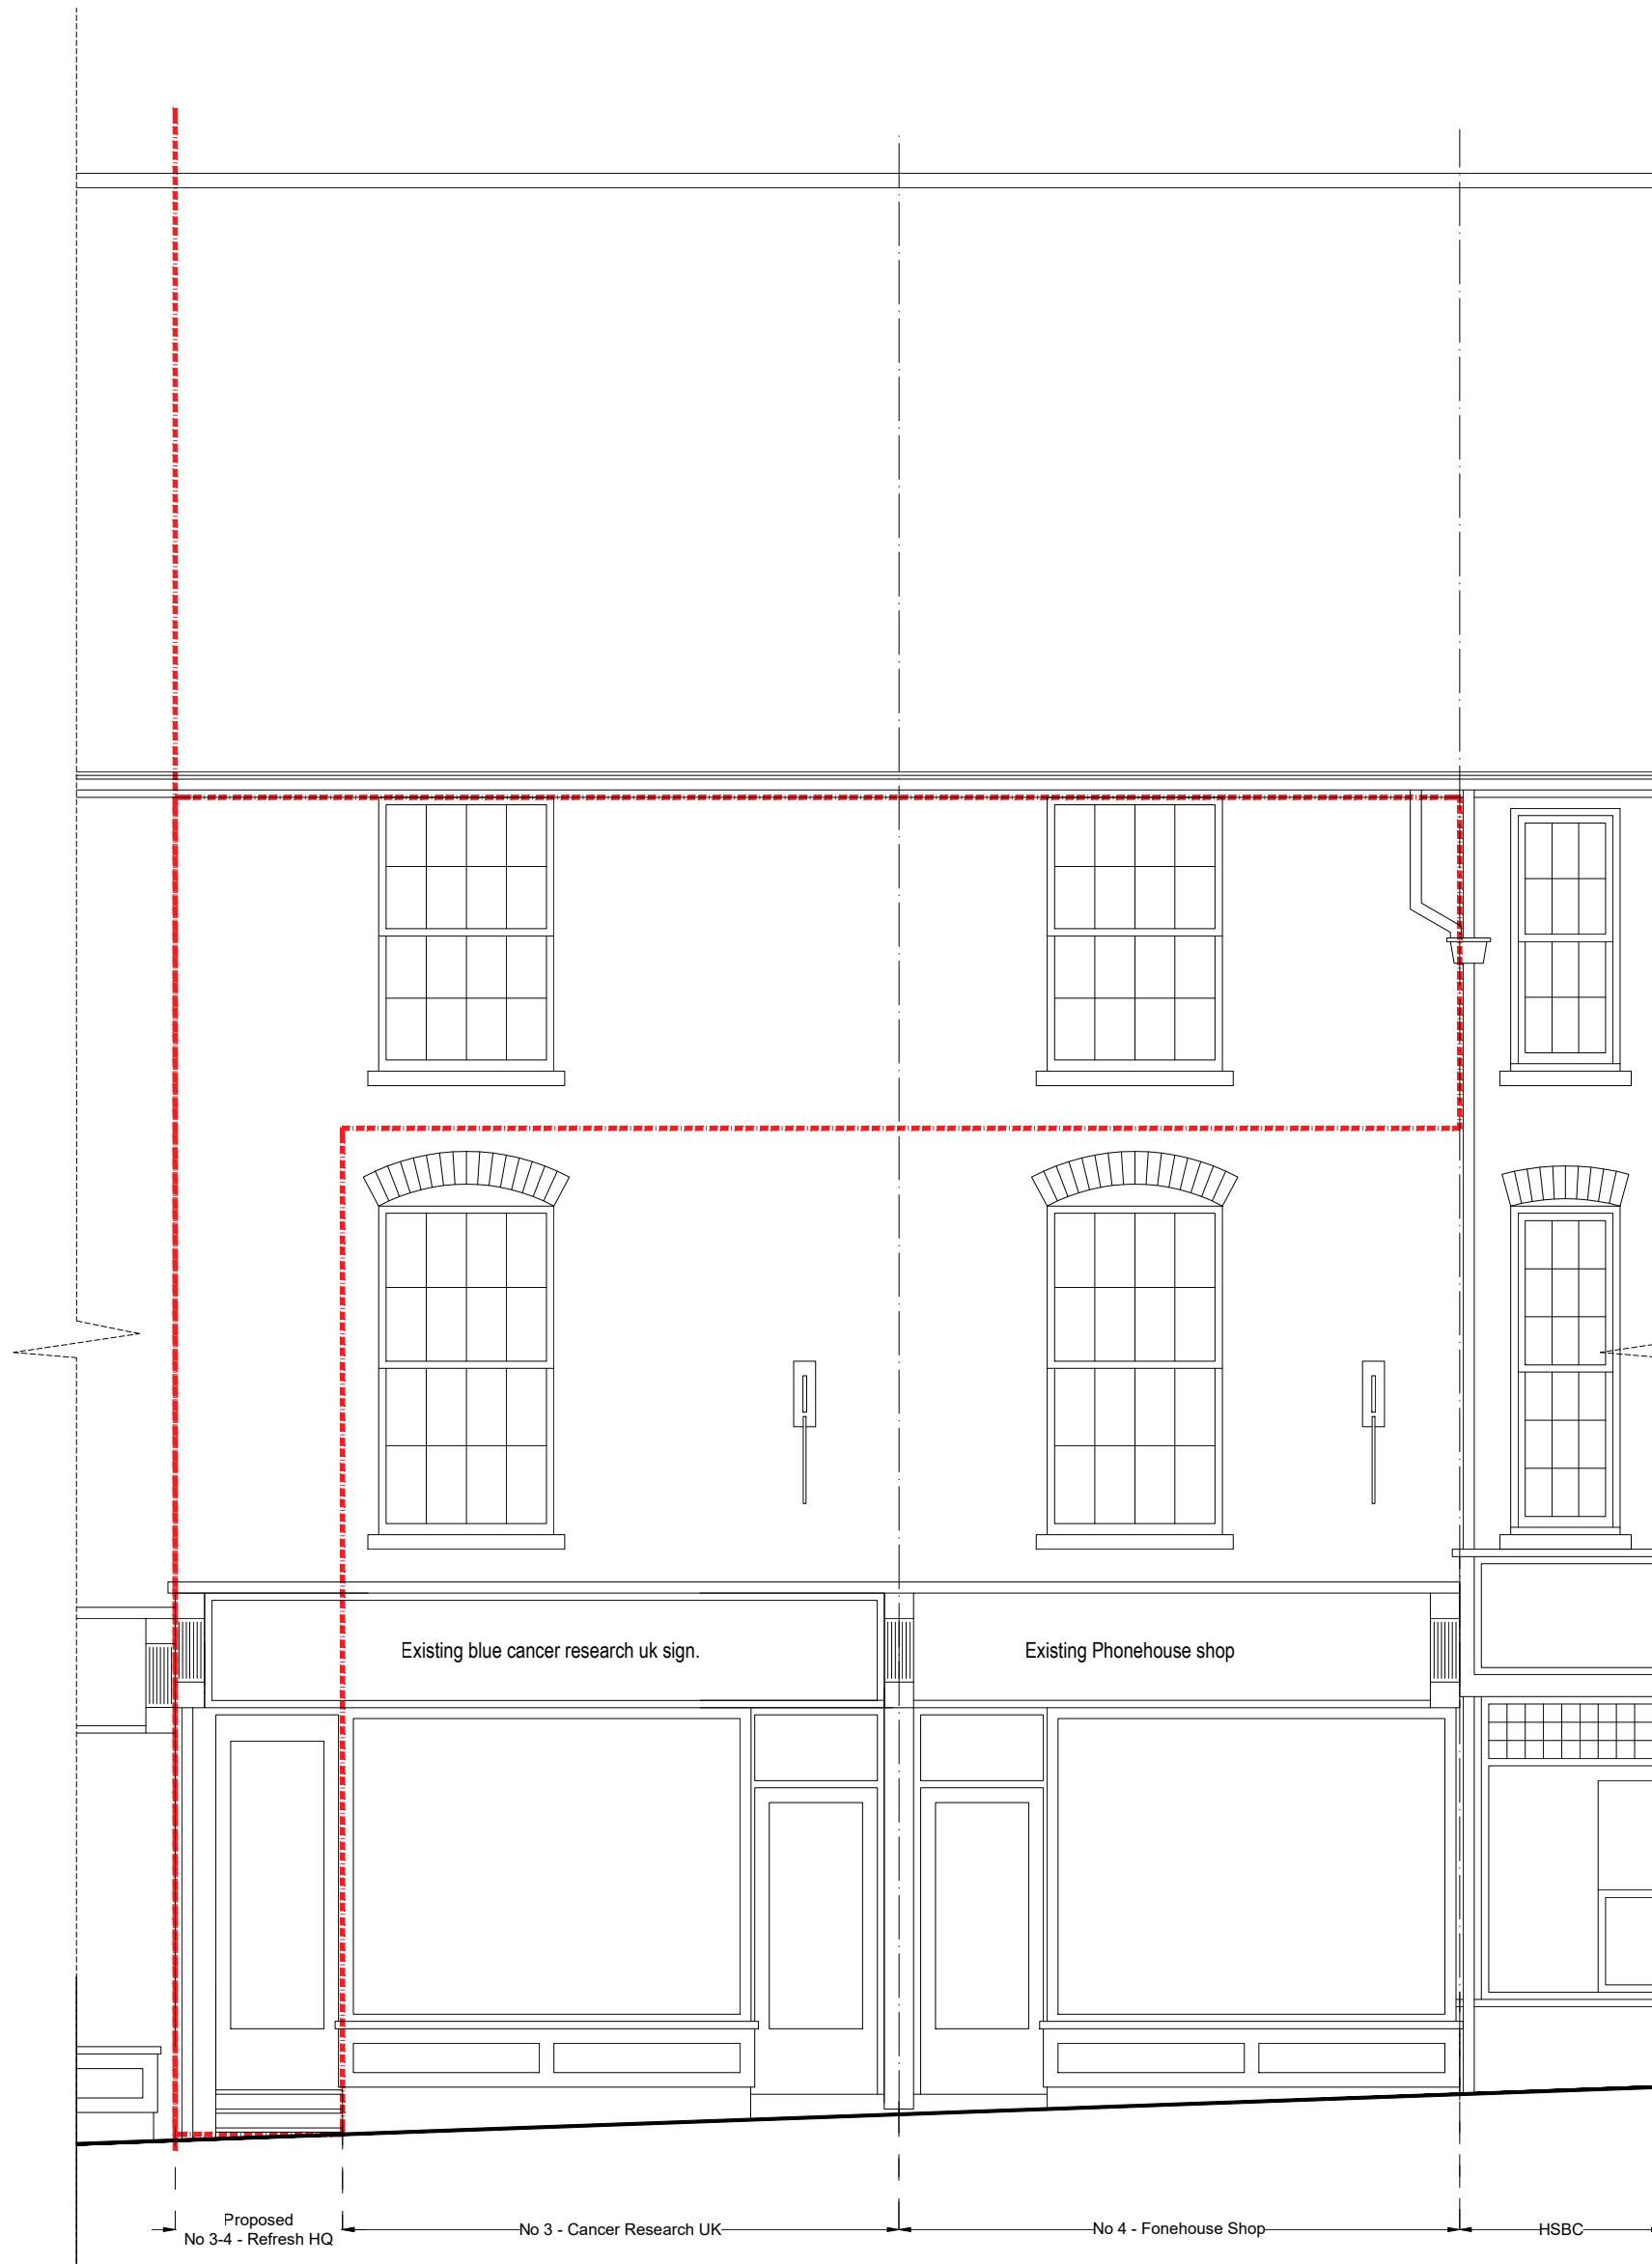

5 A-A - Proposed Front Elevation
Scale 1:50 @ A1

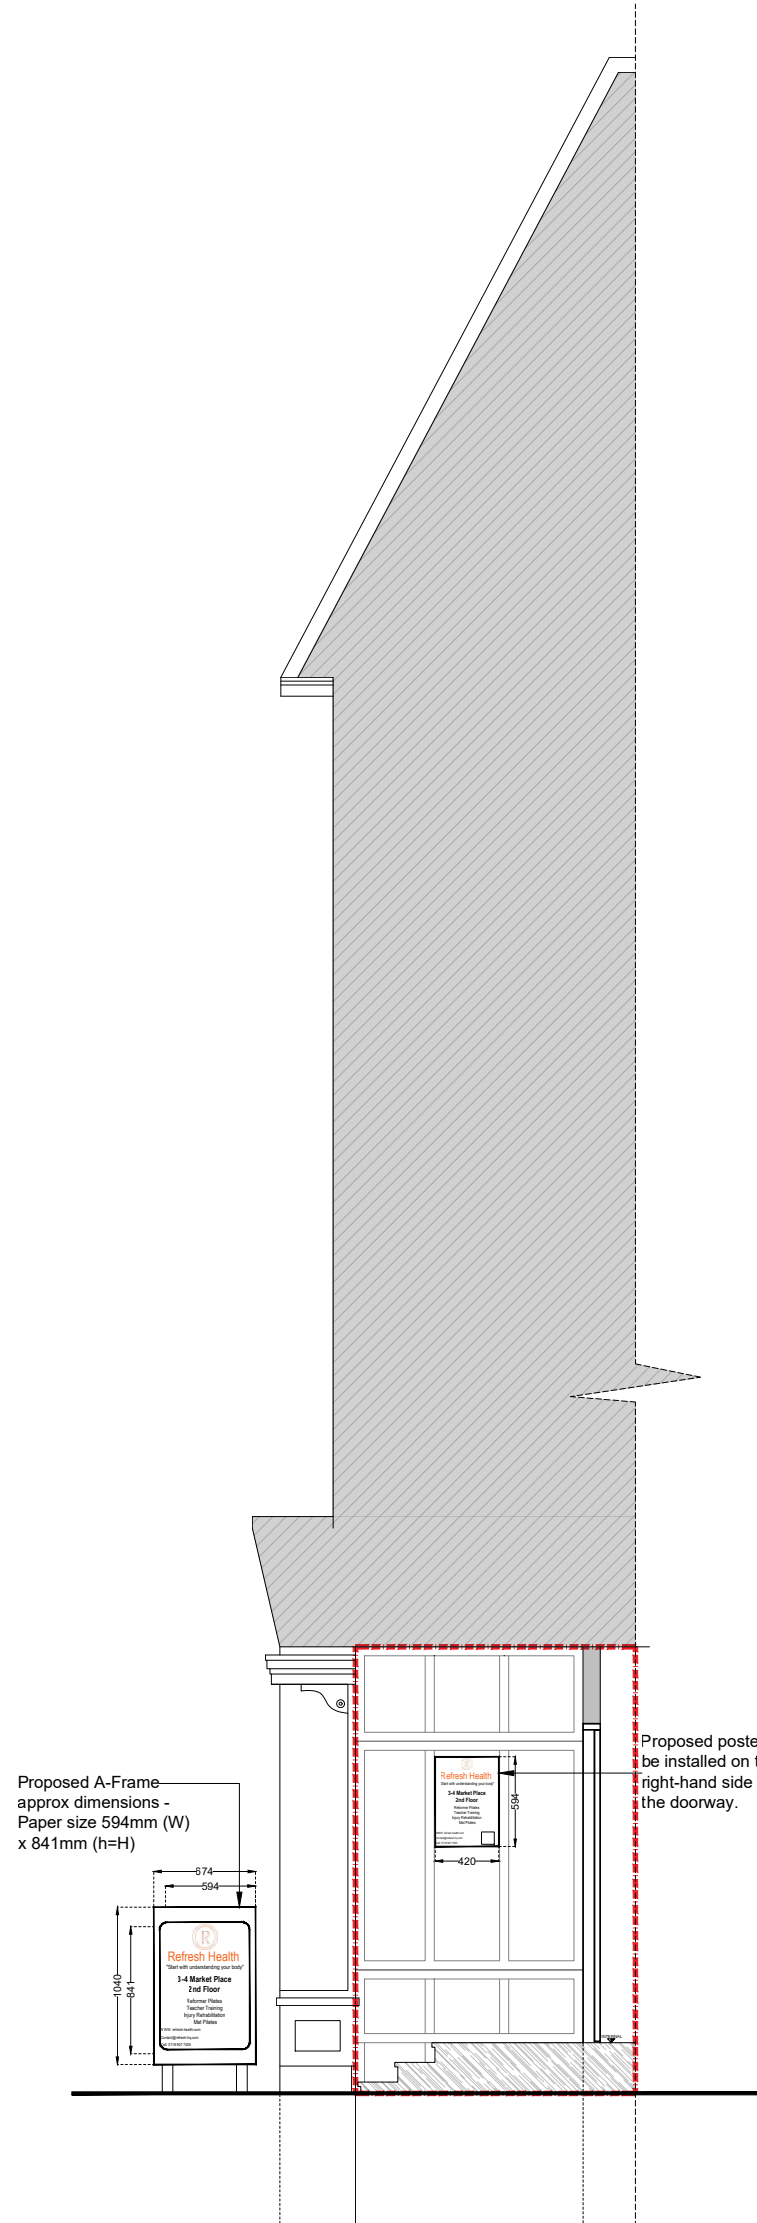

6 B-B - Proposed Side Doorway Elevation
Scale 1:50 @ A1

This drawing is the copyright of Modern Designs Limited and may not be reproduced in whole or in part without its express permission. Whilst information contained in this drawing is provided in good faith, being based on available records and where applicable, electro detection techniques in location of underground electrical & telephonic services, The Modern Designs Limited will not be held responsible for errors in or omissions from the information shown. Contractors and other parties must satisfy themselves as to the accuracy and completeness of the information shown, to determine the existence of services which might cause danger, be damaged or need replacement in connection with their engagement.

Status	PLANNING		
Revisions			
Project/Site	3-4 MARKET PLACE WOKINGHAM RG40 1AL		
Title	EXISTING & PROPOSED FROND AND SIDE DOORWAY ELEVATIONS		
Drwg no.	RMP-2026-P-101	Date	24.02.2026
CAD Ref	RMP-2026-P-101	Drwn. by	AB
Scale	1:50	Paper Size	A1



Scale Bar 1:50 0 0.5 1 2.5m