



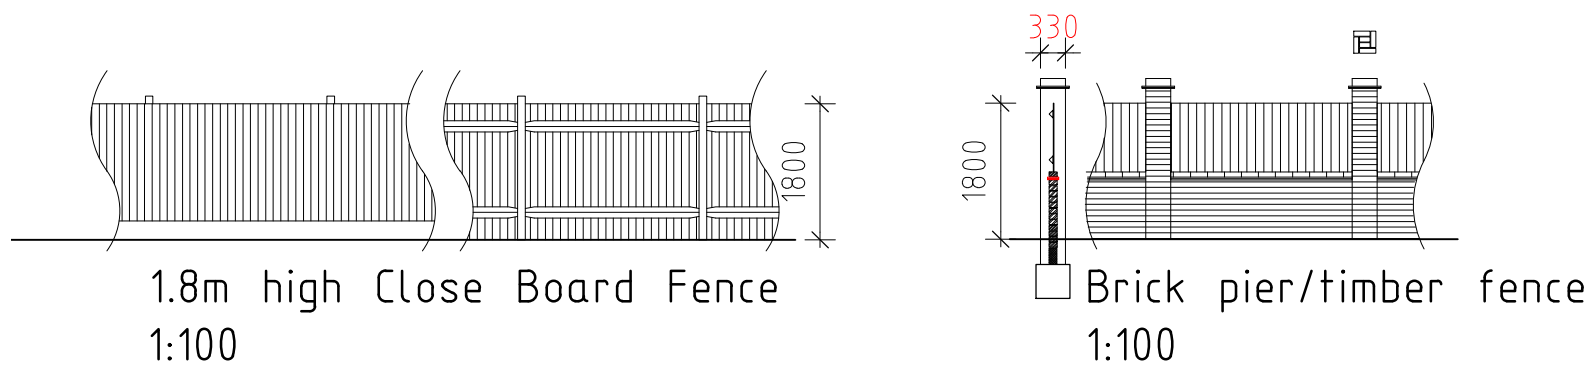

1.8m high Close Board Fence
1:100

Brick pier/timber fence
1:100

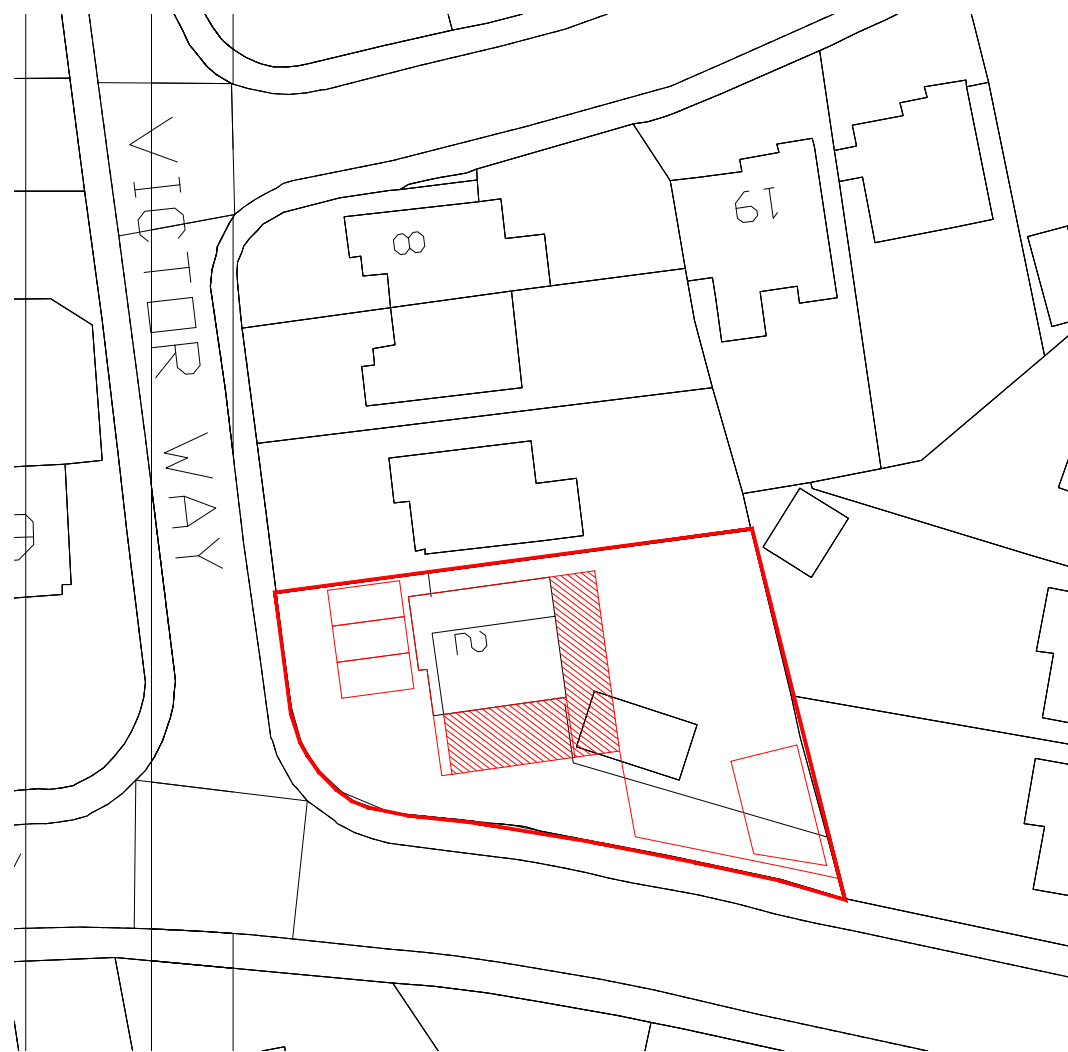


SITE PLAN (1:500)

0 5 10 15 20 25 30 35 40 45 50
Scale m



LOCATION PLAN (1:1250)

0 10 20 30 40 50 60 70 80 90 100
Scale m

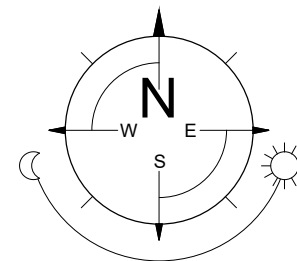

Crown Copyright and database rights 2018 OS 100047474

REV.	DATE	COMMENTS
PROJECT		
2 Victor Way, Woodley, RG5 4UZ		
PROJECT TITLE		
Two storey side extension, single storey side/rear extension, garage conversion and relocation of garden wall		
DRAWING TITLE		
SITE & LOCATION PLAN		

SK-tec Ltd

Planning & Technical Services
58 Hilltop Road, earley, Reading, Berkshire, RG6 1DA
tel: 01183 759987, mob: 07714 100537
e-mail: steve@sk-tec.co.uk

CLIENT	
Mr & Mrs Wise	
SCALE	As Shown (A3)
DATE	Oct '24
DRG. No.	24/944-05
REV.	B