




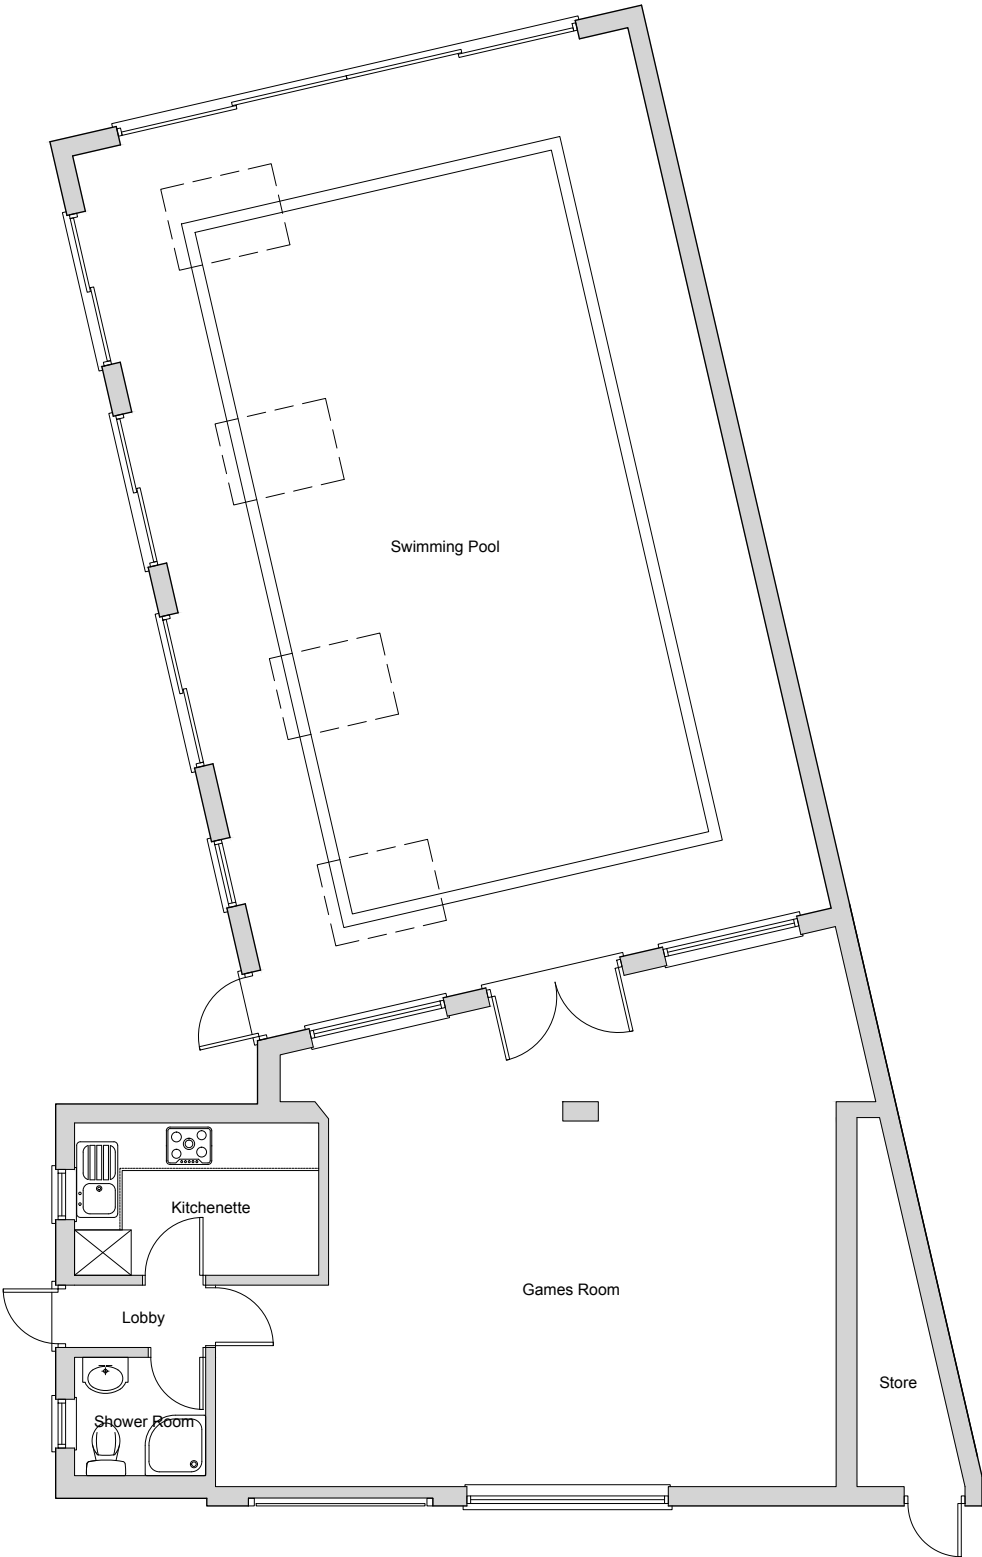


Floor Plan

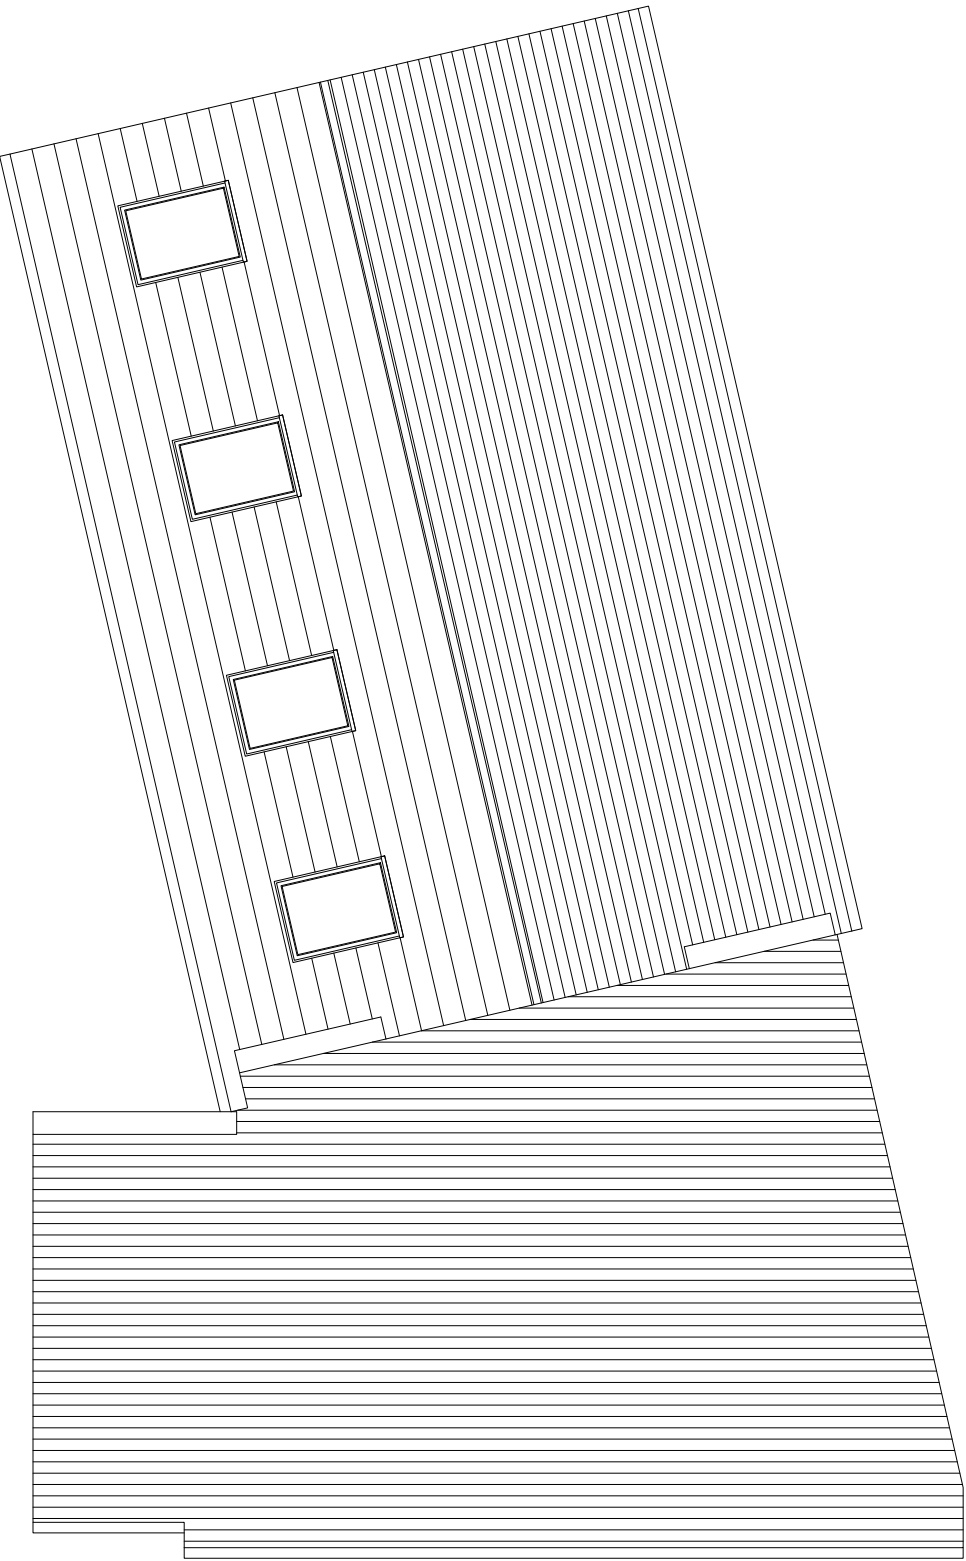

Roof Plan

 

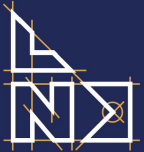
LEE NORRIS DESIGN LIMITED
Architectural Design Services

Parklands
Parkway Drive
Sonning RG4 6XG
project :

Existing Plans
title :

Mr. S.Randhawa
client :

Lee Norris Design Limited	ref : LN
27 Eden Way, Winnersh Wokingham, Berkshire RG41 5PQ Tel: 01189 787226 Mob: 07795 058193 E-mail: lee@leenorrisdesign.co.uk Web: www.leenorrisdesign.co.uk	date : Jan'25
Planning and building regulations drawings for residential extensions, new build, renovation and conversion projects.	scale : 1:100@A3
	project : 24-620
	dwg no. / rev : 001