



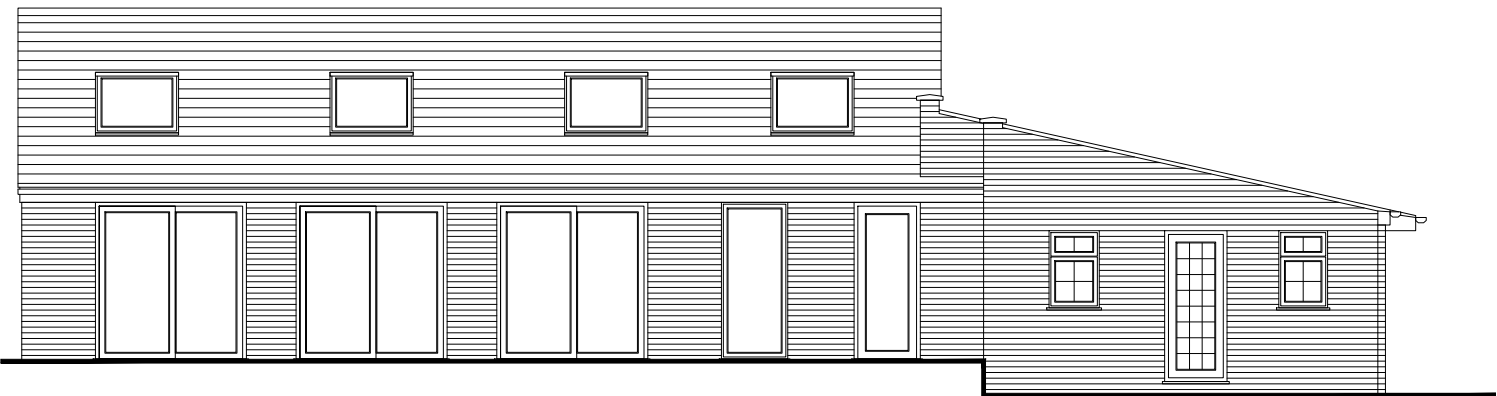


Front Elevation

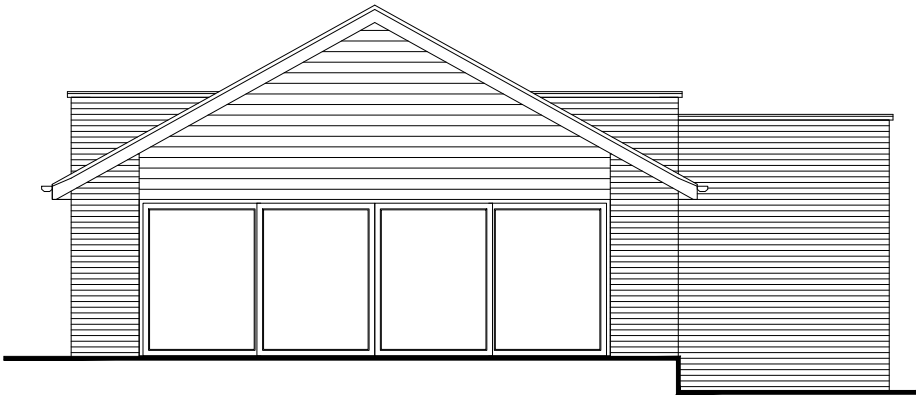


Side Elevation



Rear Elevation

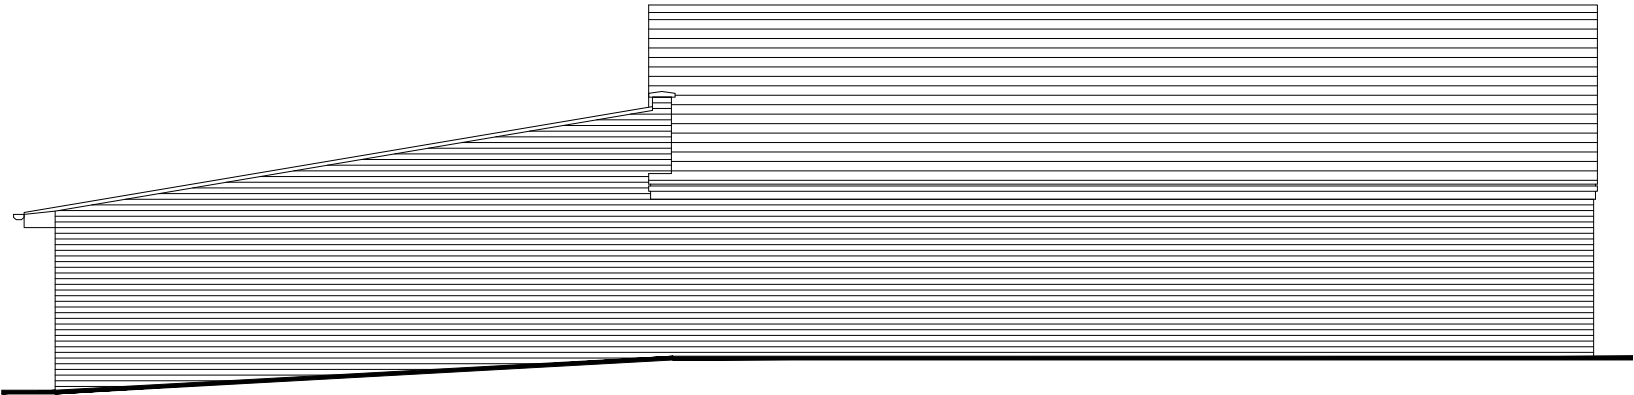

Side Elevation

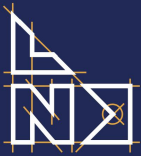

LEE NORRIS DESIGN LIMITED
Architectural Design Services

Parklands
Parkway Drive
Sonning RG4 6XG

Existing Elevations

Mr. S.Randhawa

Lee Norris Design Limited
27 Eden Way, Winnersh
Wokingham, Berkshire RG41 5PQ
Tel: 01189 787226
Mob: 07795 058193
E-mail: lee@leenorrisdesign.co.uk
Web: www.leenorrisdesign.co.uk

Planning and building regulations drawings
for residential extensions, new build,
renovation and conversion projects.

ref : LN

date : Jan'25

scale : 1:100@A3

project : 24-620

dwg no. / rev : 001

Scale: 1:100 0 1 2 3 4 5