


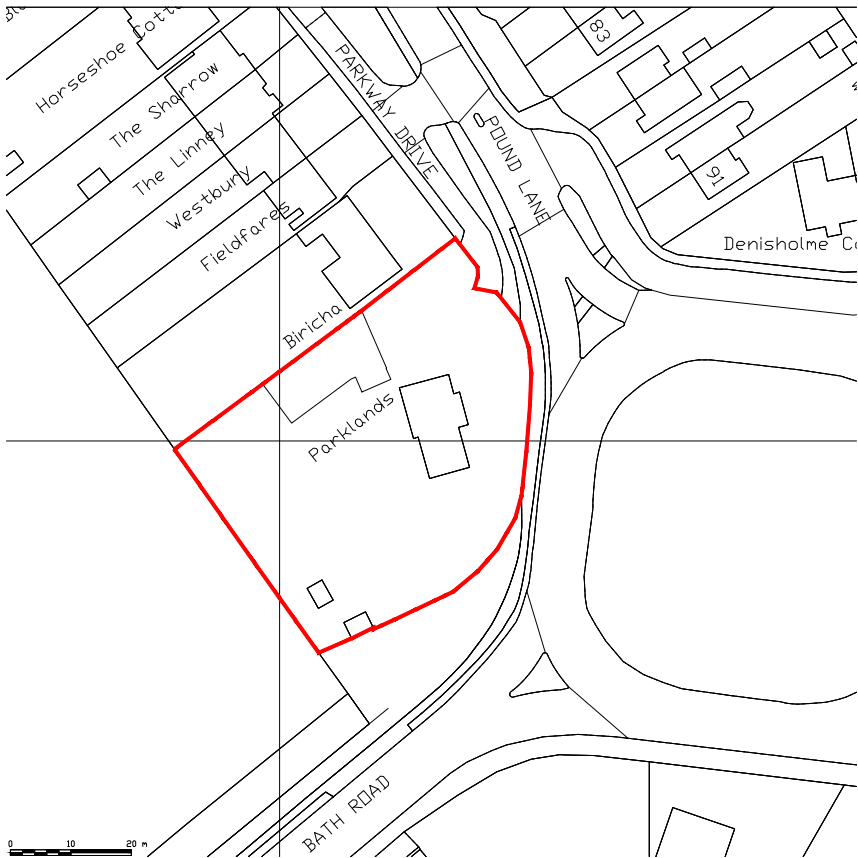
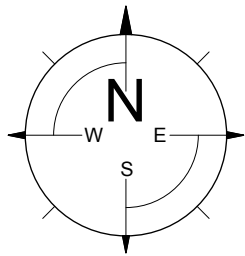


 

Location Plan (1:1250)

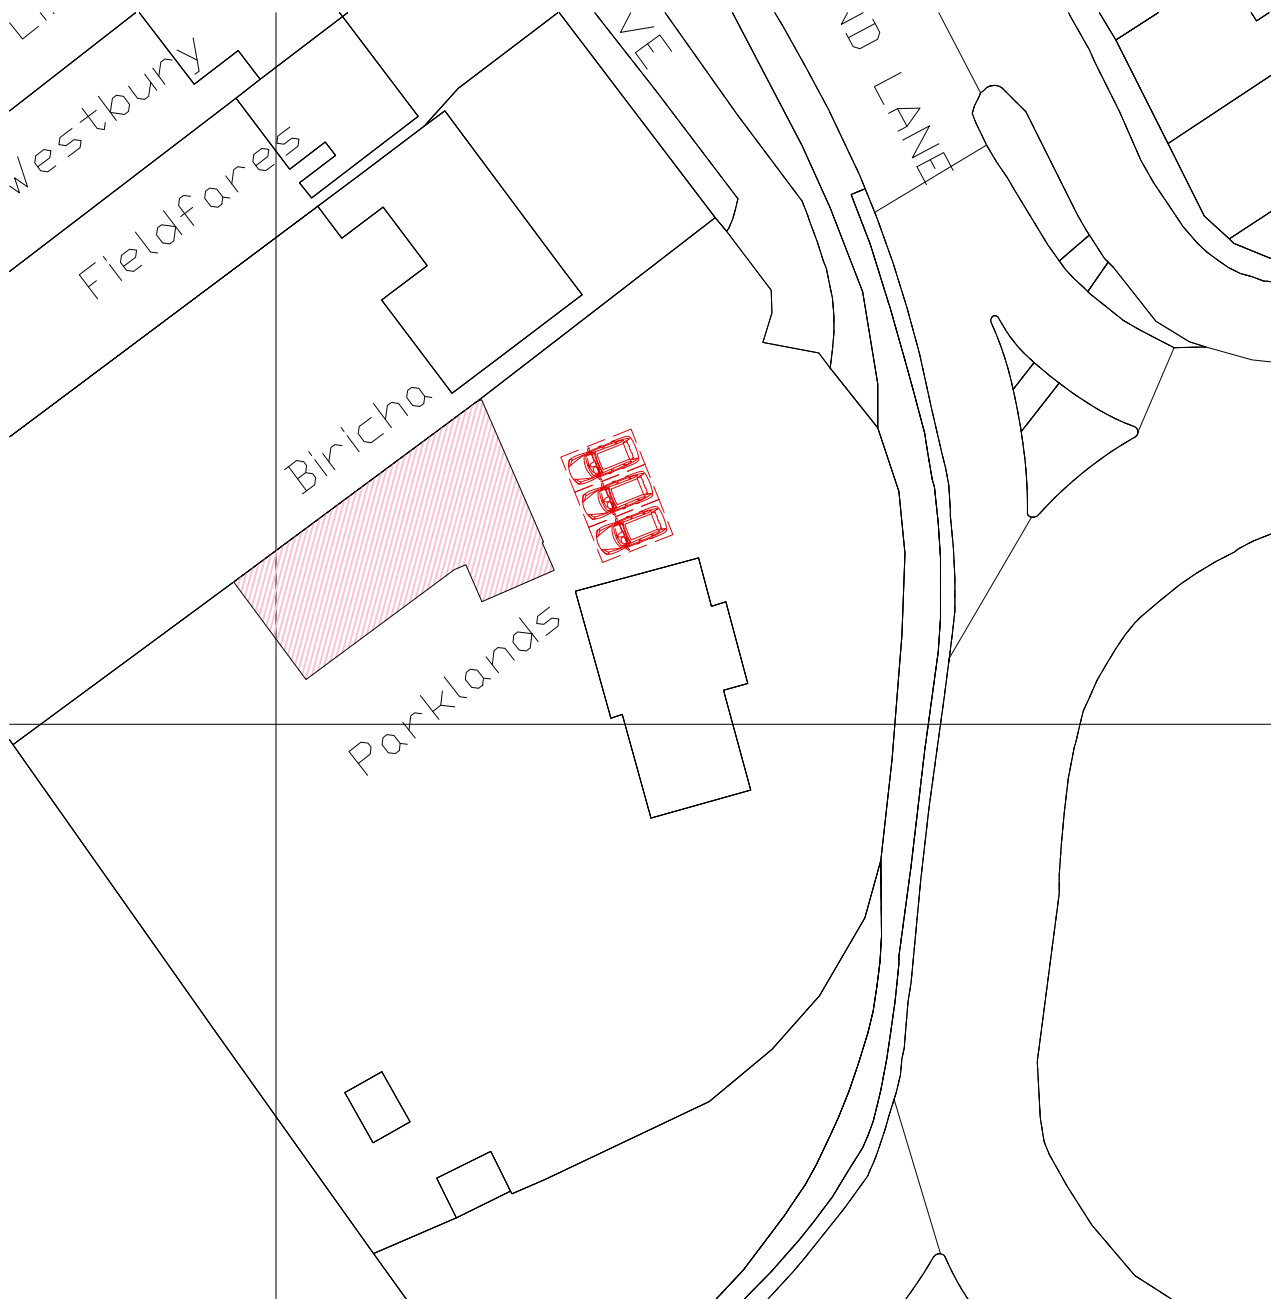

Site Plan (1:500)

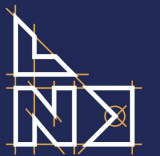

LEE NORRIS DESIGN LIMITED
Architectural Design Services

Parklands
Parkway Drive
Sonning RG4 6XG

Location & Block Plans

Mr. S.Randhawa

Lee Norris Design Limited
27 Eden Way, Winnersh
Wokingham, Berkshire RG41 5PQ
Tel: 01189 787226
Mob: 07795 058193
E-mail: lee@leenorrisdesign.co.uk
Web: www.leenorrisdesign.co.uk

Planning and building regulations drawings
for residential extensions, new build,
renovation and conversion projects.

ref : LN

date : Jan'25

scale : As shown@A3

project : 24-620

dwg no. / rev : 003