


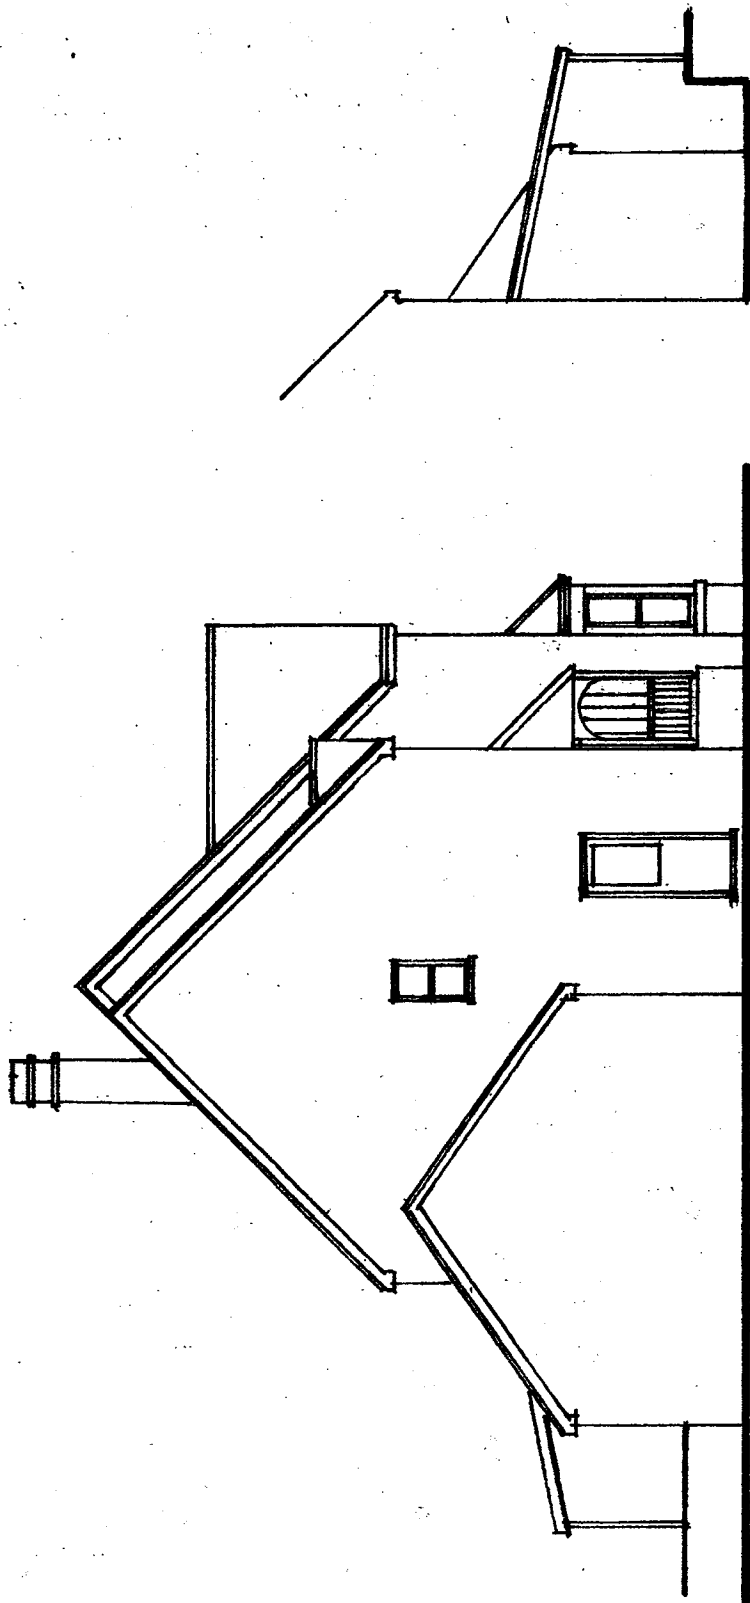


Existing South East Elevation




Existing South West Elevation

Existing Part
North East Elevation

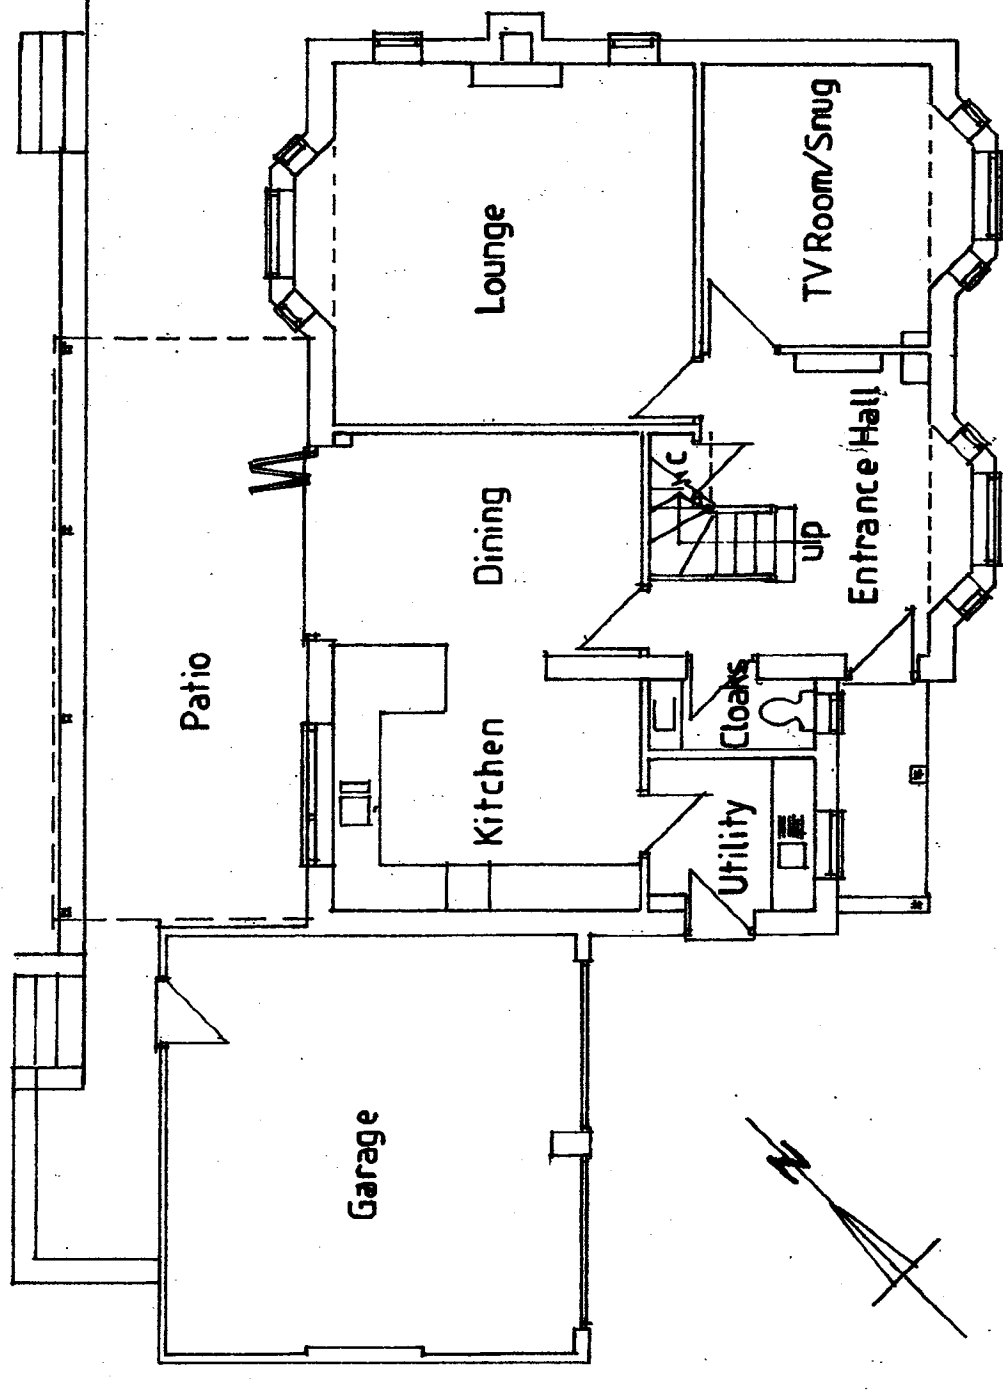

Existing Ground Floor Plan

SCALE BAR 1:100 @ A3

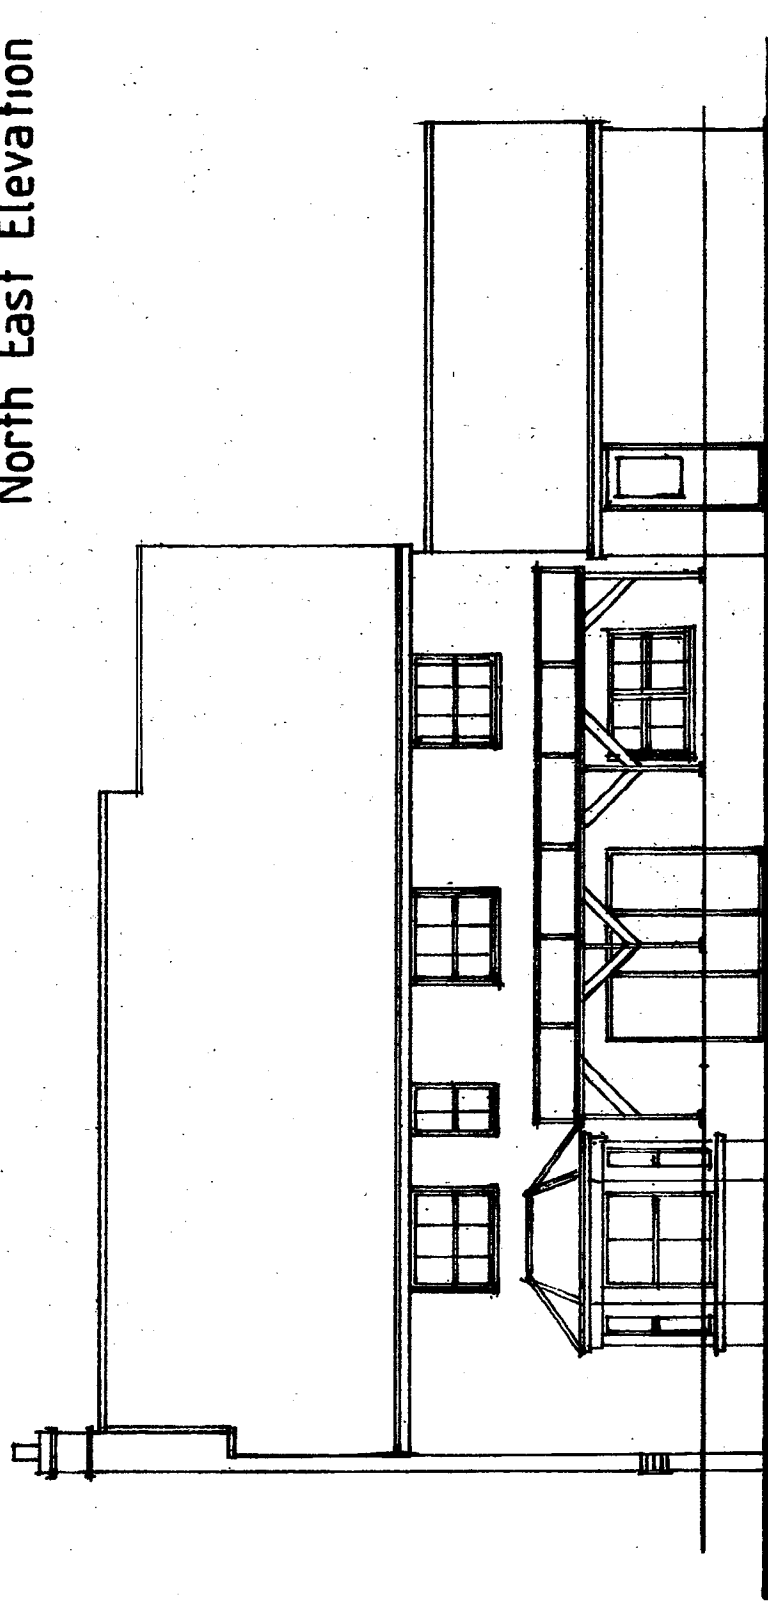

Existing North West
Elevation

Proposed Conversion of Garage to Games Room/Gym at
3 Bushell Way, Arborfield RG2 9FQ

Client
J. Robinson
c/o MBP Ltd.

Description
Existing Plan and Elevations

All dimensions to be checked on site. Any discrepancy between this drawing and other information is to be referred to the Planning Consultant. This drawing is copyright.

MARTIN BUTLER PARTNERSHIP LIMITED

28 Broad Street Wokingham Berkshire RG40 1AB Tel/Fax: 0119 950 0000	date 17/10/24 drawn MB	Scale 1:100	Project 224-10-4	drawing 01	revision
---	---------------------------	-------------	------------------	------------	----------