





VIS 07 - NORTH ELEVATION, LOOKING SOUTHEAST

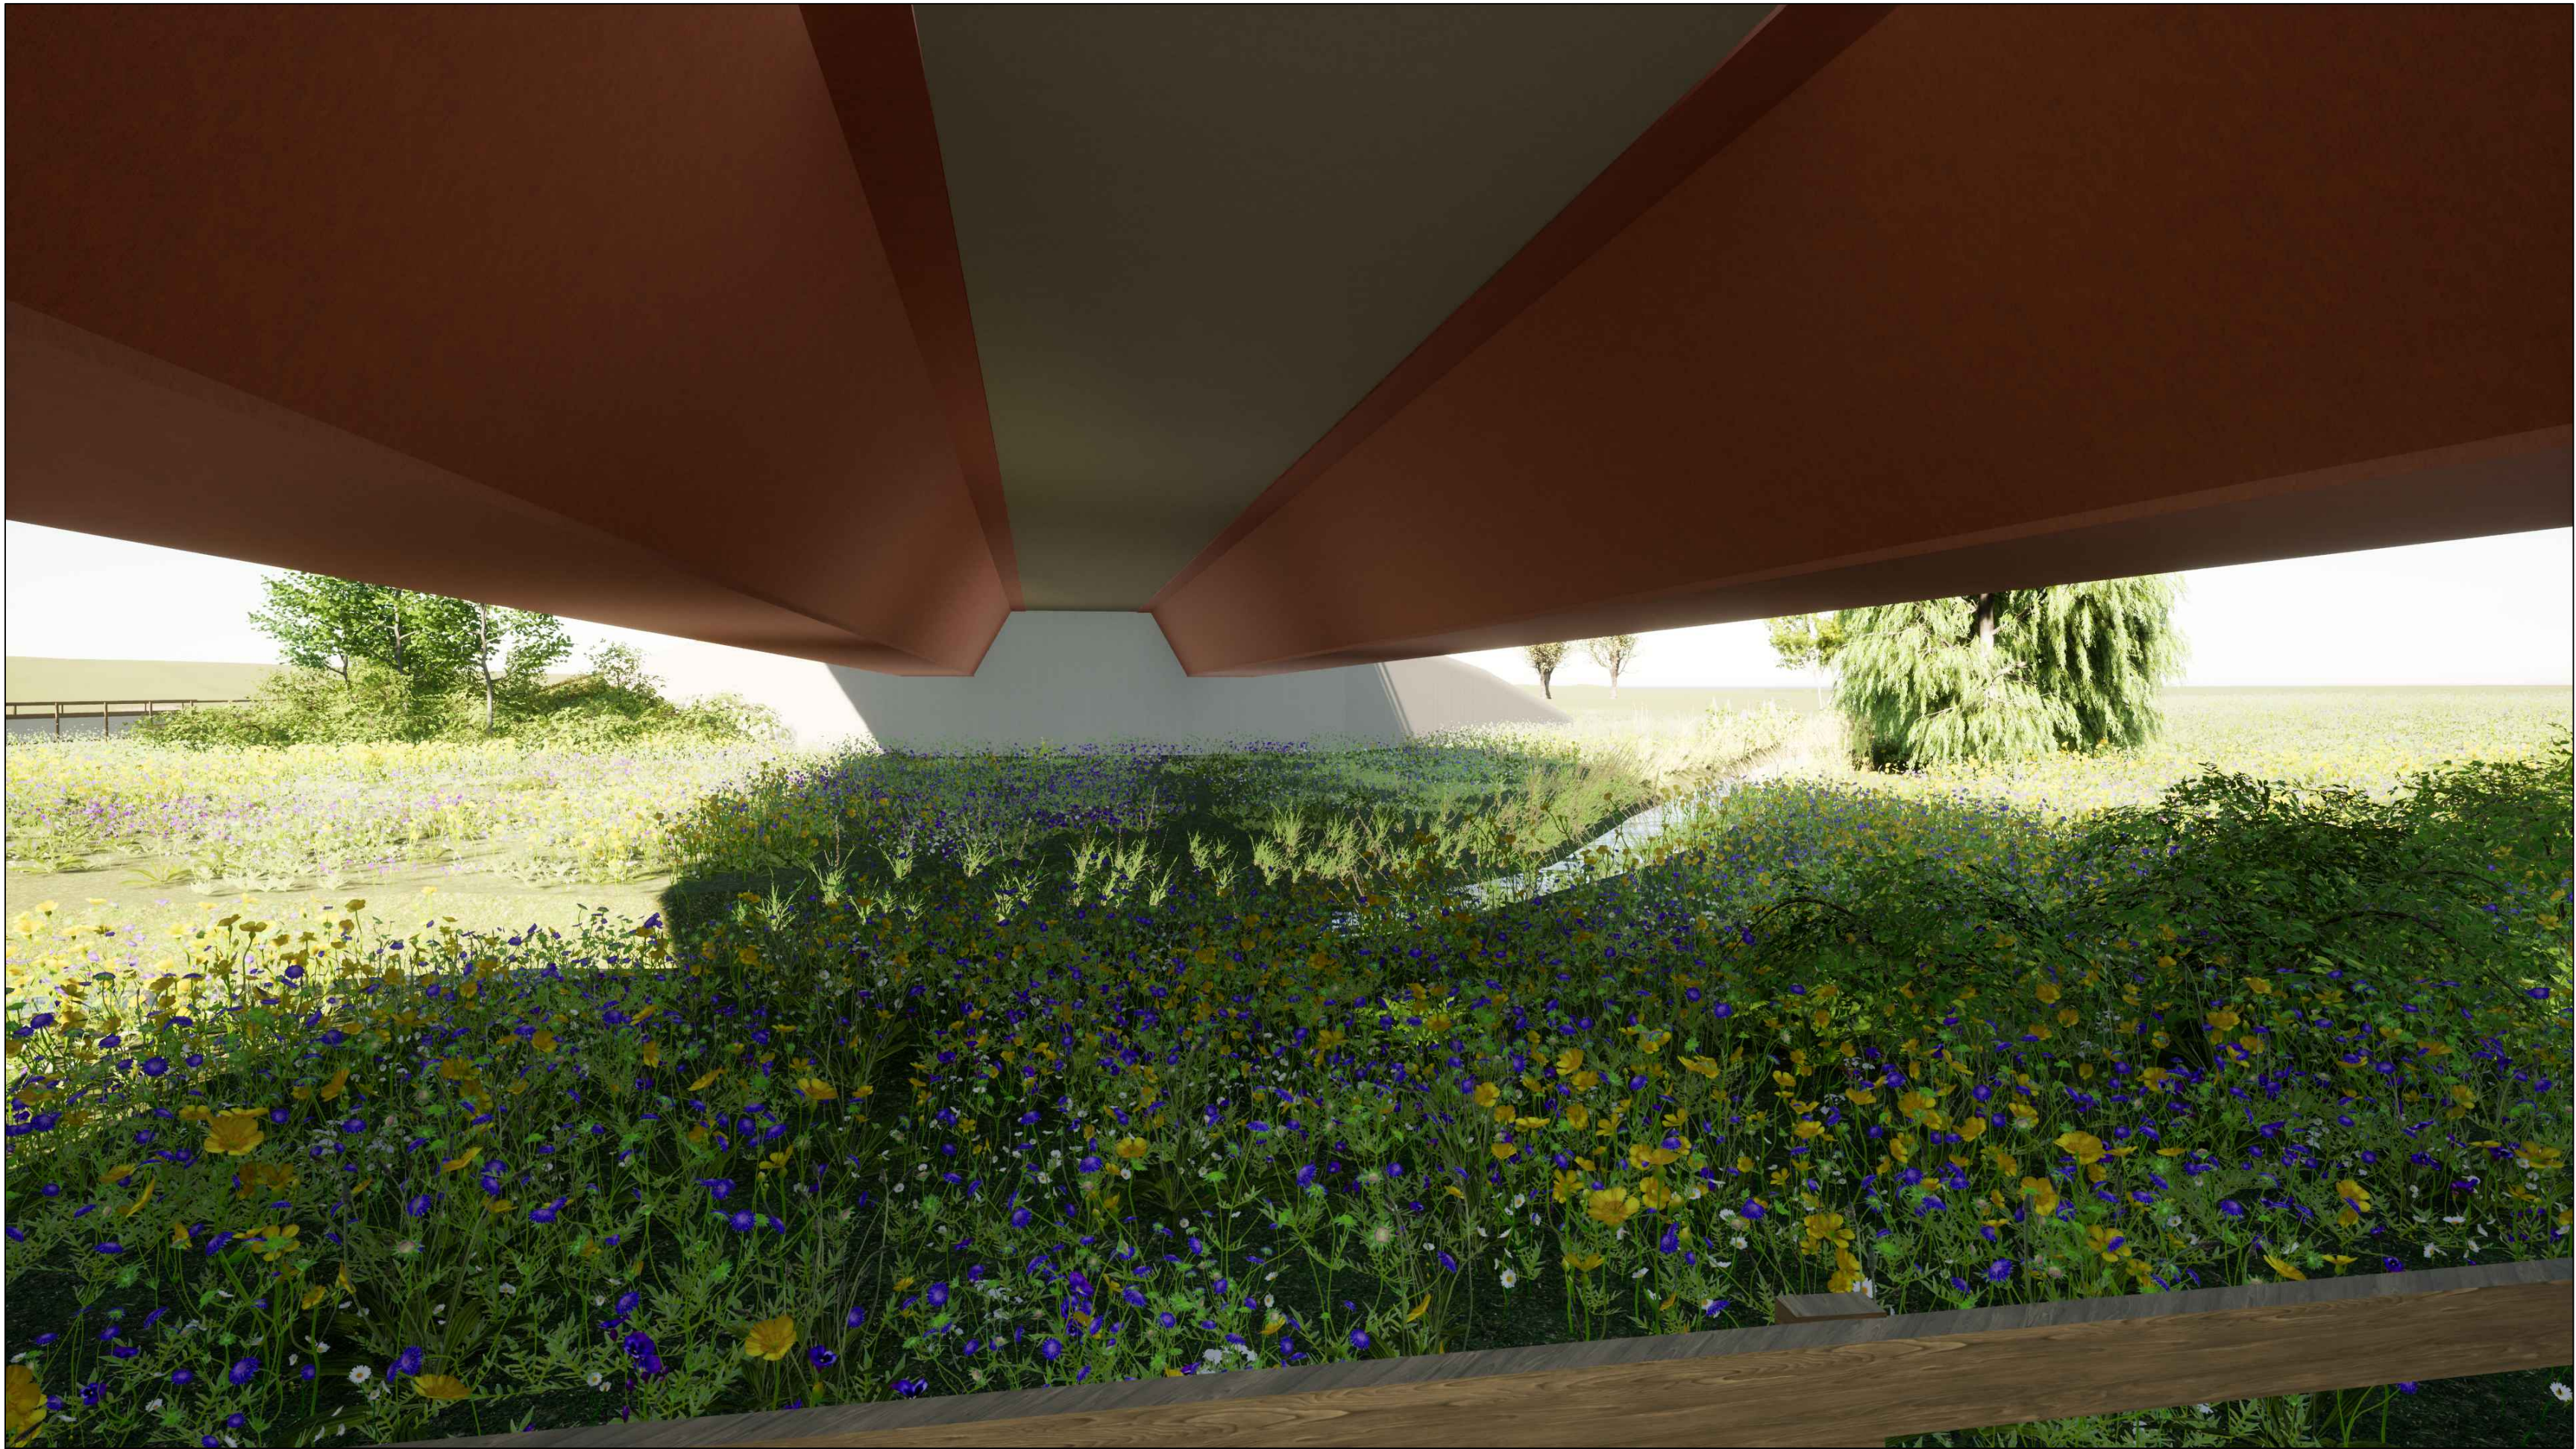

VIS 08 - VIEW FROM P.R.O.W FP9 LOOKING WEST

DO NOT SCALE

- NOTES:
1. ALL DIMENSIONS ARE IN MILLIMETRES UNLESS NOTED OTHERWISE.
 2. ALL LEVELS ARE IN METRES AOD UNLESS NOTED OTHERWISE.
 3. THIS DRAWING SHALL BE READ IN CONJUNCTION WITH DRAWING WMHP-TG-SRWG1-DR-SE-4502 TO -4506.
 4. REFER TO DRAWING WMHP-TG-SRWG1-DR-SE-4502 FOR VANTAGE POINTS AND DIRECTIONS OF VISUALISATION IMAGES.
 5. LANDSCAPING SHOWN IS INDICATIVE ONLY. REFER TO DETAILED DESIGN DRAWING WMHP-TG-SRWG1-DR-LS-3002 FOR DETAILS.

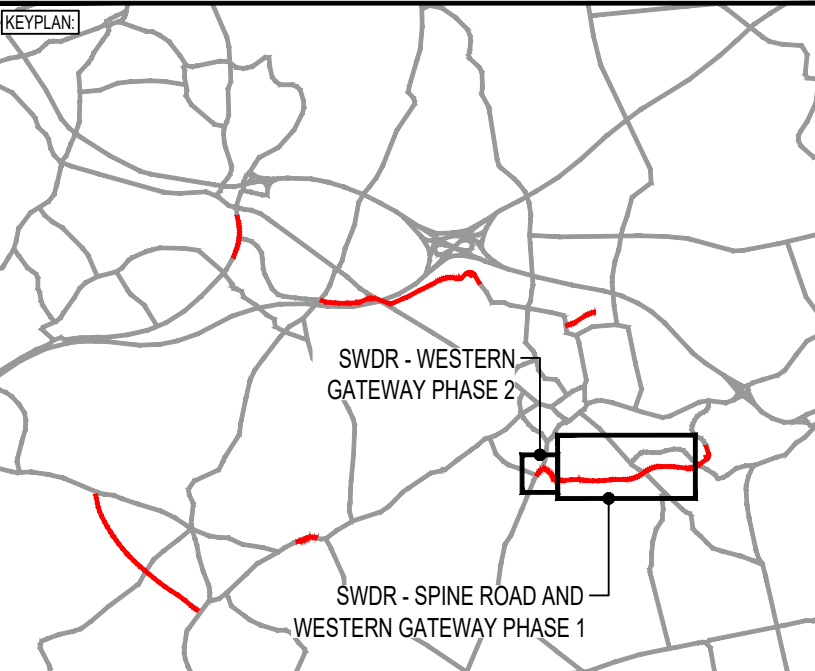

REV	DATE	BY	DESCRIPTION	CHK	APP
P02	10/03/2022	TCH	TREES ADDED	KL	CMF
P01	27/08/2021	RPS	PLANNING DISCHARGE ISSUE	KL	CMF

DRAWING STATUS: **SUITABLE FOR REVIEW & COMMENT** **S3**

DESIGNER:

Tony Gee

Tony Gee and Partners LLP
Hardy House
140 High Street
Esher, Surrey
KT10 9QJ
Tel: 01372 461600
www.tonygee.com
Consulting Civil, Structural and Geotechnical Engineers

CONTRACTOR:

Balfour Beatty

CLIENT:

WOKINGHAM BOROUGH COUNCIL

Shute End, Wokingham, Berkshire RG40 1BN
Tel: (0118) 974 6000 Web: www.wokingham.gov.uk

PROJECT:

WOKINGHAM MAJOR HIGHWAYS PROGRAMME
SPINE ROAD AND WESTERN GATEWAY PHASE 1

TITLE:

SWDR SPINE ROAD BRIDGE CROSSING EMM BROOK
STRUCTURE REFERENCE: 3090
PLANNING DRAWING - VISUALISATIONS

SCALE @ A1: AS SHOWN

CHECKED: KL

APPROVED: CMF

PROJECT NO: C118047

DESIGNED: KL

DRAWN: RPS

DATE: September 21

DRAWING NO: WMHP-TG-SRWG1-DR-SE-4507

REV: P02