

NOTES



1. The proposed development is shown on the site plan and is subject to the planning process. It is not a guarantee that the development will be approved. The planning process is subject to change and the final decision is at the discretion of the planning authority.

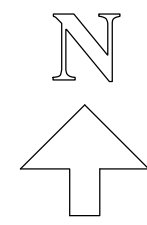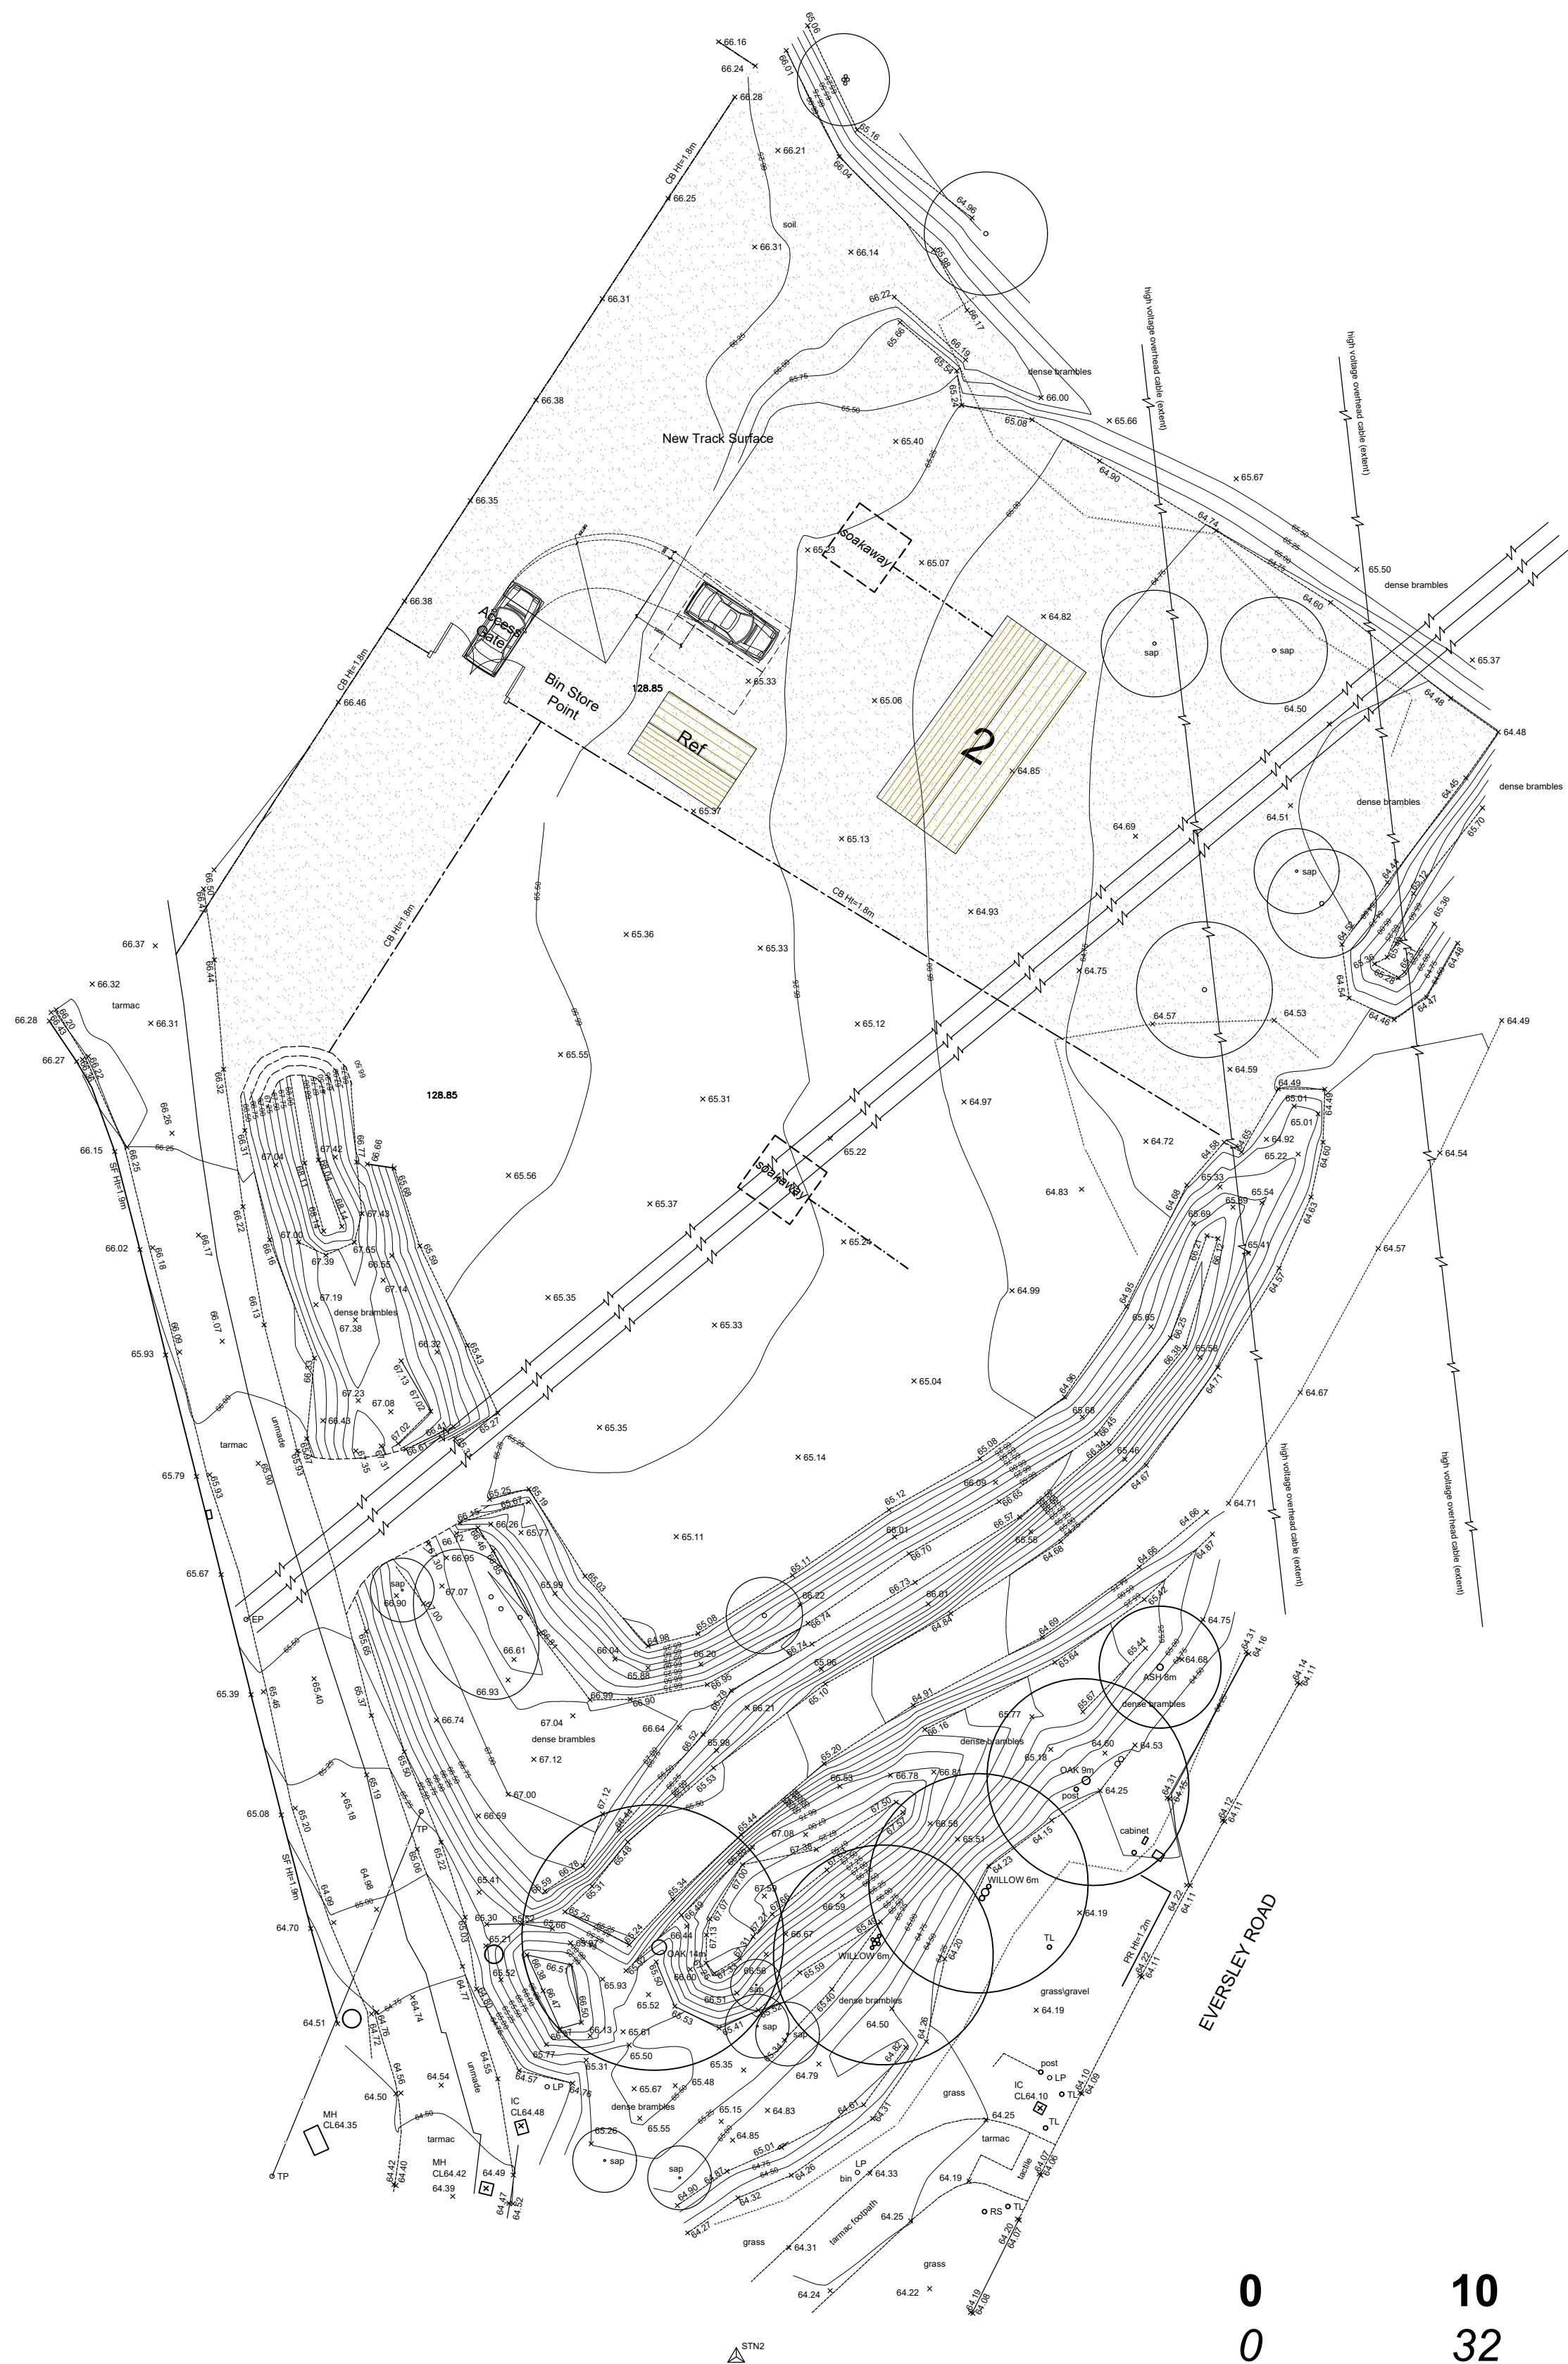

Key

- Proposed New Static Unit with Parking Bay
- New Track Surface
- Refuse Store

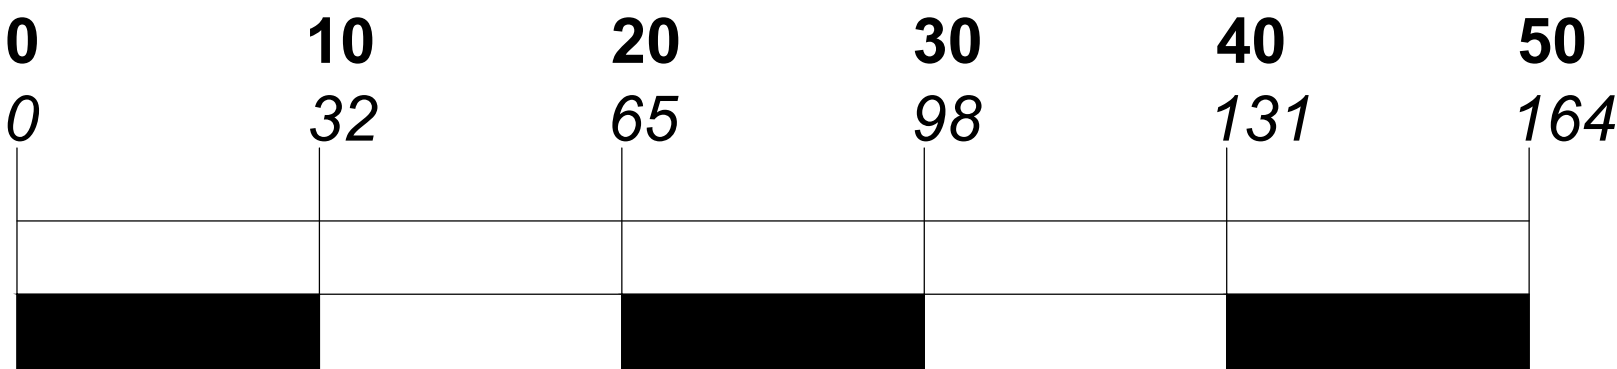

Metres / ft

Site Layout
Scale 1:250

G Minor Amendment		11-09-2026
F Minor Amendment		10-09-2026
E Minor Amendment		07-09-2026
D Minor Amendment		01-09-2026
C Amended To Client Requirements		22-04-2026
B Amended To Client Requirements		22-04-2026
A Amended To Client Requirements		10-04-2026
Contract		
Proposed Gypsy Pitch On Land East of Highfield Park, Eversley Road, Adorfield Cross, Reading, RG2 8PP		
Client		Martin Peacock Architectural Services Limited
Site Name		Site 2
Drawn		MDP
Check		MDP
Date		2026-11
Drawing No		502
Revision		G