


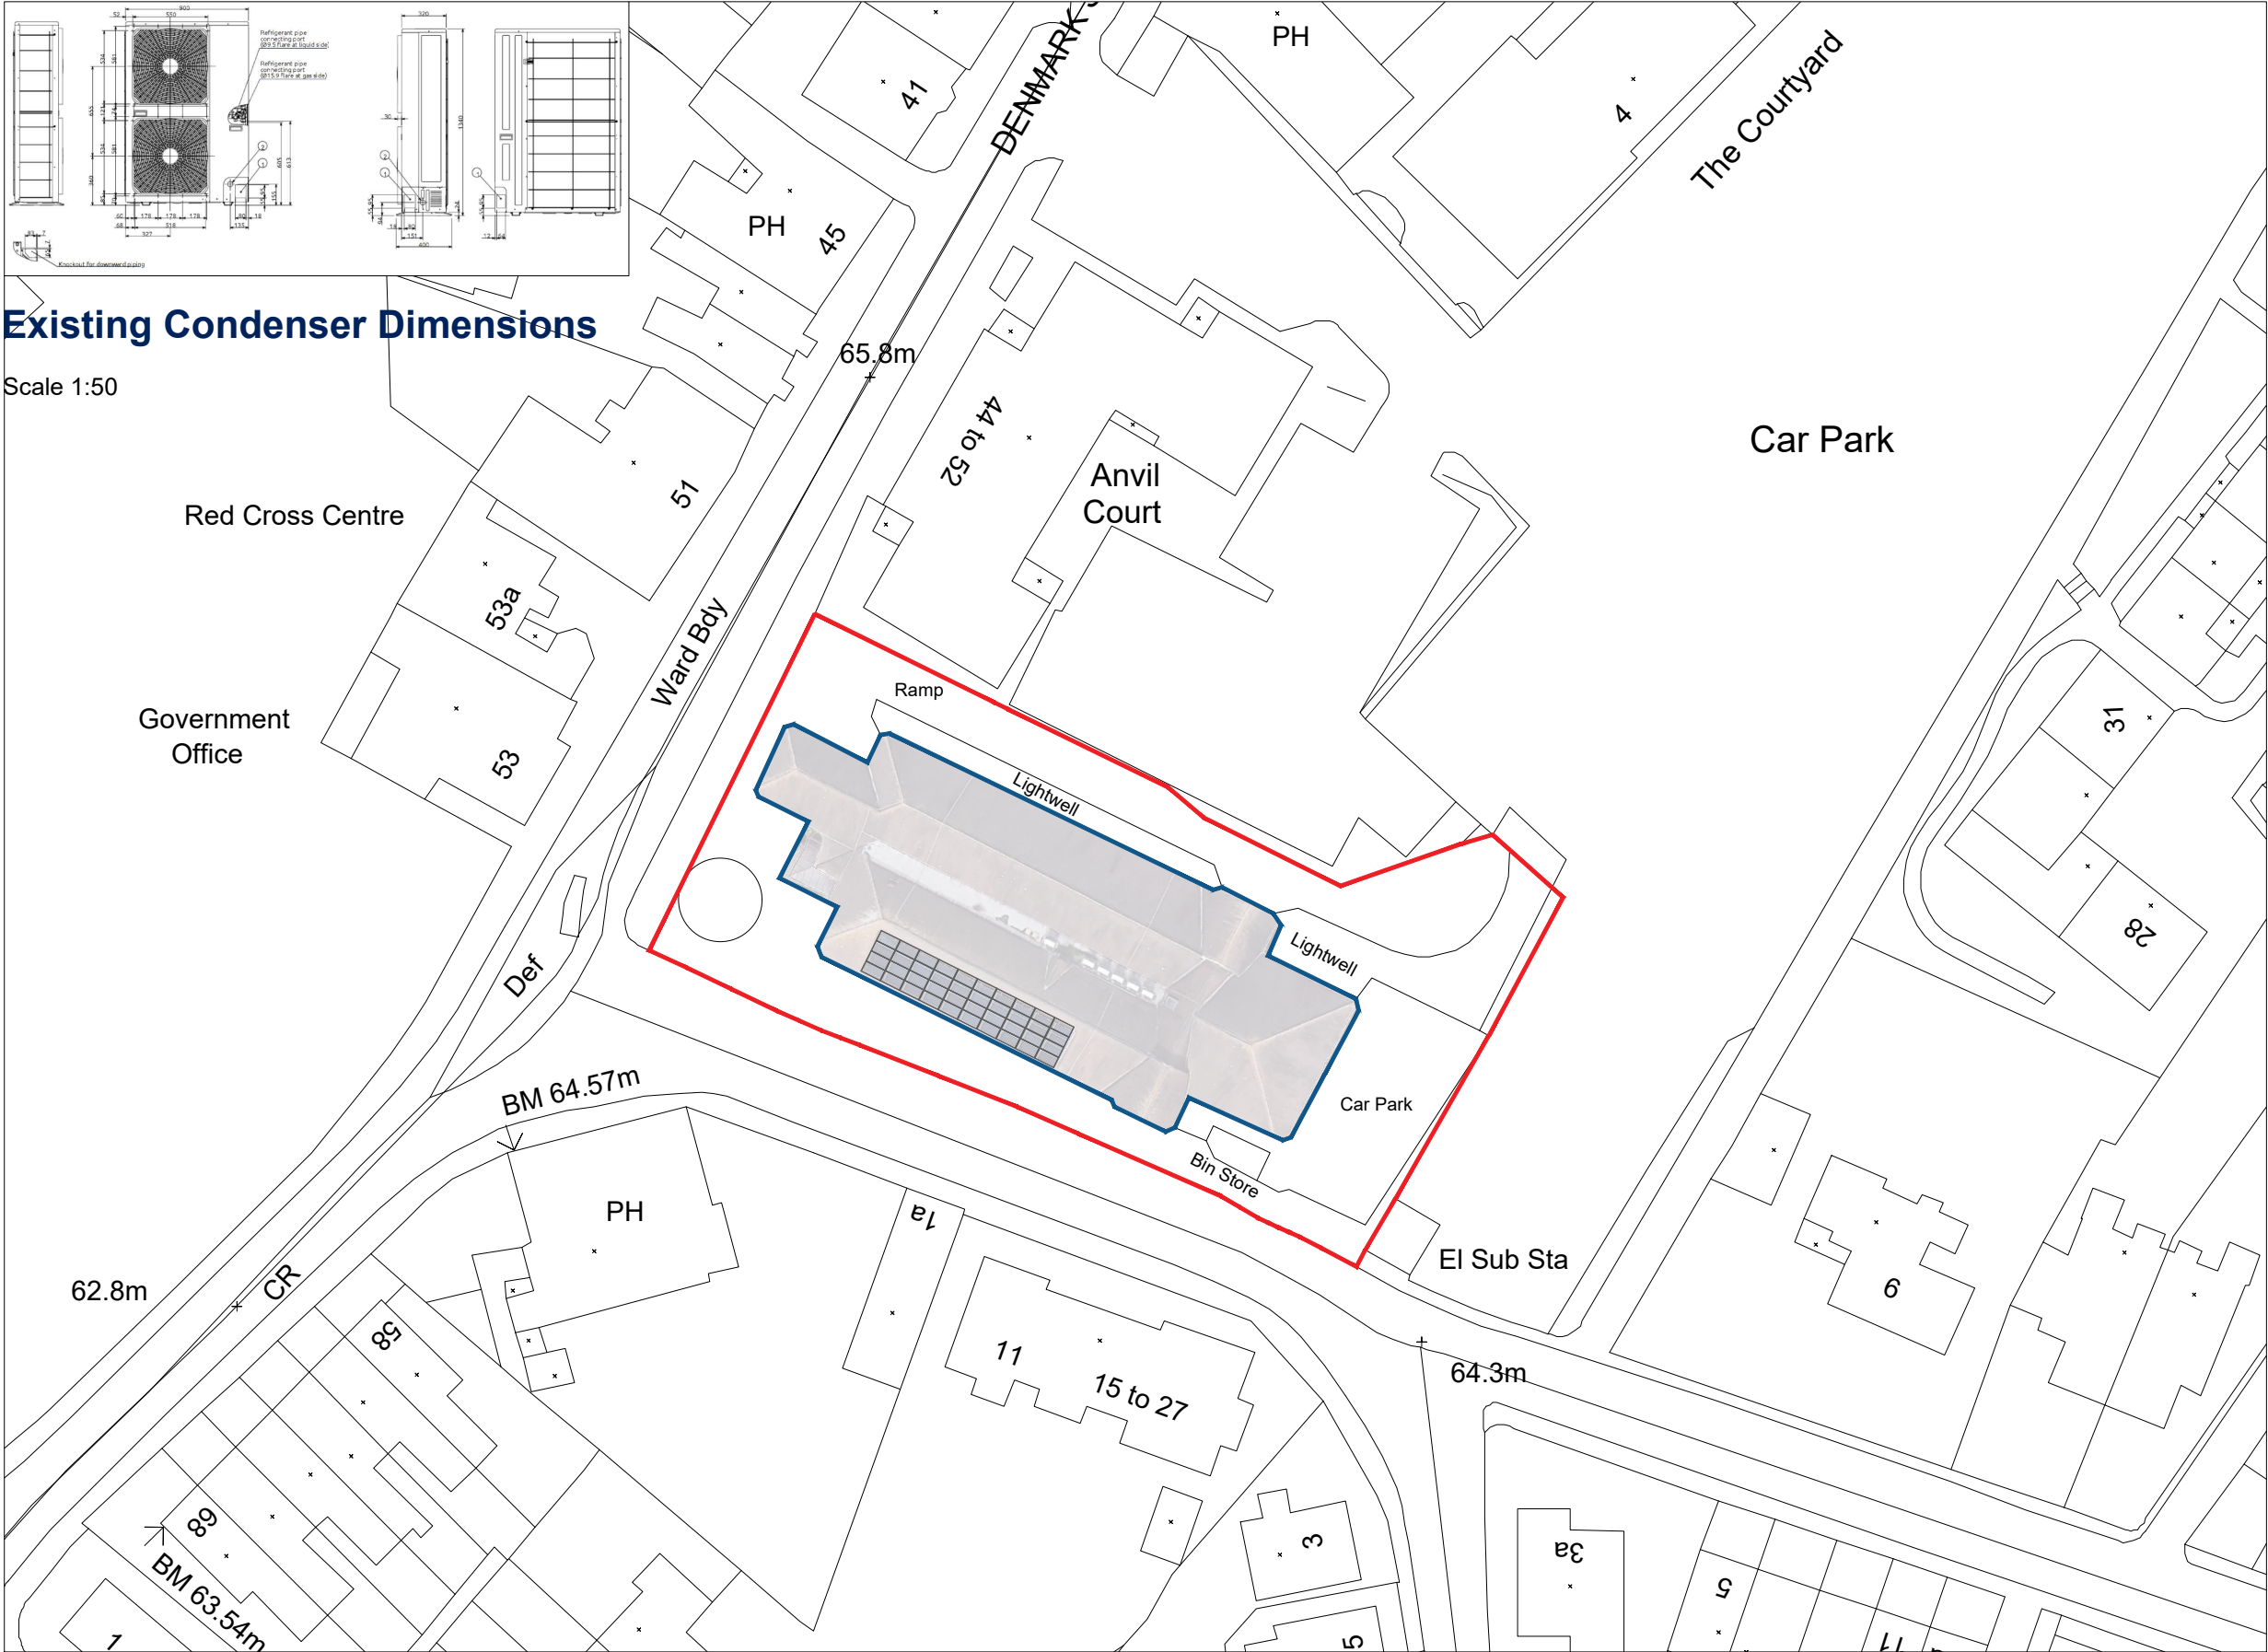

Existing Condenser Dimensions

Scale 1:50

KEY:

- Ownership Boundary
- Building Demise
- Solar PV Panel

Rev	Description	Date
P09	Repackaged issue.	29/04/2026
P03	Scale bar amended.	05/01/2026
P02	Solar PV panels included.	15/12/2025
P01	First issue.	27/10/2025

Client:
WOKINGHAM BOROUGH COUNCIL

Project Title:
POST-16 SEND HUB,
DENMARK STREET,
WOKINGHAM, RG40 2BB

RLB ID:	Drawing Number:
P-023739-W	02

Drawing Title:
EXISTING SITE PLAN

Stage:	Status:	Revision:
PLANNING	S5	P09

Date:	Size	Scale:
29/04/2026	A3	1:500



Level 11, The Shard, 32 London Bridge Street, SE1 9SG
+44 (0) 20 7398 8300 RLB_UK RLB.com

Contact: Katie.Byrne@uk.rlb.com
Author: Harvey.Lee@uk.rlb.com
QA: John.Adamson@uk.rlb.com

This drawing is to be read in conjunction with all other associated specifications, schedules, drawings and information issued.
Do NOT scale this drawing. Check and verify ALL dimensions and levels and on site before work commences. For discrepancies or omissions contact Rider Levett Bucknall.
All work and materials to conform with current applicable statutory legislation and regulations.
All work to comply with Construction Design Management (CDM) 2015.
Drawings to be printed in colour, to the scale stated in the title block:
Print colour check (CMYK) Print size check 9mm
This information is not to be shared or replicated without permission from RLB. Copyright © 2021 Rider Levett Bucknall UK Limited.

EXISTING SITE PLAN

SCALE : 1:500

