



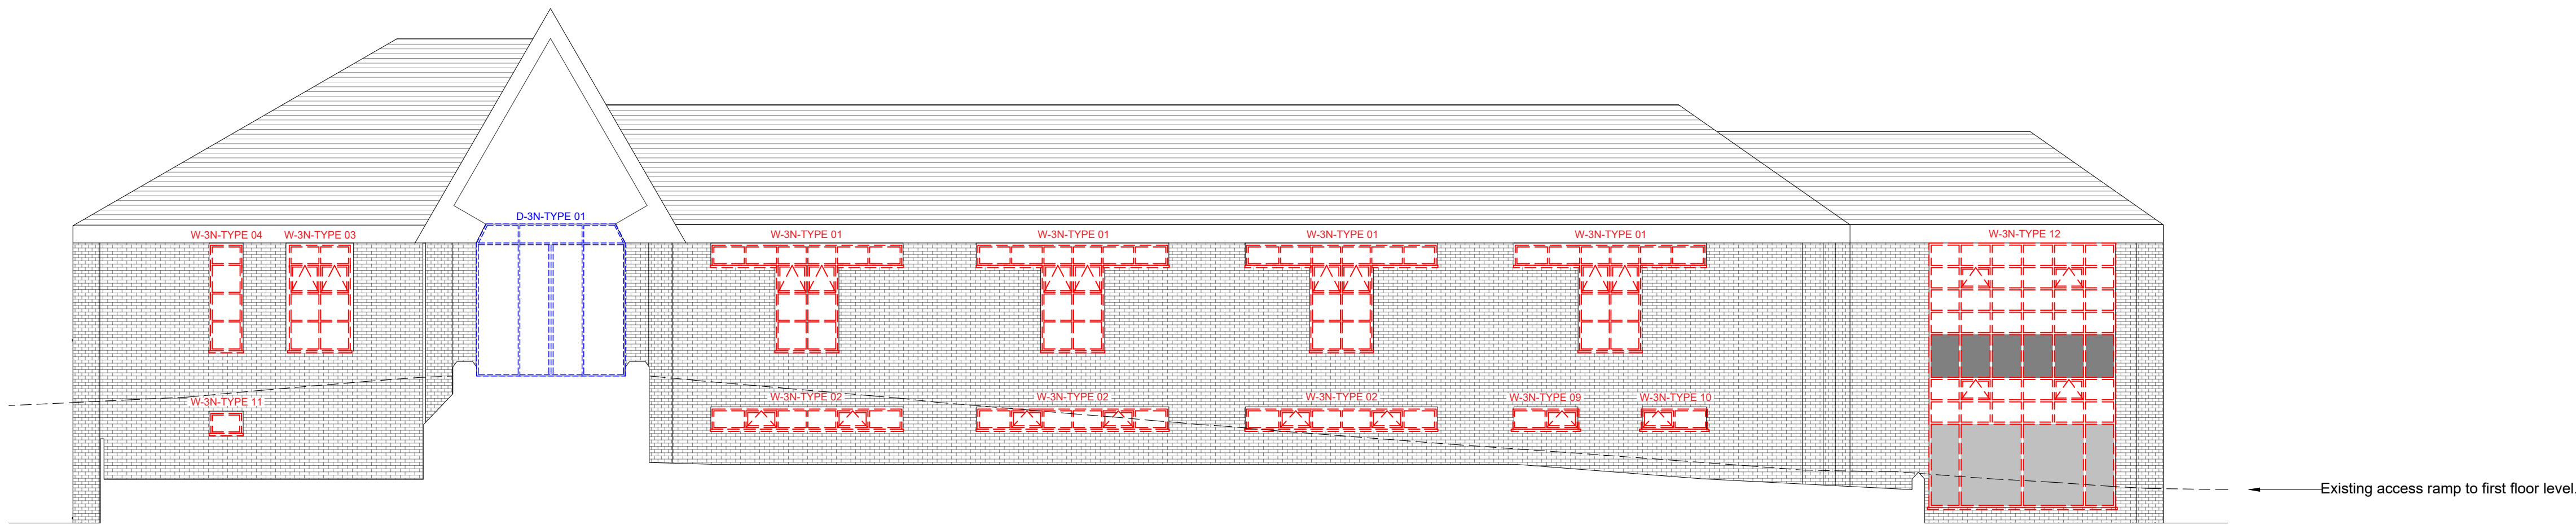


PROPOSED NORTH ELEVATION

SCALE : 1:100

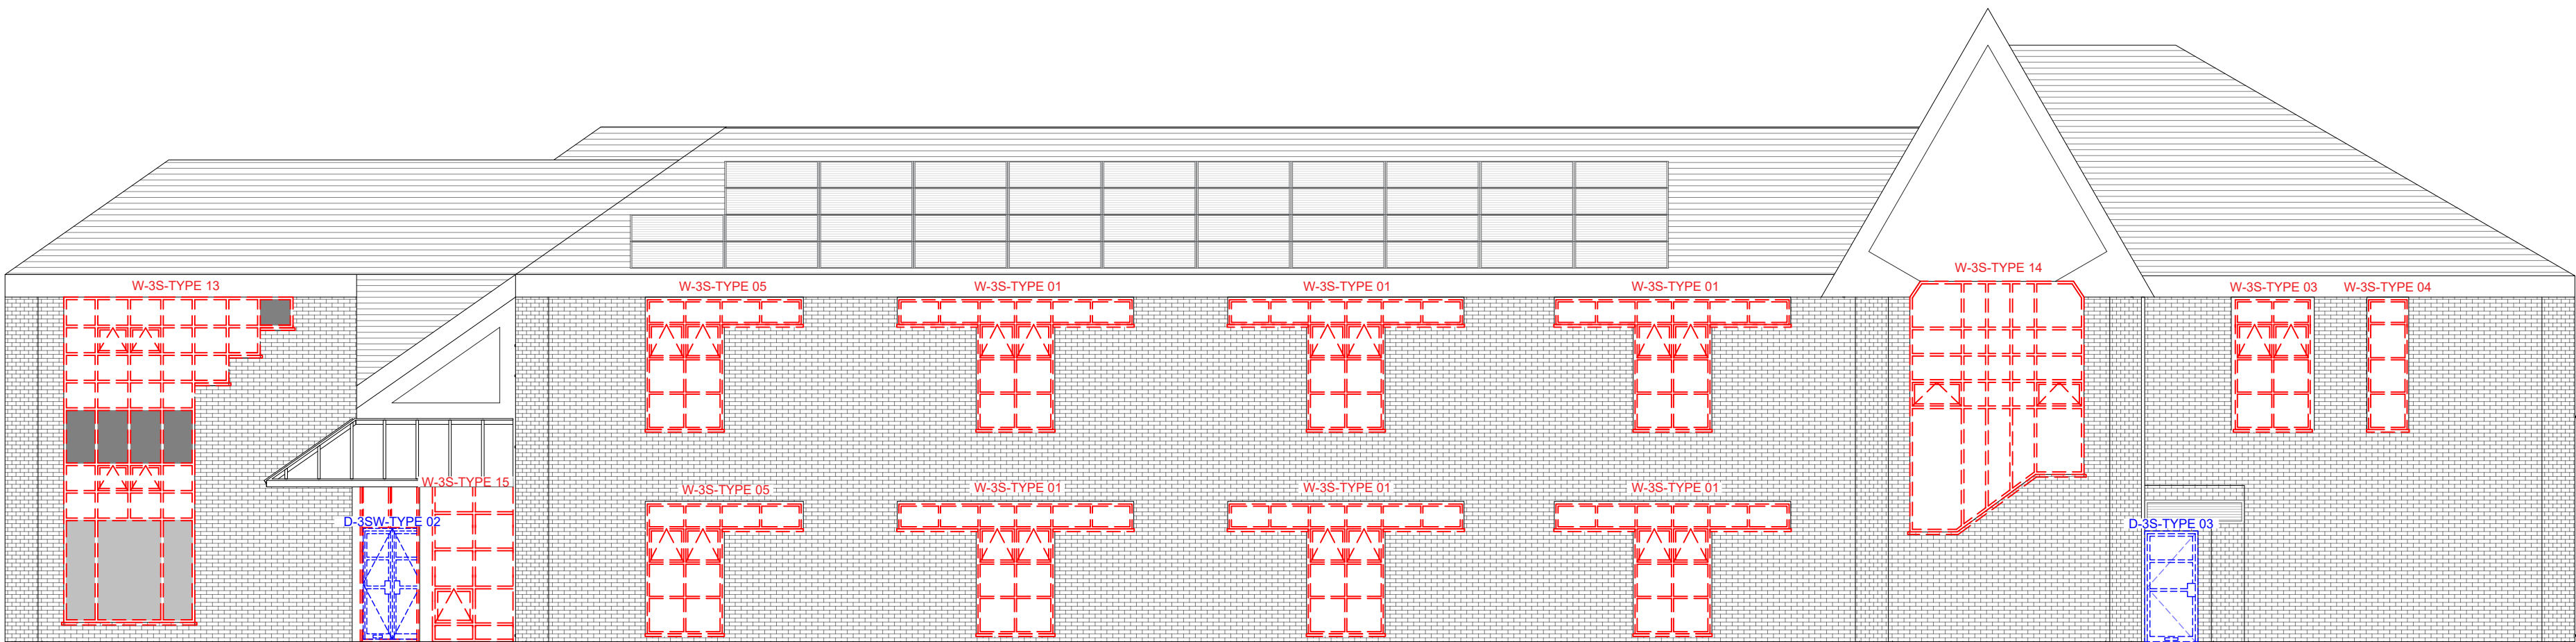


PROPOSED SOUTH ELEVATION

SCALE : 1:100

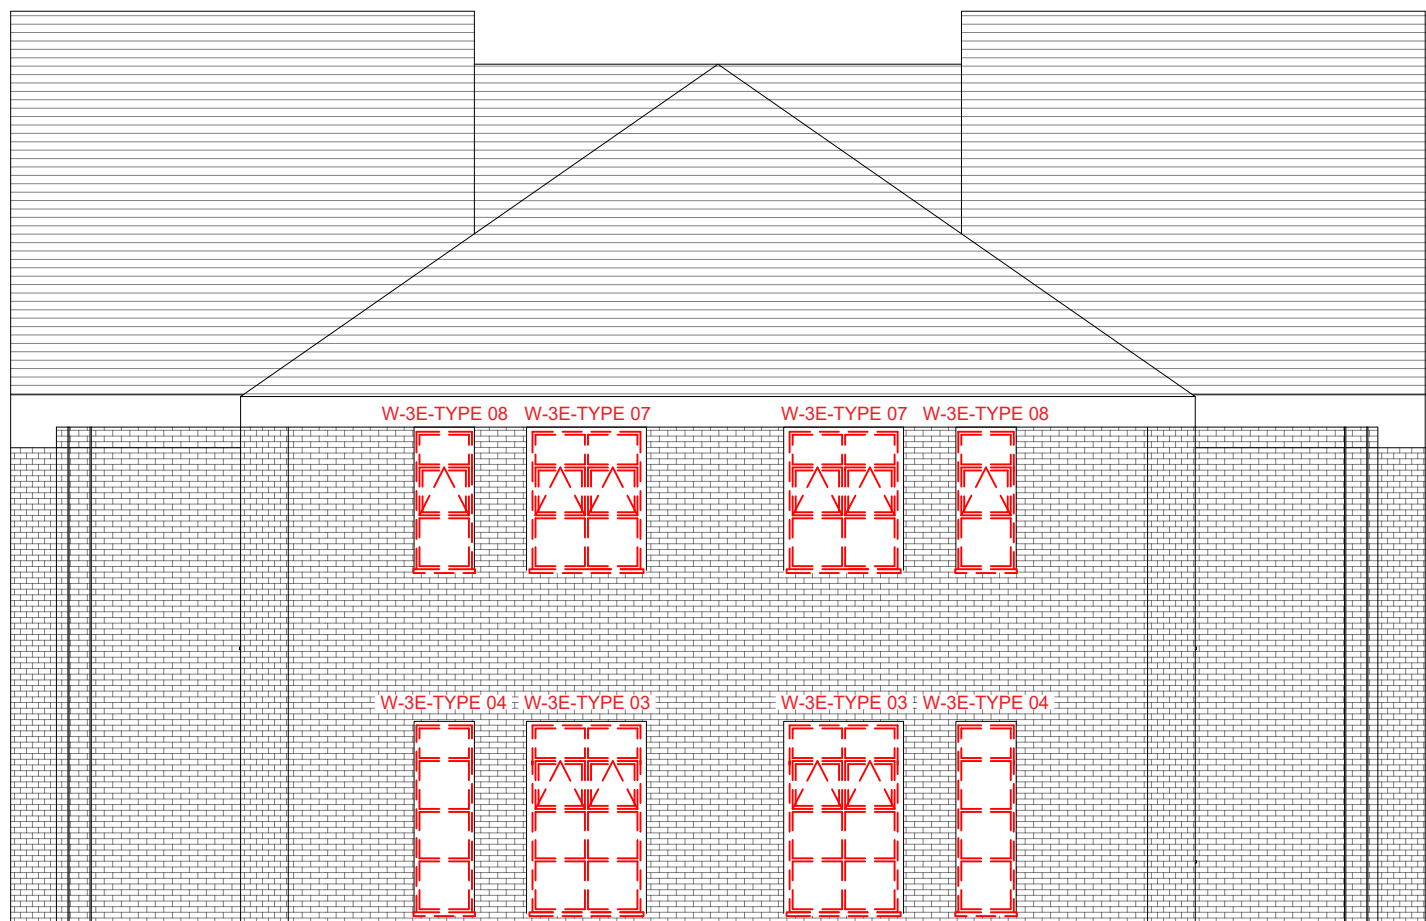

PROPOSED EAST ELEVATION

SCALE : 1:100

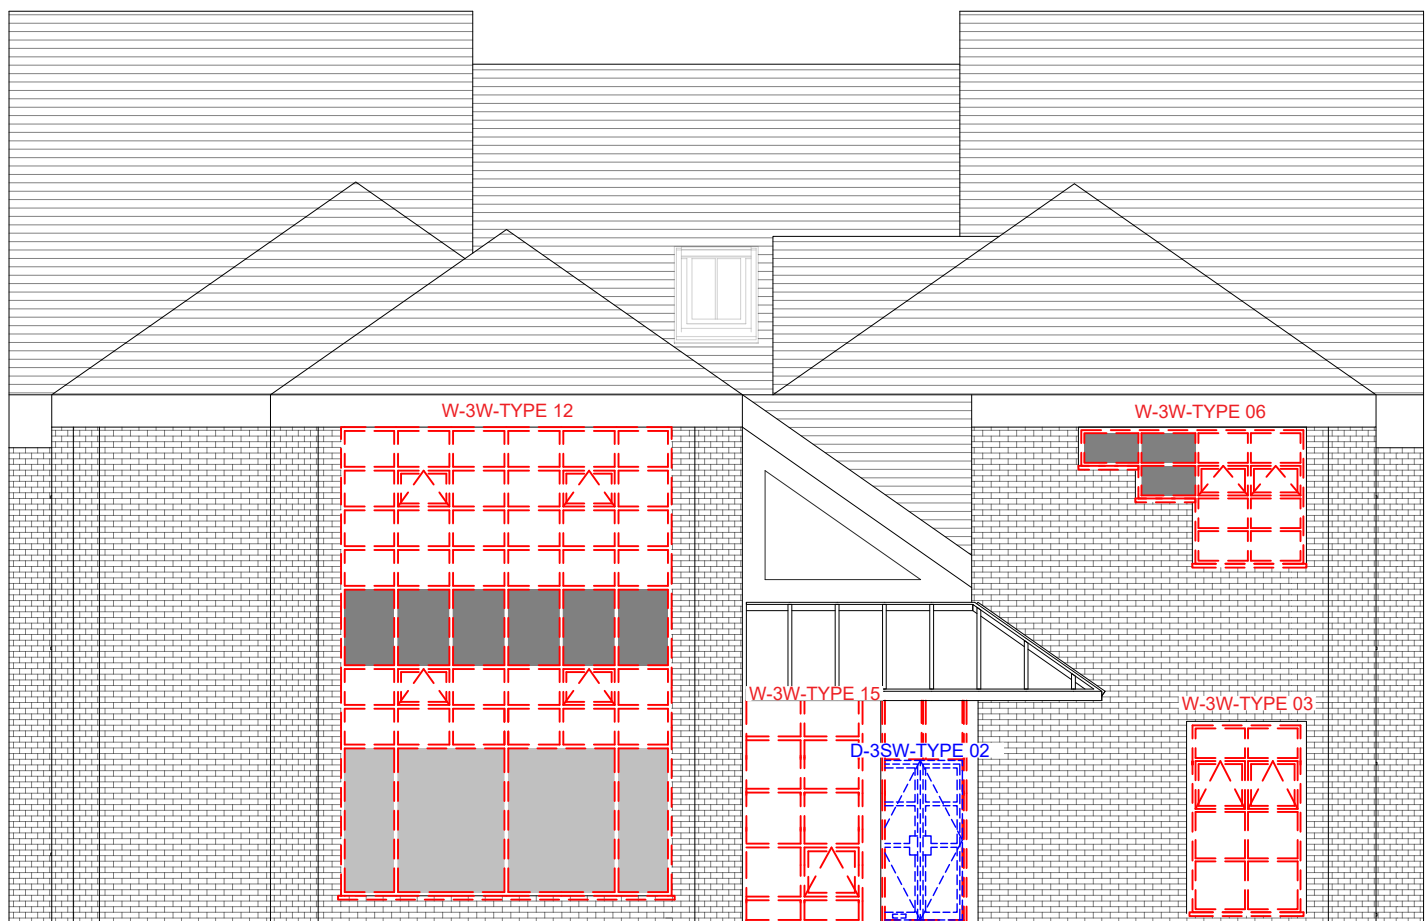

PROPOSED WEST ELEVATION

SCALE : 1:100

KEY:

W-XX-TYPE X Window-Elevation Drawing-Type Number - Refer to window schedule.

Window to be replaced with double-glazed aluminium unit.

Door to be replaced with double-glazed aluminium unit.

CONSTRUCTION NOTES:

Proposed glazing to be double-glazed in compliance with Energy Efficiency, Building Regulations and Historic Buildings. The contractor is to design, supply and install new double-glazed aluminium units (in RAL 7005) to match the specification of existing window and door designs with the addition of new trickle vents.

All deconstruction works to be carried out in accordance with the NBS specification clause Ac_10_10_20.

All demolition works to be carried out in accordance with the NBS specification clause Ac_10_10_25.

Site clearance to be carried out in accordance with the NBS specification clause Ac_10_30.

Rev	Description	Date
P09	Repackaged issue.	29/04/2026
P06	AC unit elevations added.	05/01/2026
P05	Solar PV panels updated.	02/01/2026
P04	Solar PV panels included.	15/12/2025
P03	External ramp included.	01/12/2025
P02	Text updates.	14/11/2025
P01	First issue.	27/10/2025

Client:
WOKINGHAM BOROUGH
COUNCIL

Project Title:
POST-16 SEND HUB,
DENMARK STREET,
WOKINGHAM, RG40 2BB

RLB ID: P-023739-W Drawing Number: 08

Drawing Title:
PROPOSED ELEVATIONS

Stage:	Status:	Revision:
PLANNING	S5	P09
Date:	Size:	Scale:
29/04/2026	A1	1:100



Level 11, The Shard, 32 London Bridge Street, SE1 9SG
+44 (0) 20 7398 8300 RLB_UK RLB.com

Contact: John.Adamson@uk.rlb.com
Author: Harvey.Lee@uk.rlb.com
QA: Katie.Byrne@uk.rlb.com

This drawing is to be read in conjunction with all other associated specifications, schedules, drawings and information issued.
Do NOT scale this drawing. Check and verify ALL dimensions and levels and on site before work commences. For discrepancies or omissions contact Rider Levett Bucknall.

All work and materials to conform with current applicable statutory legislation and regulations.

All work to comply with Construction Design Management (CDM) 2015.
Drawings to be printed in colour, to the scale stated in the title block.

Print colour check (CMYK) Print size check 15mm

0 1m 2m 4m 6m 8m 1:100