



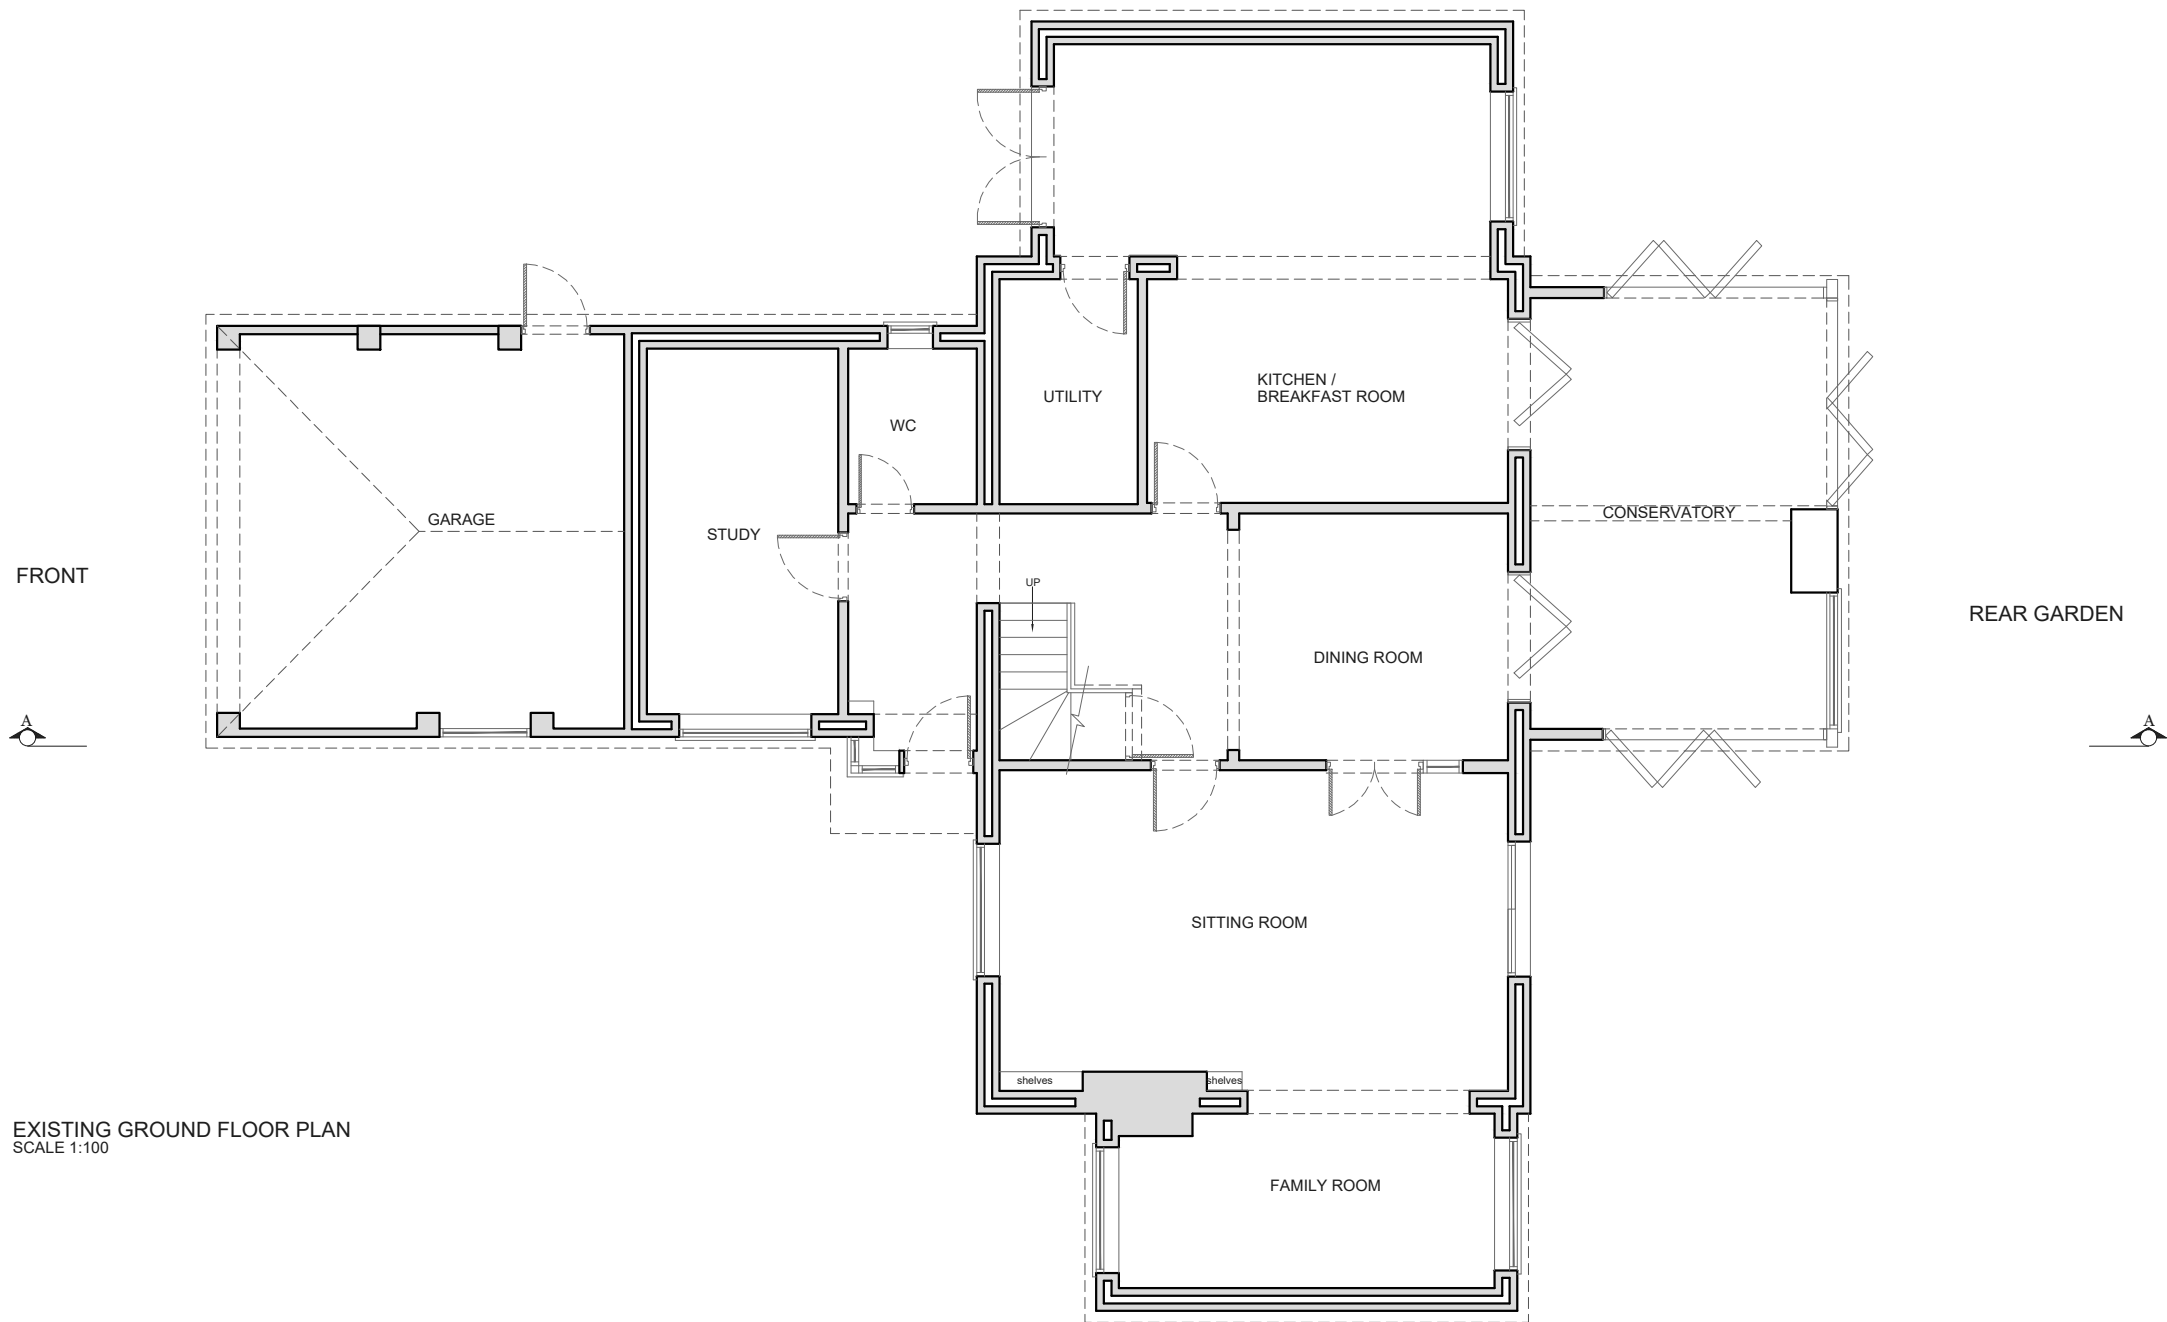

EXISTING GROUND FLOOR PLAN
SCALE 1:100

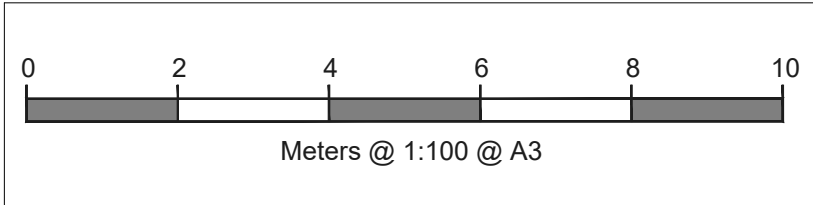

NOTES		
REV	DATE	NOTES
LP REF. NO.		
LP4285		
CLIENT		
MR & MRS COOPER		
PROJECT		
1 ORCHARD PLACE, RECTORY ROAD, RG40 1DW		
DRAWING TITLE		
EXISTING GROUND FLOOR PLAN		
SCALE		
1:100@A3		
DATE		DRAWN
16-01-26		S-K
DRAWING NO.	REV.	
PP-01		