



FRONT

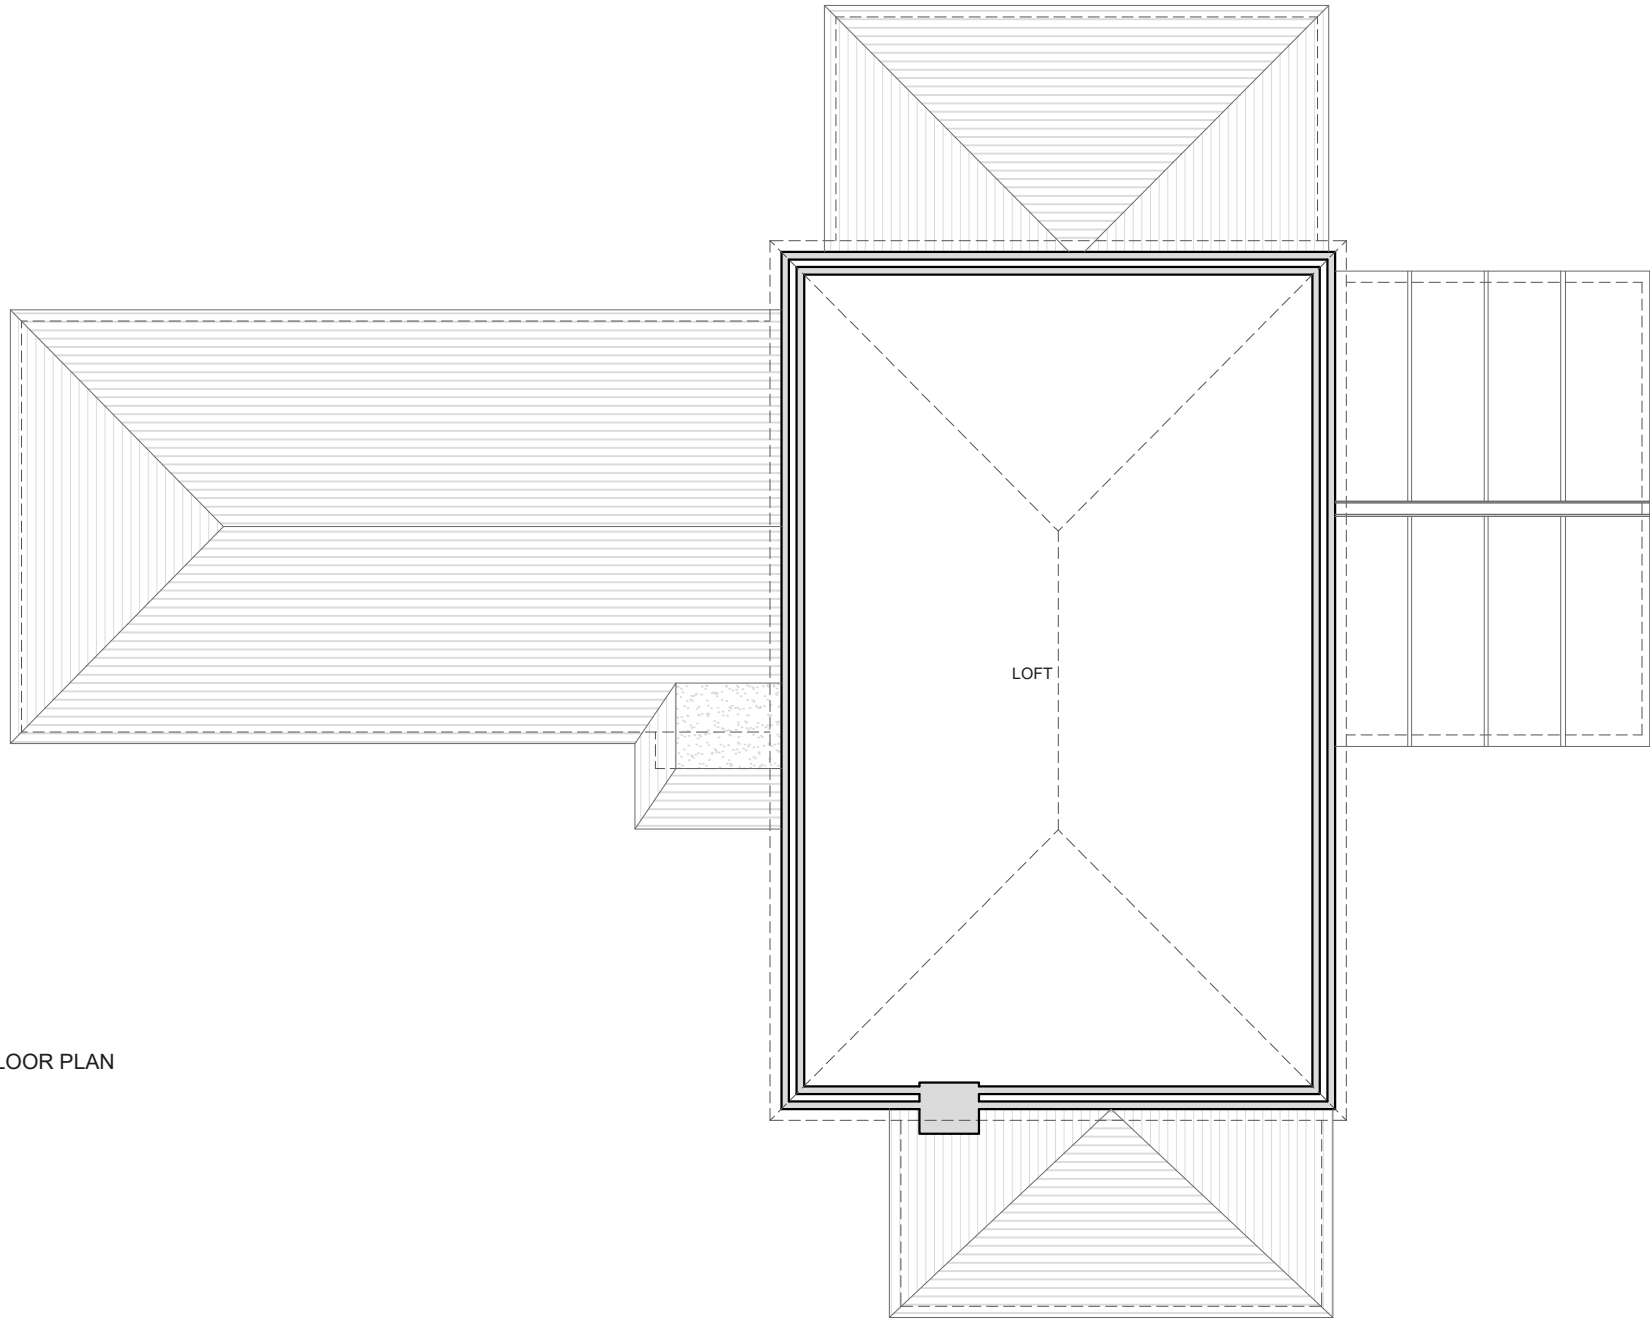

EXISTING LOFT FLOOR PLAN
SCALE 1:100



REAR GARDEN

 

NOTES		
REV	DATE	NOTES
LP REF. NO. LP4285		
CLIENT MR & MRS COOPER		
PROJECT 1 ORCHARD PLACE, RECTORY ROAD, RG40 1DW		
DRAWING TITLE EXISTING LOFT FLOOR PLAN		
SCALE 1:100@A3		
DATE 16-01-26		DRAWN S-K
DRAWING NO. PP-03	REV.	
LOFTPLAN DESIGNS LIMITED 1 Saturn House, Calleva Park Aldermaston, Reading RG7 8HA Telephone: (01256) 881041 Email: customerservices@loftplan.co.uk www.loftplan.co.uk		