


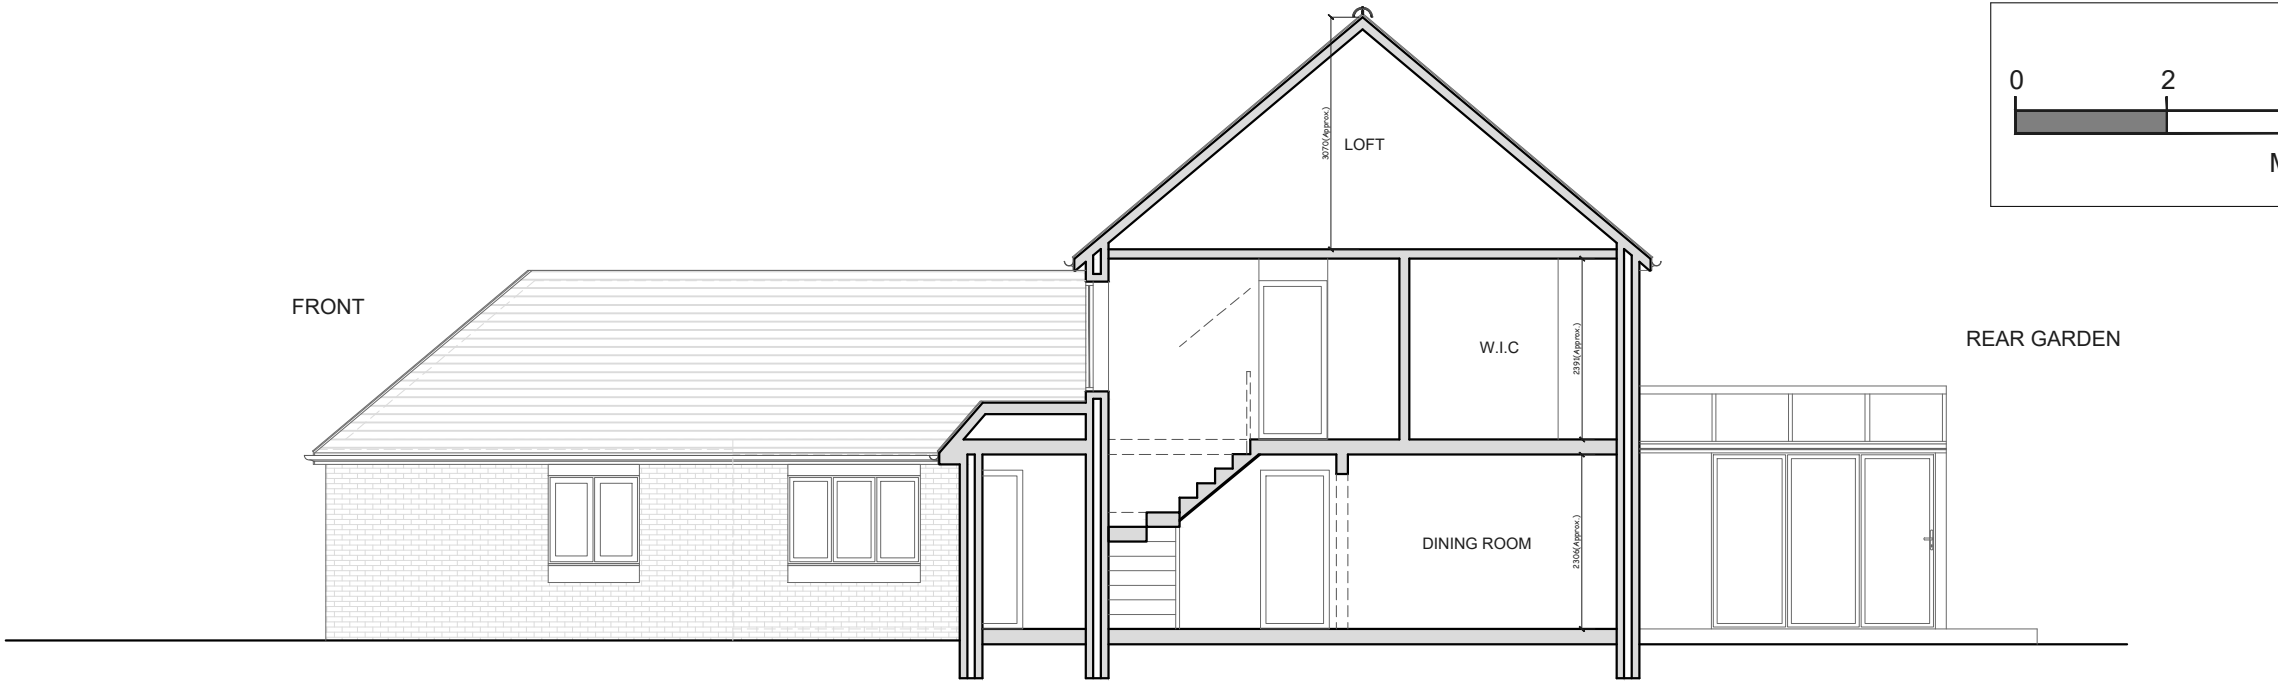

EXISTING SECTIONAL ELEVATION A-A  
SCALE 1:100



EXISTING NORTH-EAST ELEVATION  
SCALE 1:100



EXISTING SOUTH-WEST ELEVATION  
SCALE 1:100



NOTES

|  |  |  |
|--|--|--|
|  |  |  |
|  |  |  |
|  |  |  |
|  |  |  |

| REV | DATE | NOTES |
|-----|------|-------|
|-----|------|-------|

LP REF. NO.  
**LP4285**

CLIENT  
**MR & MRS COOPER**

PROJECT  
**1 ORCHARD PLACE,  
RECTORY ROAD,  
RG40 1DW**

DRAWING TITLE  
**EXISTING SECTION AND  
SIDE ELEVATIONS**

SCALE  
**1:100@A3**

|                 |            |
|-----------------|------------|
| DATE            | DRAWN      |
| <b>16-01-26</b> | <b>S-K</b> |

|                             |      |
|-----------------------------|------|
| DRAWING NO.<br><b>PP-05</b> | REV. |
|-----------------------------|------|



LOFTPLAN DESIGNS LIMITED  
1 Saturn House, Calleva Park  
Aldermaston, Reading RG7 8HA  
Telephone: (01256) 881041  
Email: customerservices@loftplan.co.uk  
www.loftplan.co.uk