


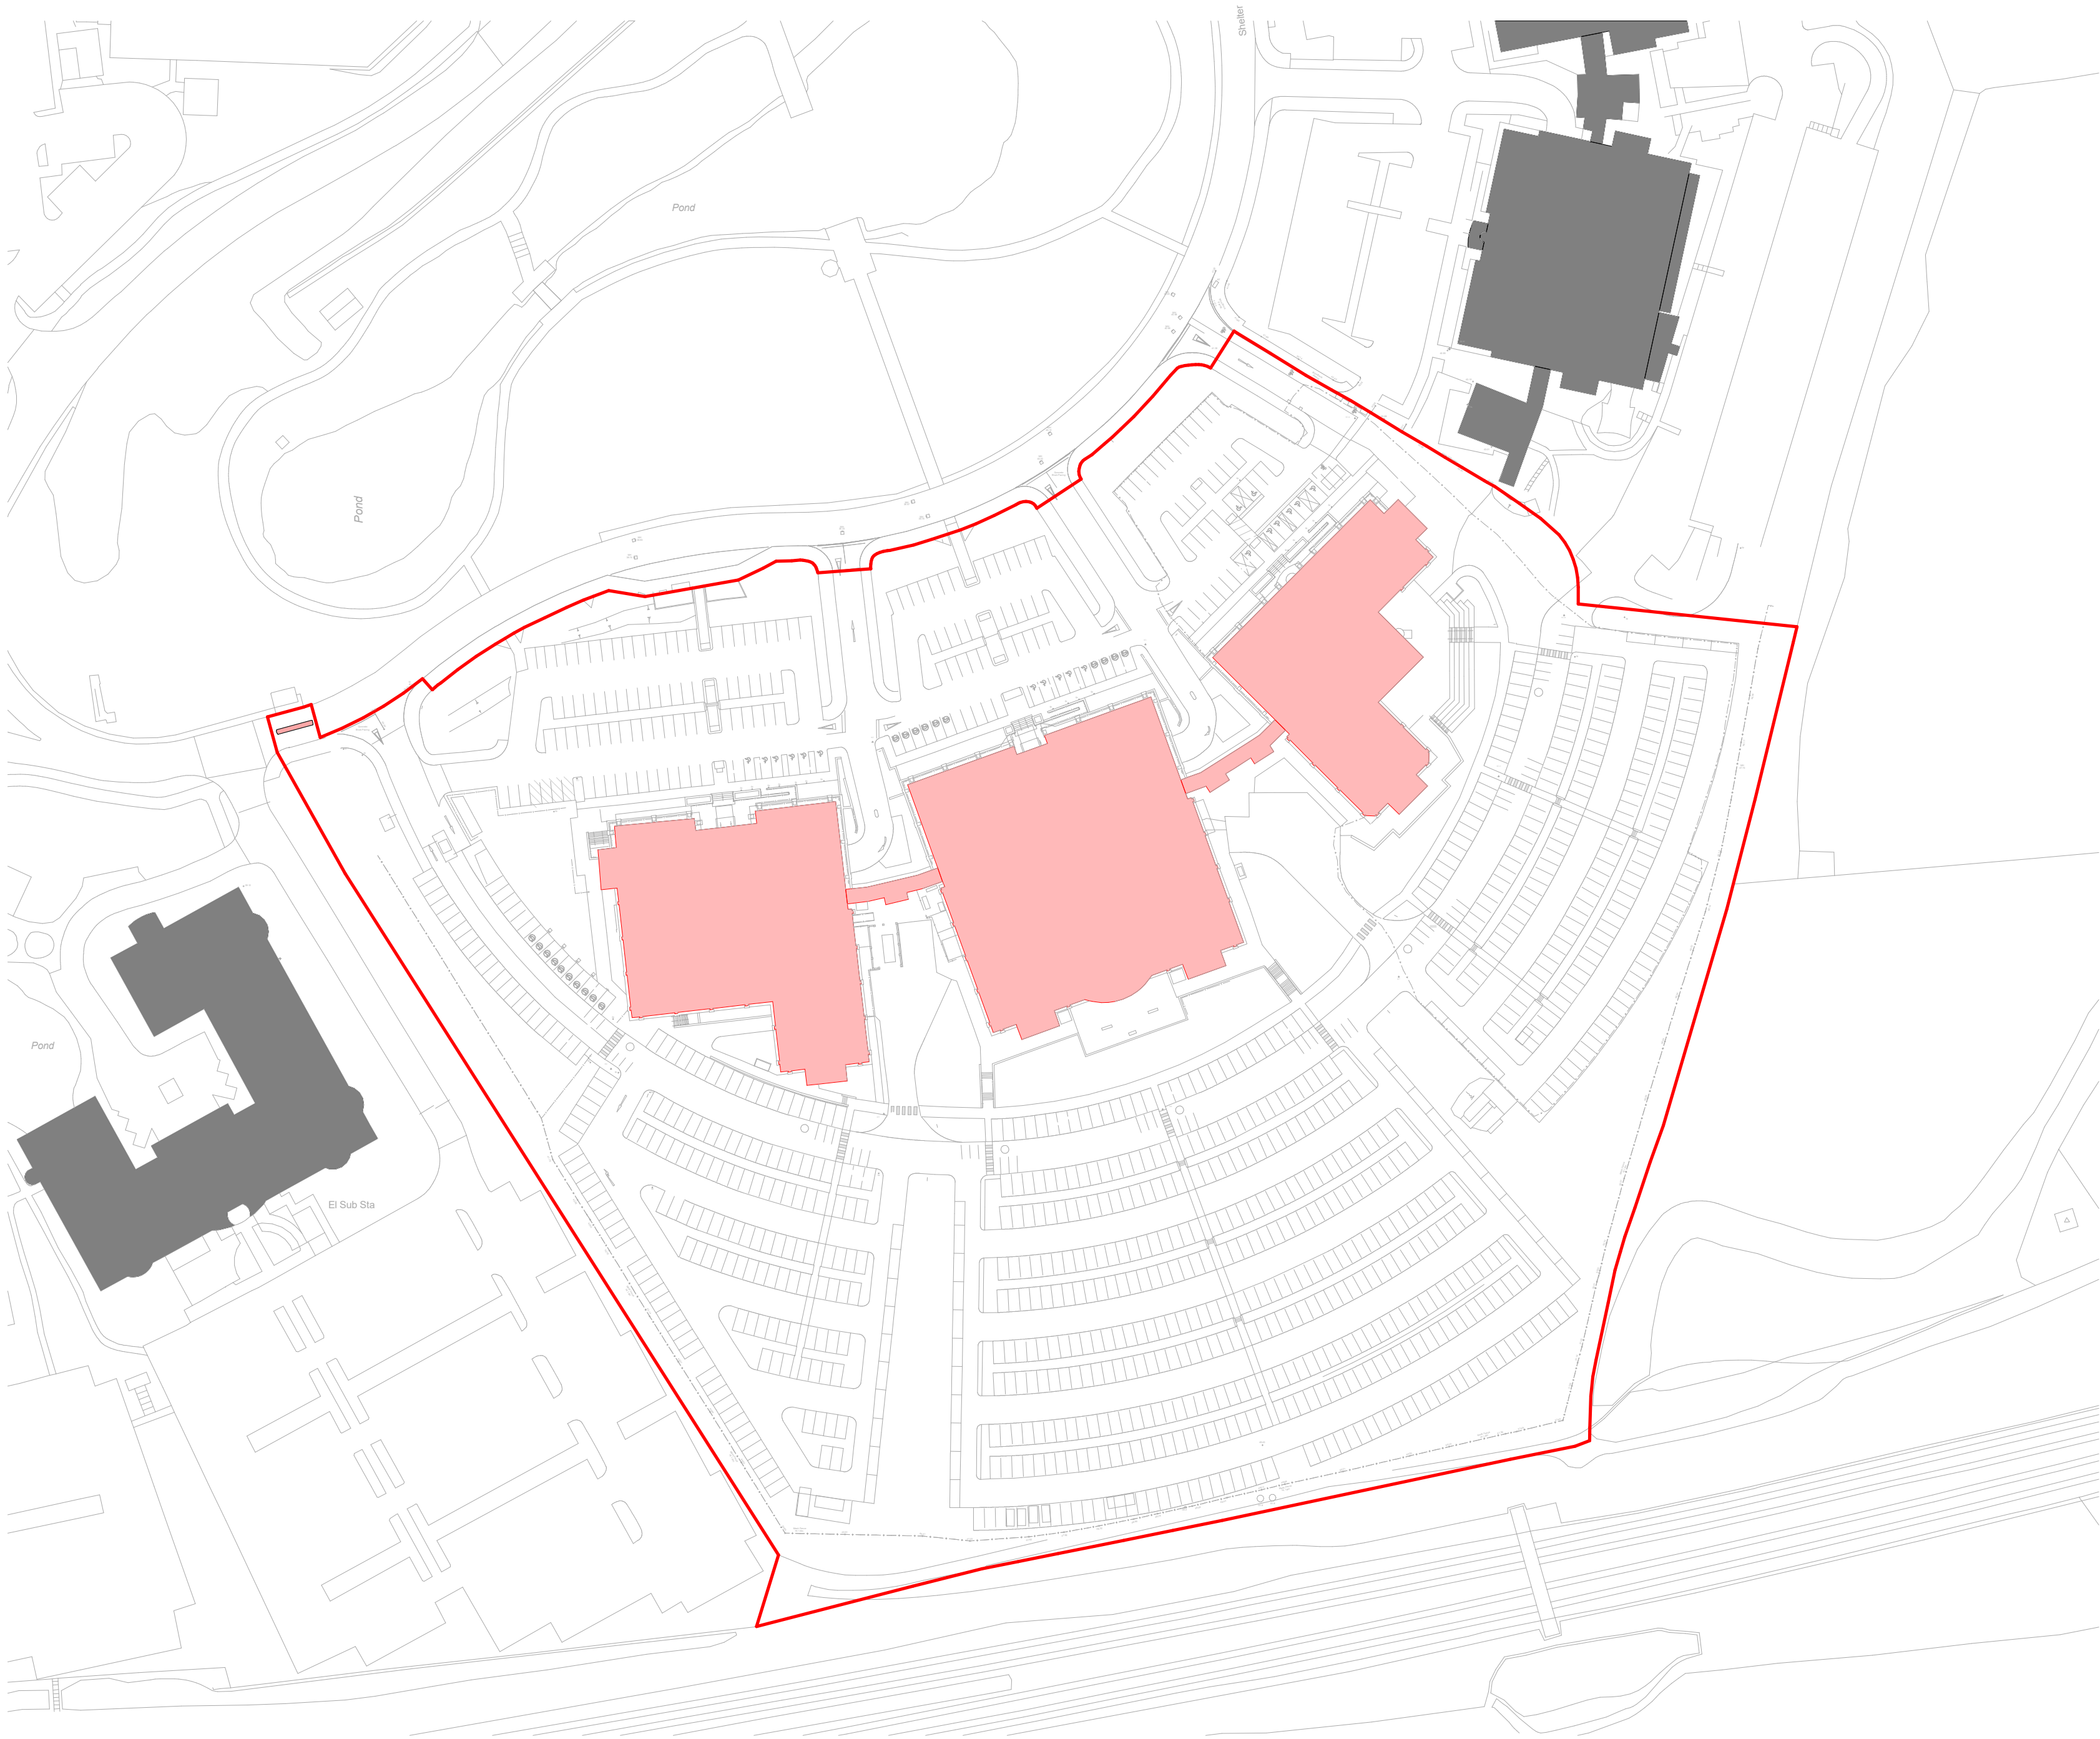

1

Demolition Plan

1 : 1000

Notes:


1. Do not scale this drawing.
2. Dimensions are in millimetres unless otherwise stated.
3. This drawing is to be read in conjunction with all relevant Architectural, Civil, Structural, Service Engineer and Other consultant drawings, schedules and specifications.
4. The contractor is to check and verify all dimensions on-site prior to the commencement of work or preparation of shop drawings.

Copyright Twelve Architects Ltd. Unless otherwise agreed in writing all rights to this document are subject to payment in full of all charges; this document may only be used for the express purpose and project for which it has been created and delivered, and may not be otherwise used or copied. Any unauthorised use of this document is at the user's sole risk and without limiting Twelve Architects Ltd's rights, the user releases and indemnifies Twelve Architects Ltd from and against all loss so arising.

KEY:

STRUCTURES TO BE DEMOLISHED

Key:

 

Rev.	Date	Description	Drawn	Checked
00	15/05/2025	Initial Issue	PS	MC
01	15/05/2025	Red-line boundary changed	CP	MC
02	24/09/2025	OUTLINE PLANNING SUBMISSION	CP	RS

Project Information:

Project: Thames Valley Park Data Centre

Client: F H Trustees

Drawing Number:

259904-12A-AR-DR-PL-DM-0000

Issue Suitability:

Planning

Job No:

12.259904

Scale @ A1:

1 : 1000

Status:

-R2

Revision:

-02

Drawing Title:

DEMOLITION SITE PLAN

twelve
architects & masterplanners

twelve architects & masterplanners
148 Tooley Street | London | SE1 2TU
t: +44 (0) 207 846 2012
e: info@twelvearchitects.com
w: www.twelvearchitects.com

Copyright ©