




FRONT ELEVATION



SIDE ELEVATION



REAR ELEVATION

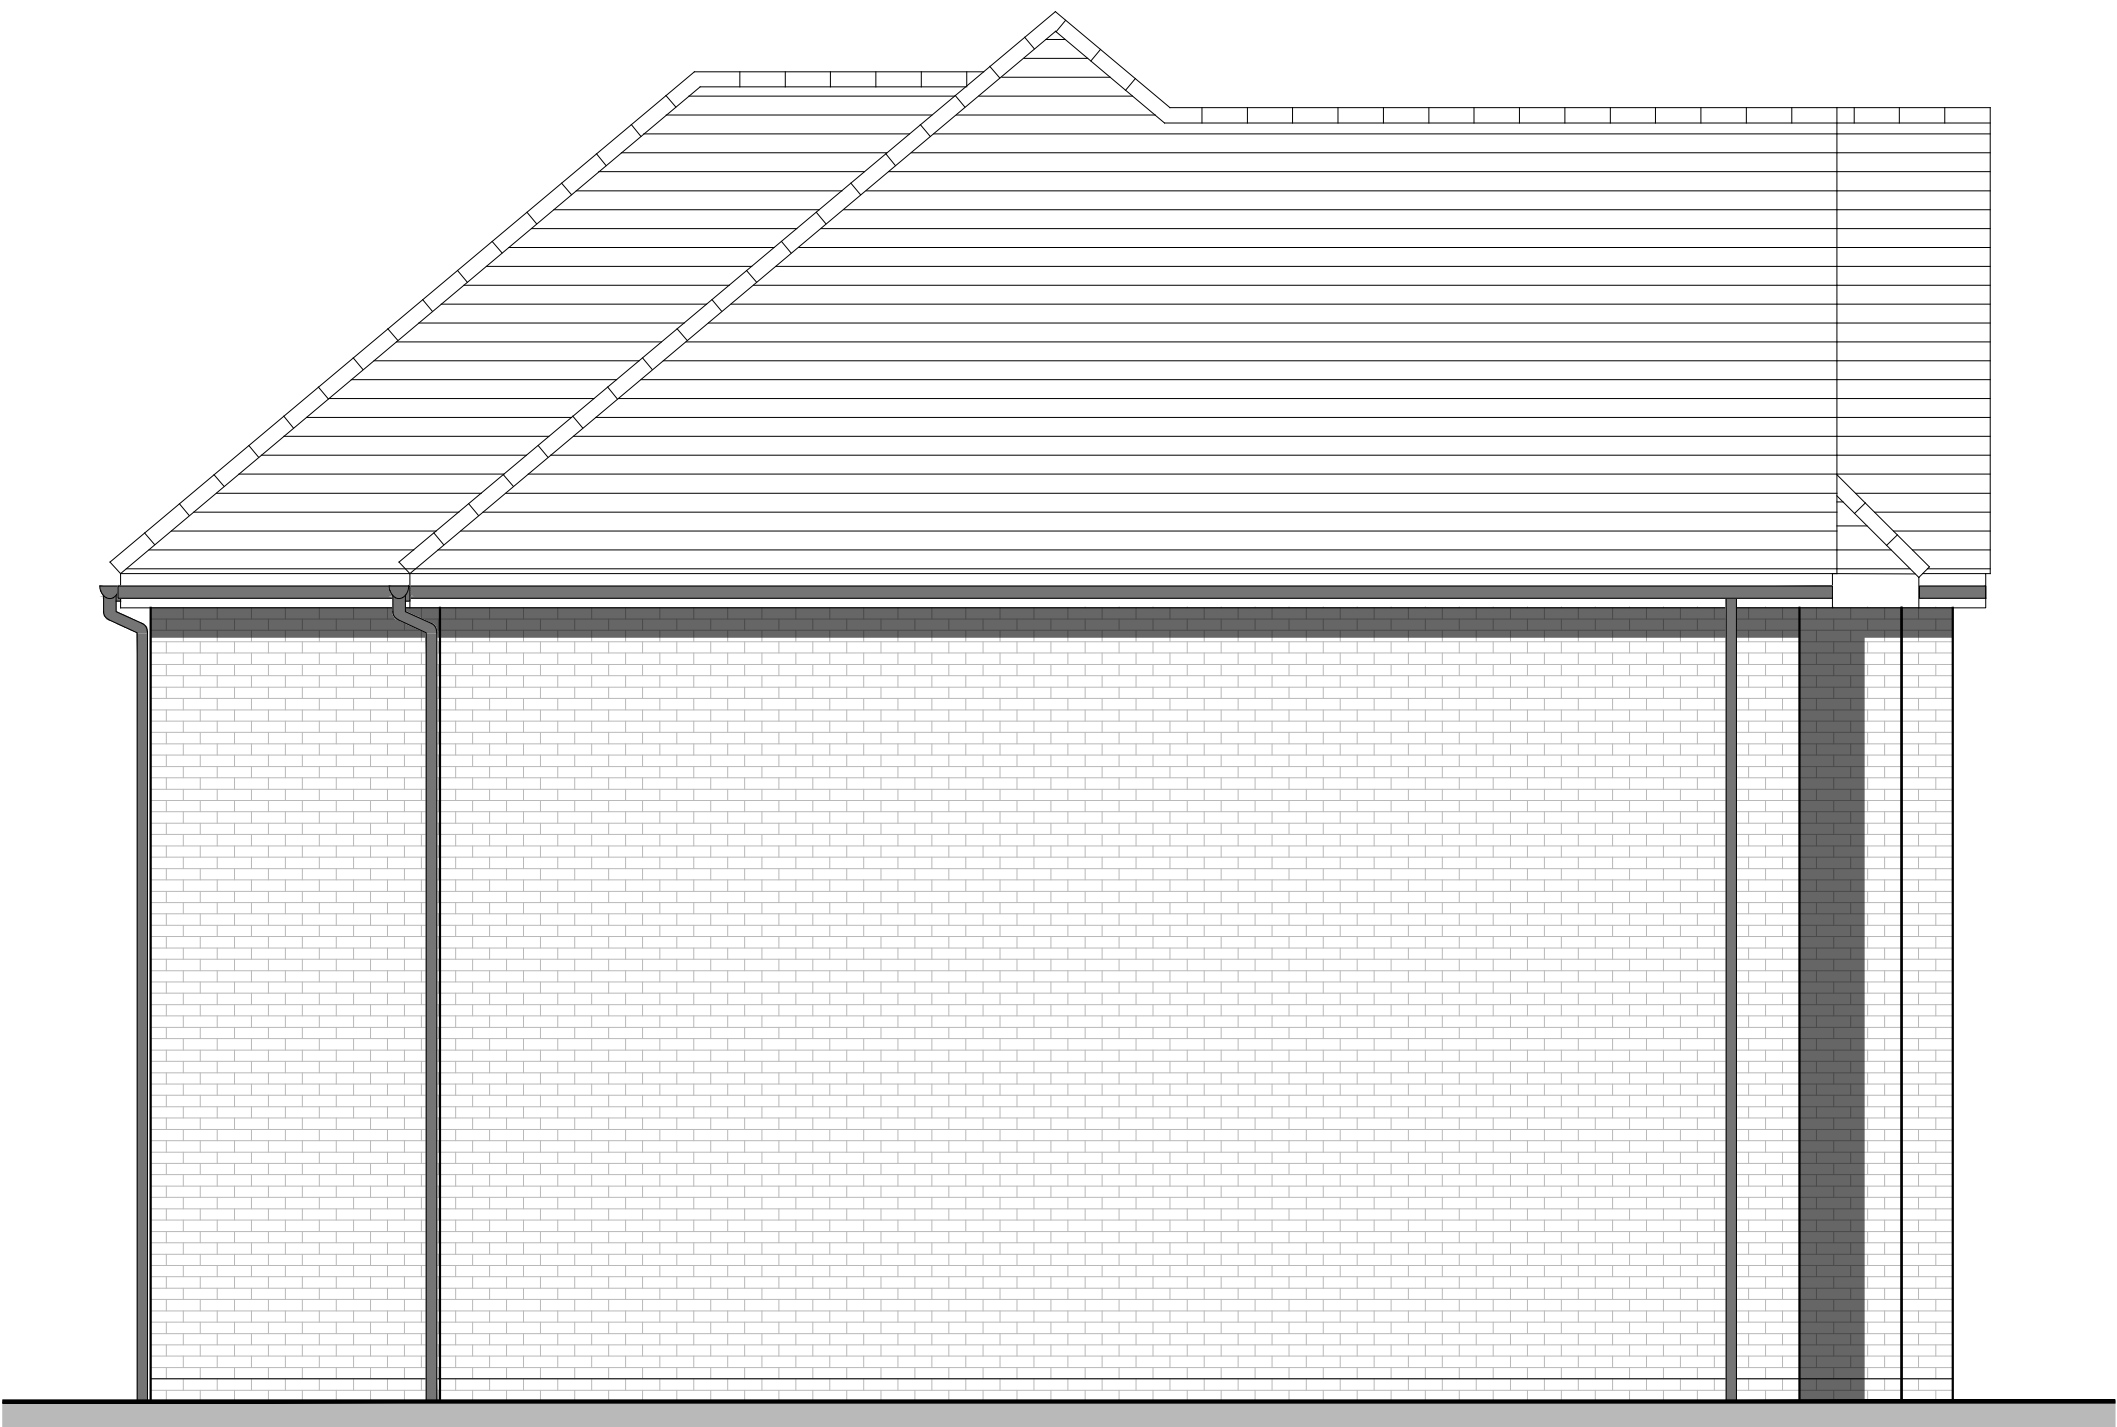

FLANK ELEVATION

HOUSETYPE VARIATIONS

|                     |                       |                                                                   |
|---------------------|-----------------------|-------------------------------------------------------------------|
| PLOT NUMBERS:       | AS DRAWN              | - P03, P04, P26, P38, P39, P40, P42, P43, P47, P48, P68, P70, P72 |
|                     | HANDED                | - P46, P61, P62                                                   |
|                     |                       |                                                                   |
| MATERIALS:          | WALLS                 | - BRICK                                                           |
|                     | WALLS (TREATMENT)     | - N/A                                                             |
|                     | FENESTRATION          | - UPVC                                                            |
|                     | OBSCURER WINDOWS      | - BATHROOMS & ENSUITES                                            |
|                     | EXTERNAL DOORS        | - UPVC                                                            |
|                     | OBSCURER DOORS        | - N/A                                                             |
|                     | ROOF                  | - TILE                                                            |
|                     | GUTTERING & DOWNPIPES | - UPVC                                                            |
|                     | FASCIA & SOFFITS      | - UPVC                                                            |
| WINDOW OMISSION*:   | PLOT(S)               | - N/A                                                             |
|                     |                       |                                                                   |
| AREA OF UNIT (GIA): | 205.32sqm             | 2,210sqft                                                         |
| B. REGS PART M:     | N/A                   |                                                                   |
| NDSS COMPLIANT:     | YES                   |                                                                   |
| CHARACTER AREA:     | N/A                   |                                                                   |

|     |          |                            |          |
|-----|----------|----------------------------|----------|
| D   | 14.04.26 | Revised plot numbers       | LW       |
| C   | 26.03.26 | Amended to new site layout | EBC      |
| B   | 10.12.25 | Updated Floor Areas        | EBC      |
| A   | 25.11.25 | Amended GIA Calculation    | LW       |
| Rev | Date     | Amendment                  | Initials |

Project:  
LAND AT PARK LANE  
CHARVIL

Client:  
BELLWAY (THAMES VALLEY)

Drawing:  
PROPOSED HOUSETYPE ELEVATIONS  
THE DRAPER

Drawing no: 25.2208.4111 Rev: D

Scale@A1: 1:50 Date: NOV 25 Drawn: DSC Checked: CT