


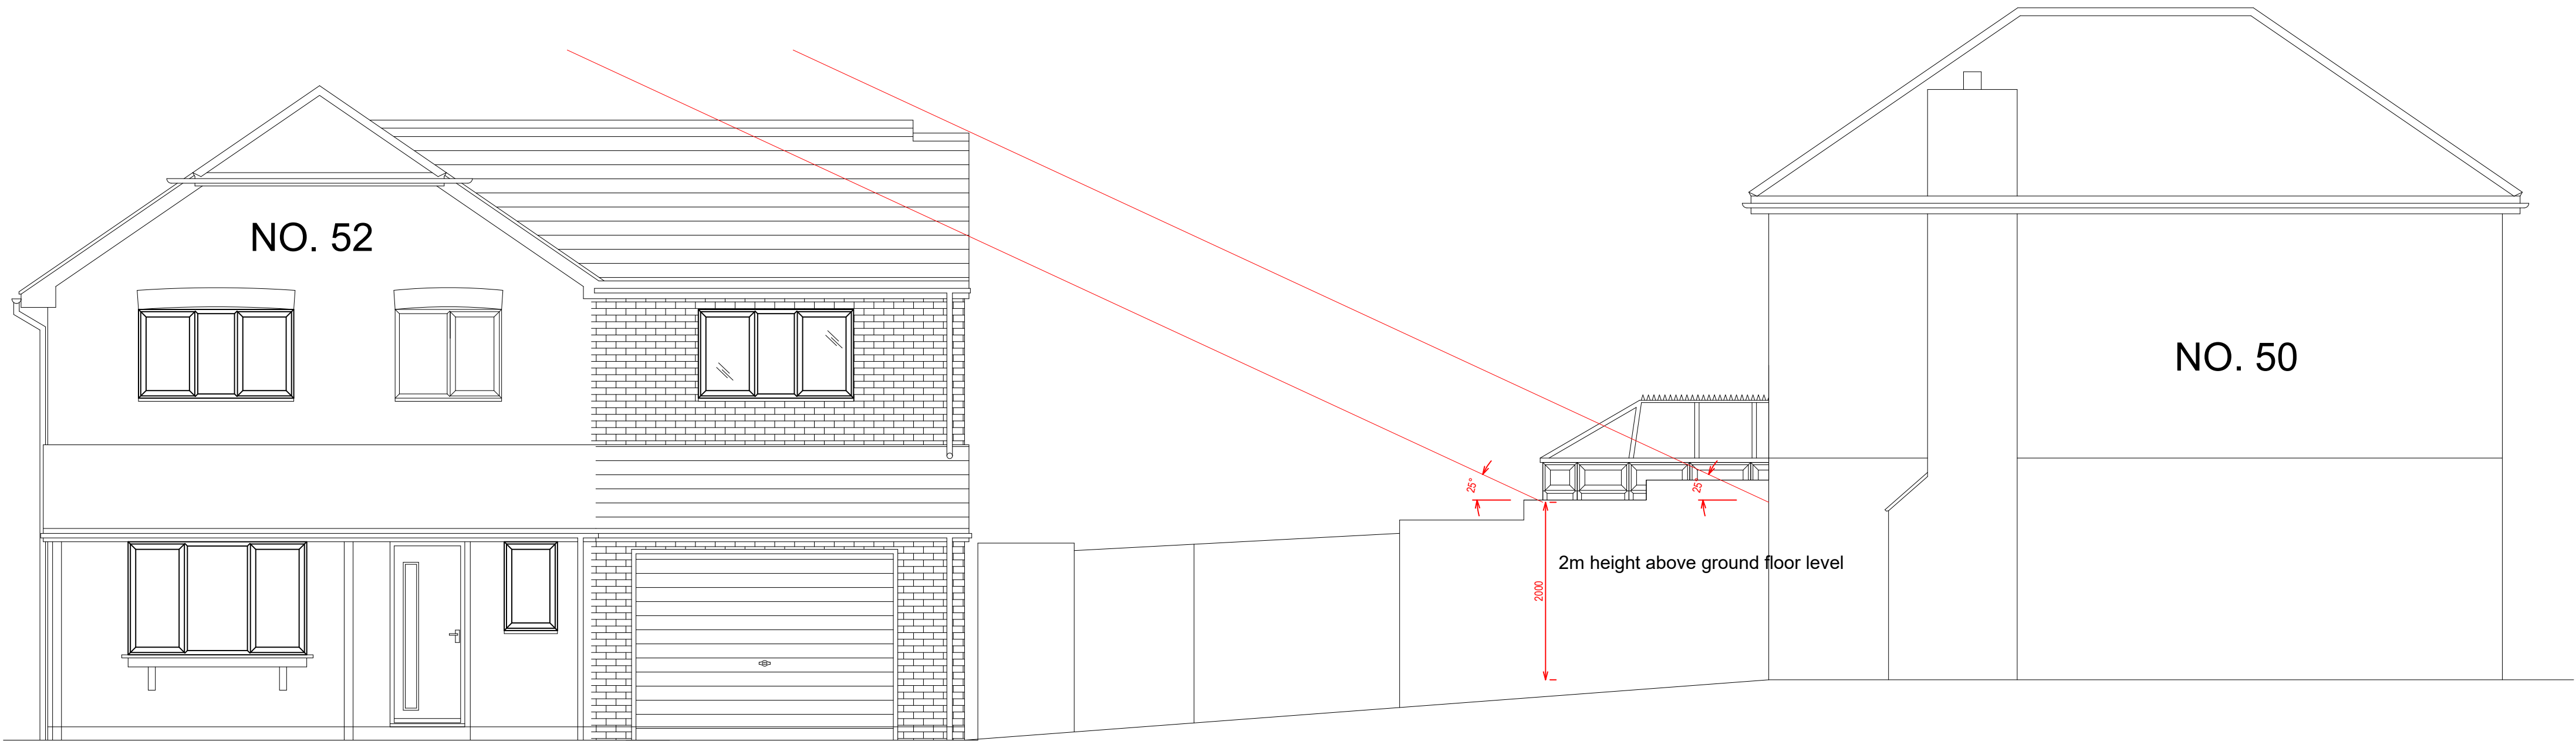

This drawing is copyright of and shall remain the property of: Creative Design and Structure Ltd

Status		Planning							
Project 52 Poundfield Way Twyford RG10 0XR									
Drawing Title PROPOSED GROUND FLOOR PLAN									
		CREATIVE DESIGN & STRUCTURE LTD Henson House, Newtown Rd, Henley-on-Thames, RG9 1HG T:01491 411922 W: www.creativedesignandstructure.co.uk							
Drawn NJ		Scale 1:50@A2;							
Date January 2026									
Drawing No. 12325-11		Rev. <table border="1"> <tr> <td></td> <td></td> <td></td> </tr> <tr> <td></td> <td></td> <td></td> </tr> </table>							