

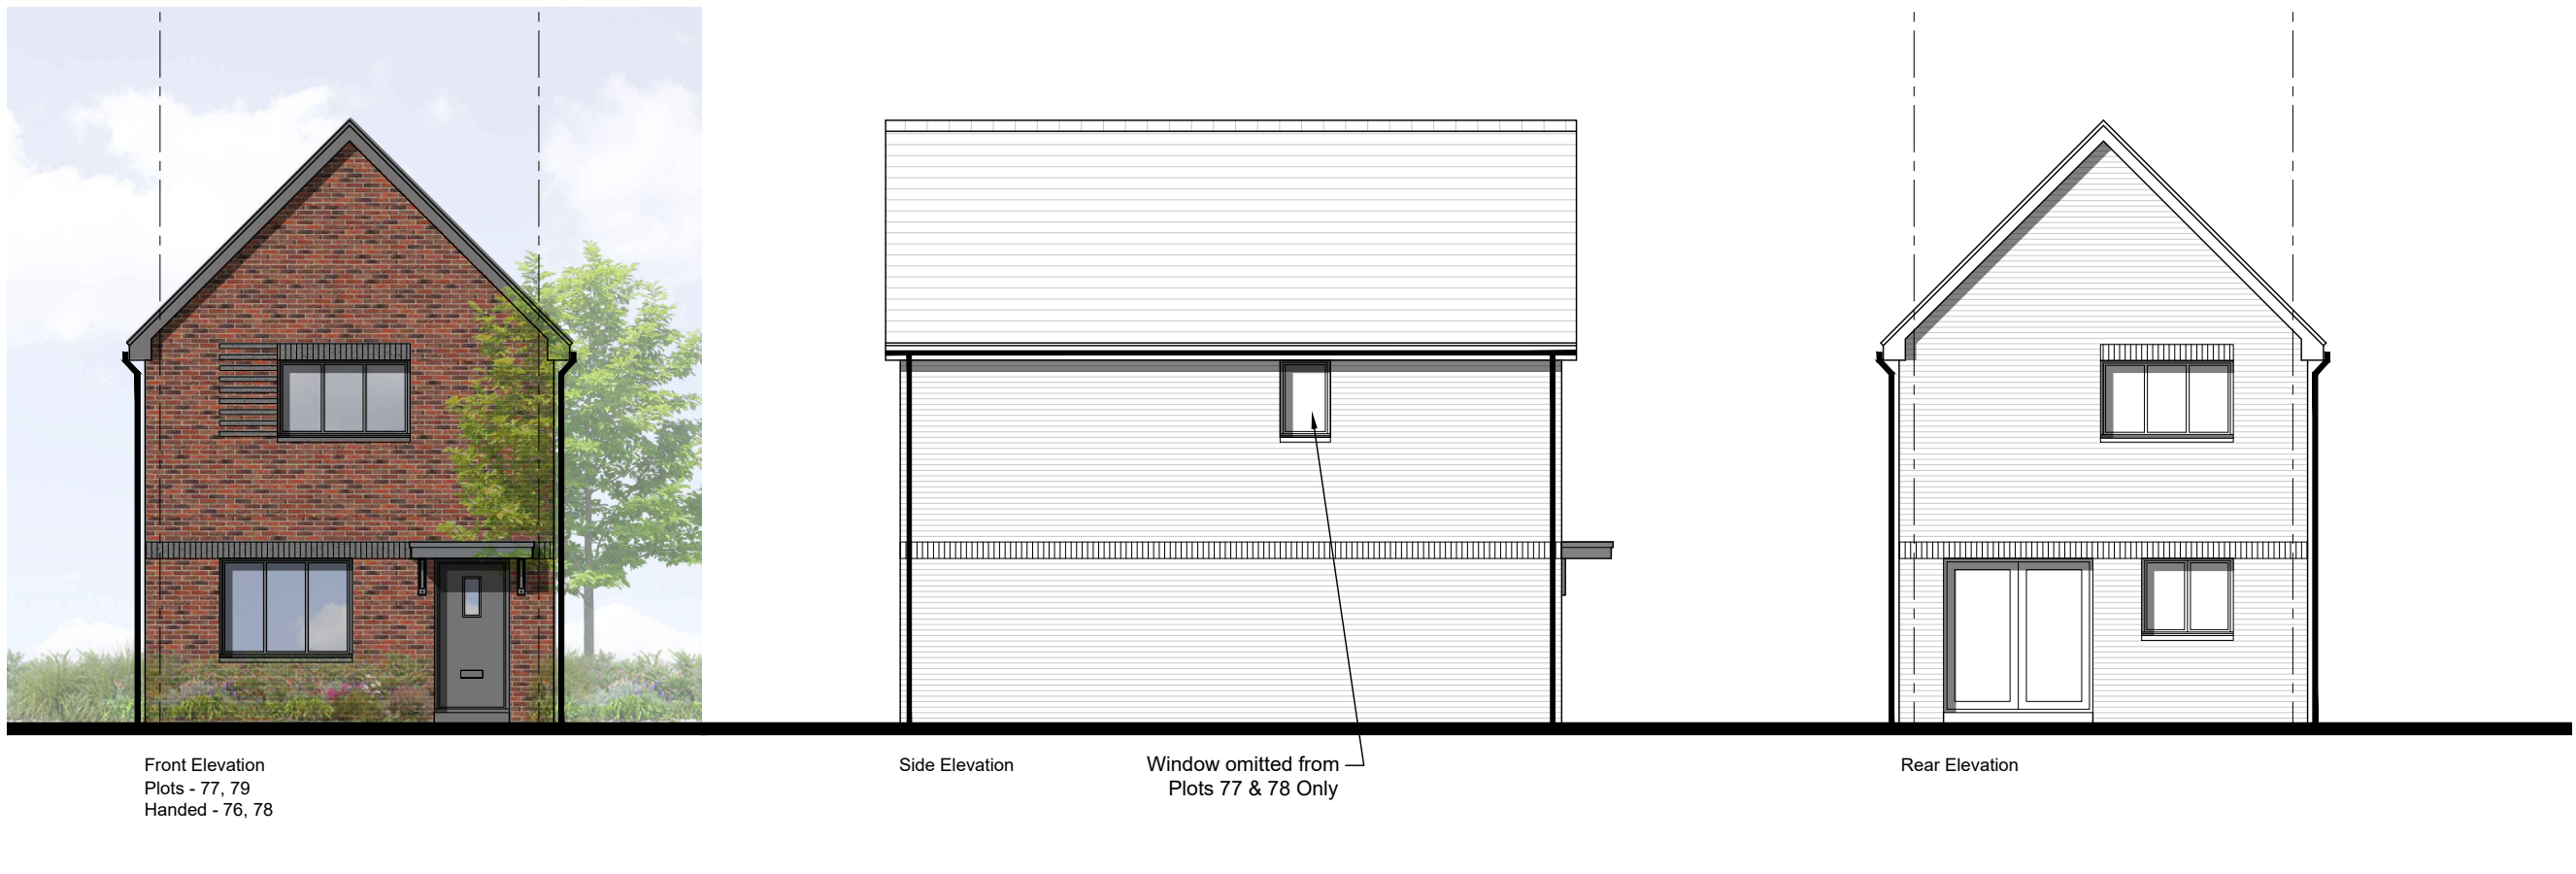
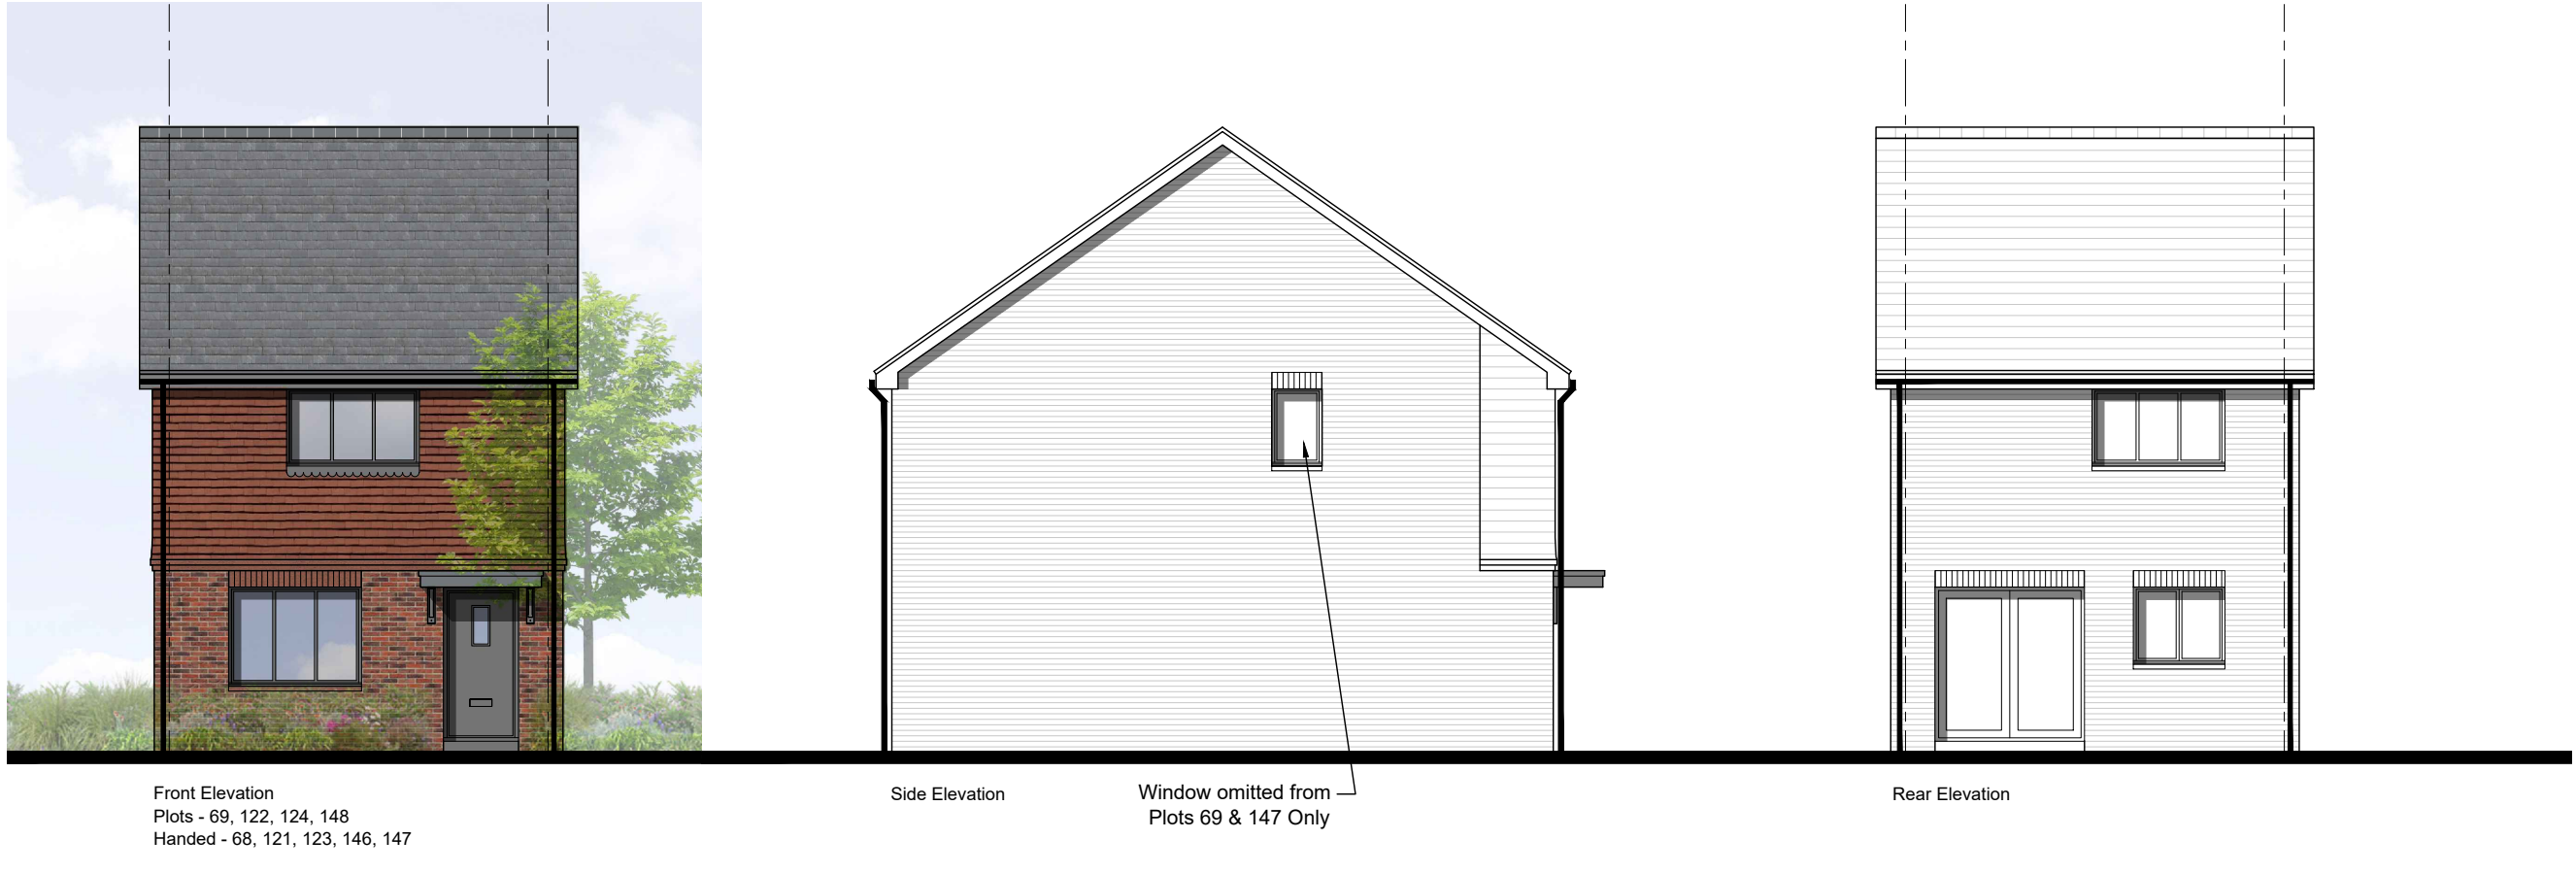
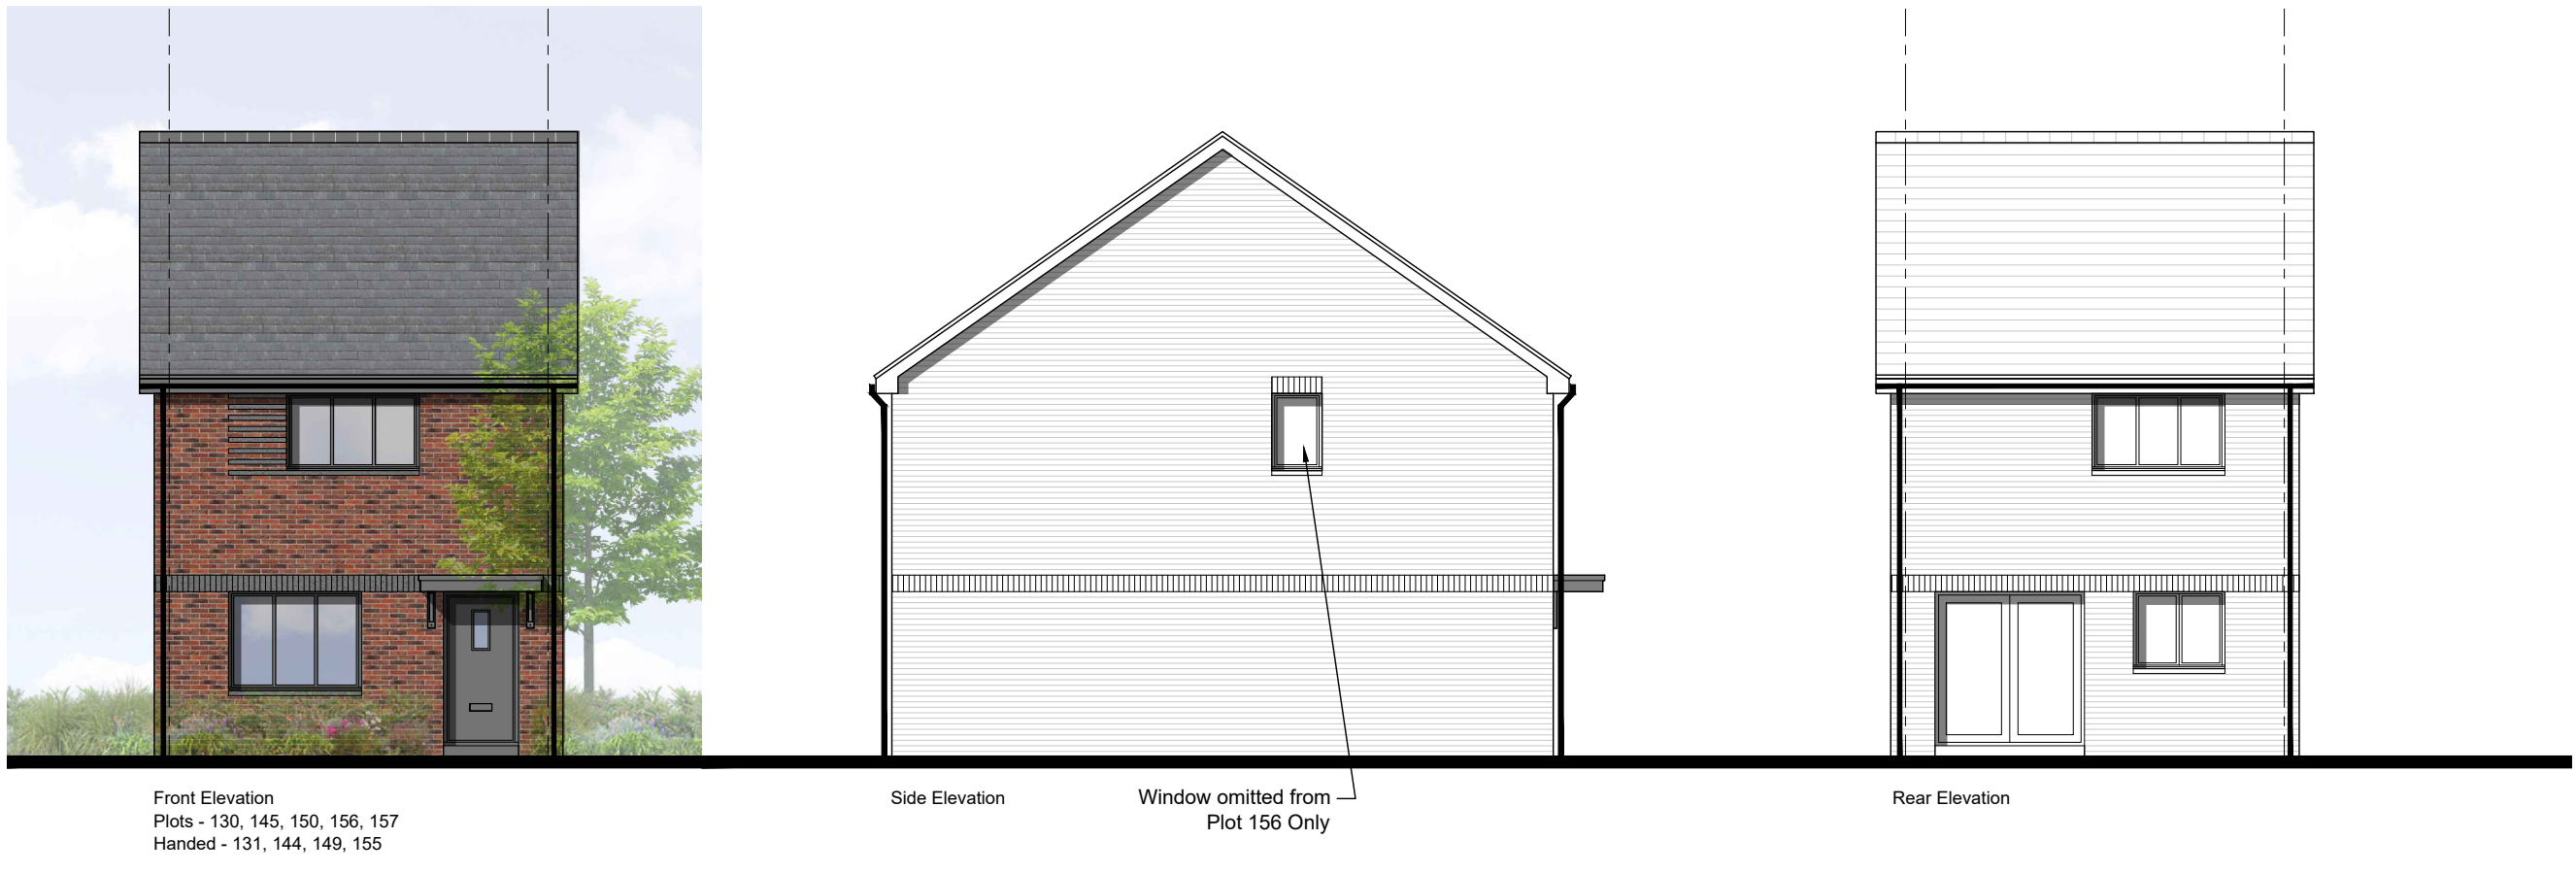
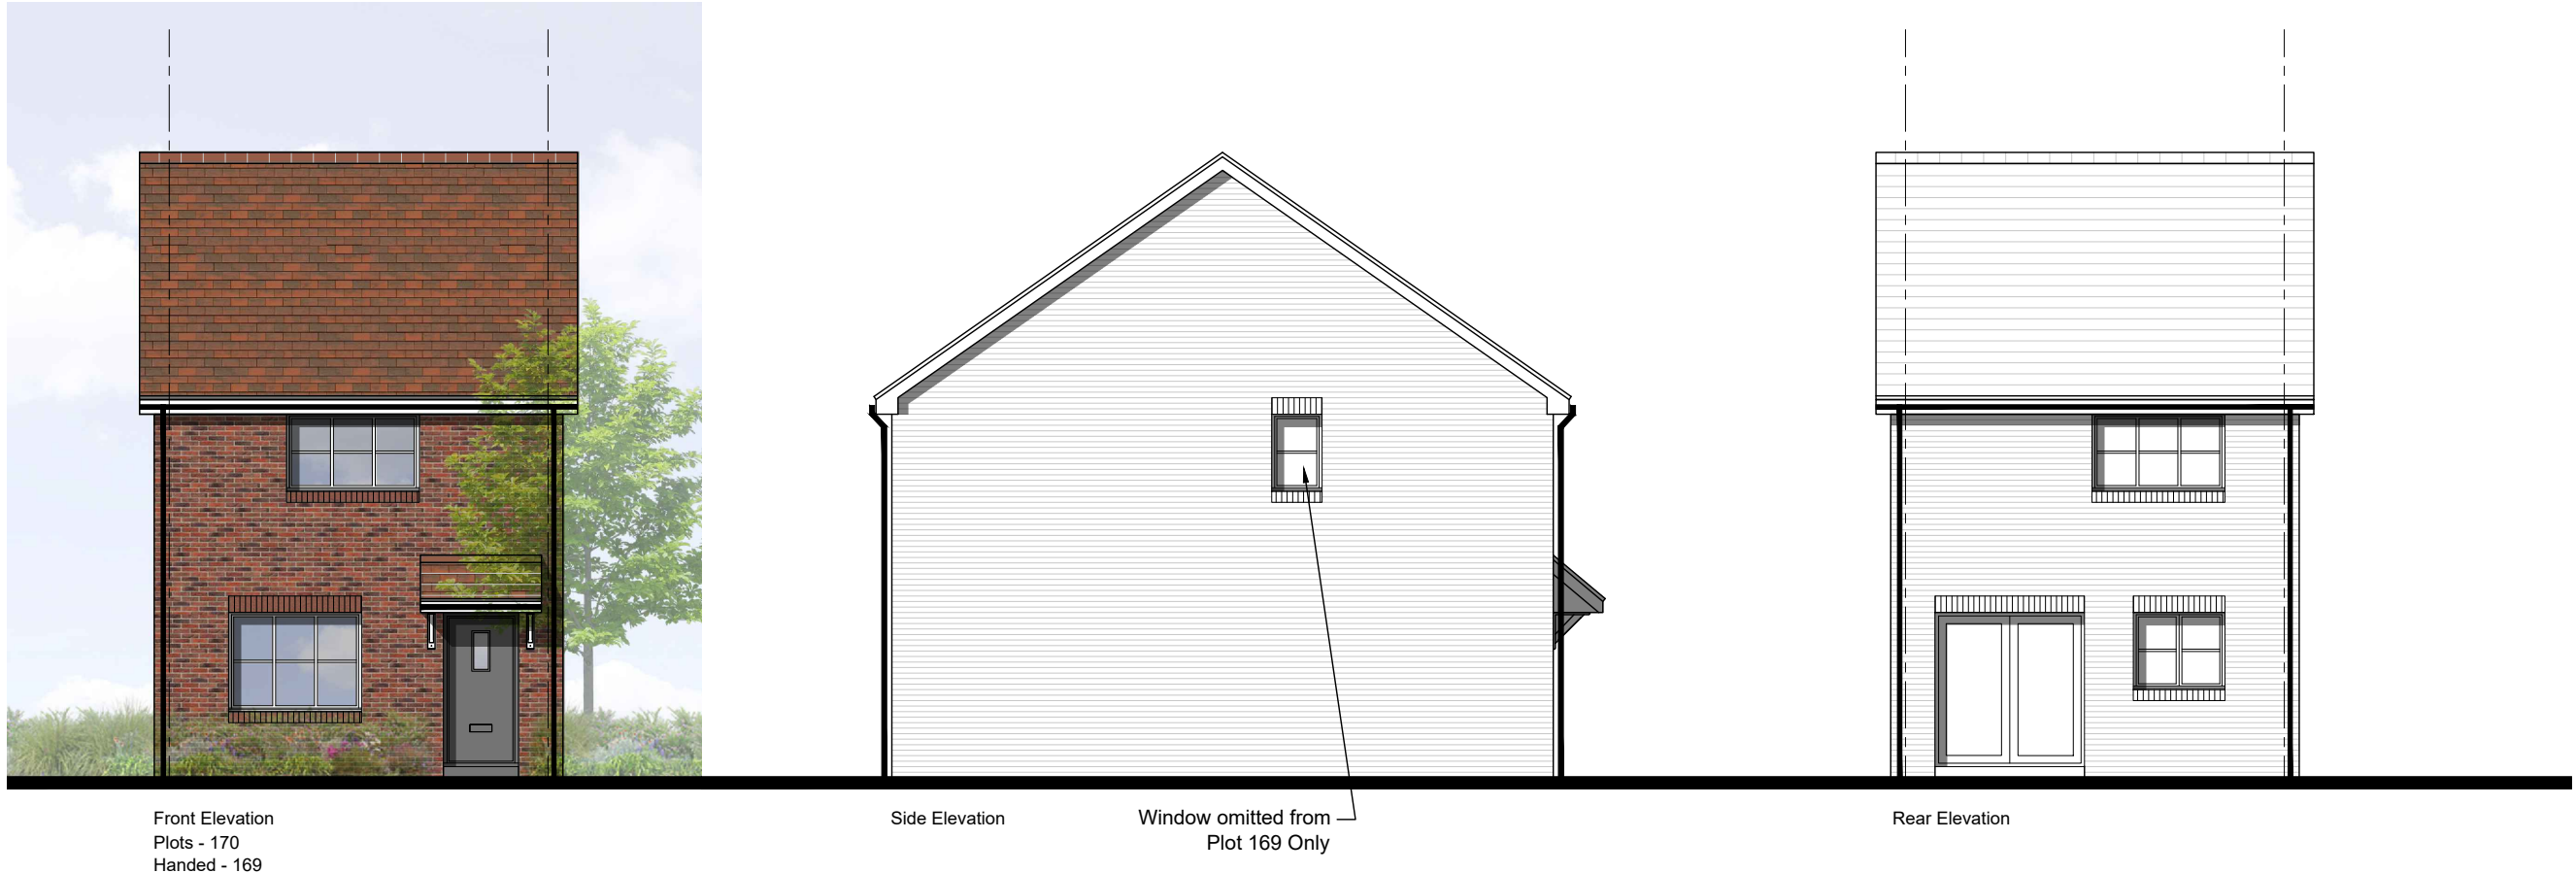


Elevations

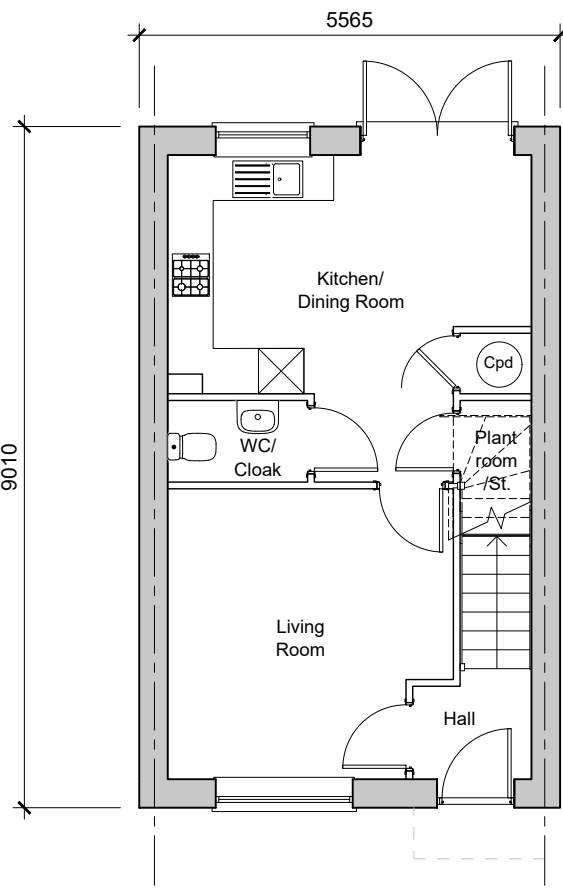

Plans

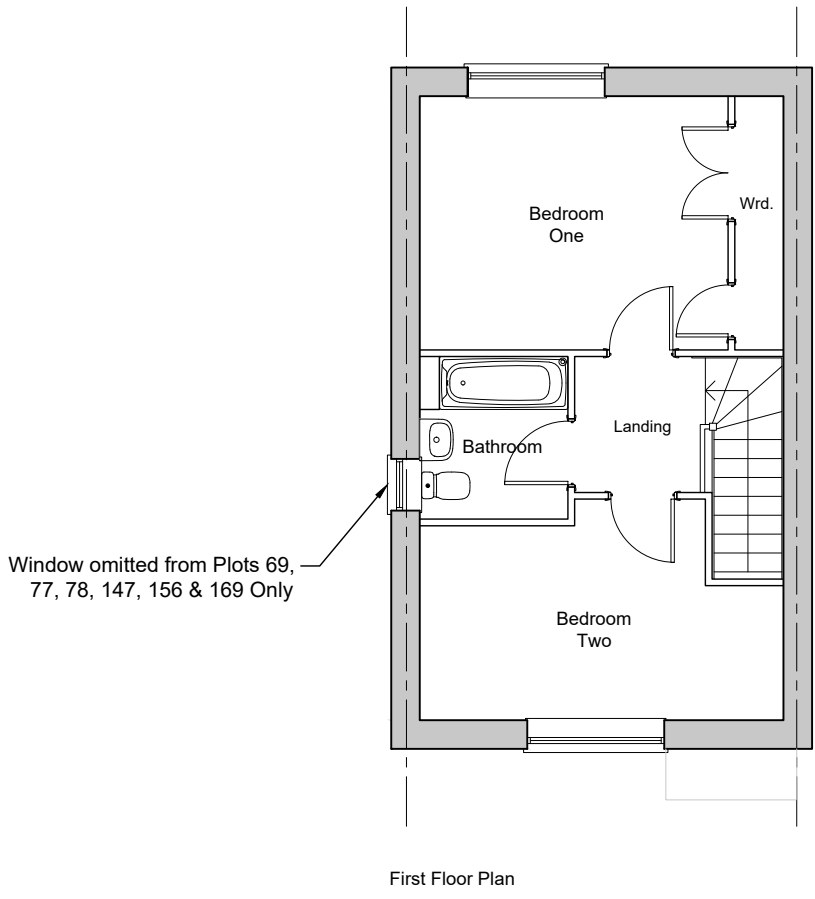

Ground Floor Plan
2-Bedroom House
79.41sqm / 854.80sqft GFA (excl. porch)
Plots - 69, 77, 79, 122, 124, 130, 145, 148, 150, 156, 157, 170
Handed - 68, 76, 78, 121, 123, 131, 144, 146, 147, 149, 155, 169

B	02.04.25	Updates for Submission	EB	DP
A	12.03.25	House Type Replaced and ASHP cylinder added	EB	DP
/	14.11.24	First Issue	KB	DP
Rev	Date	Revision Details	Dr	Ch

ECE Architecture
www.ecearchitecture.com

London: 76 Great Suffolk Street
London, SE1 0BL
T 0207 928 2773 E london@ecearchitecture.com

Sussex: 64 - 68 Brighton Road, Worthing
West Sussex, BN11 2EN
T 01903 248777 E sussex@ecearchitecture.com

Bristol: Westworks, Beacon Tower
Colston Street, Bristol, BS1 4XE
T 0117 214 1101 E bristol@ecewestworks.com

Client's Name
Vistry Group

Job Title
Parcels 11 & 12, Finchwood Park

Drawing Title
**H242 Housetype
Proposed Plans and Elevations**

Scale
1:100 @ A1 / 1:200 @ A3



Drawn	Checked	Date
KB	DP	14.11.24

Job No	Drawing No	Rev
7527	PL-32	B

Status
APPROVAL