



Elevations


Plans

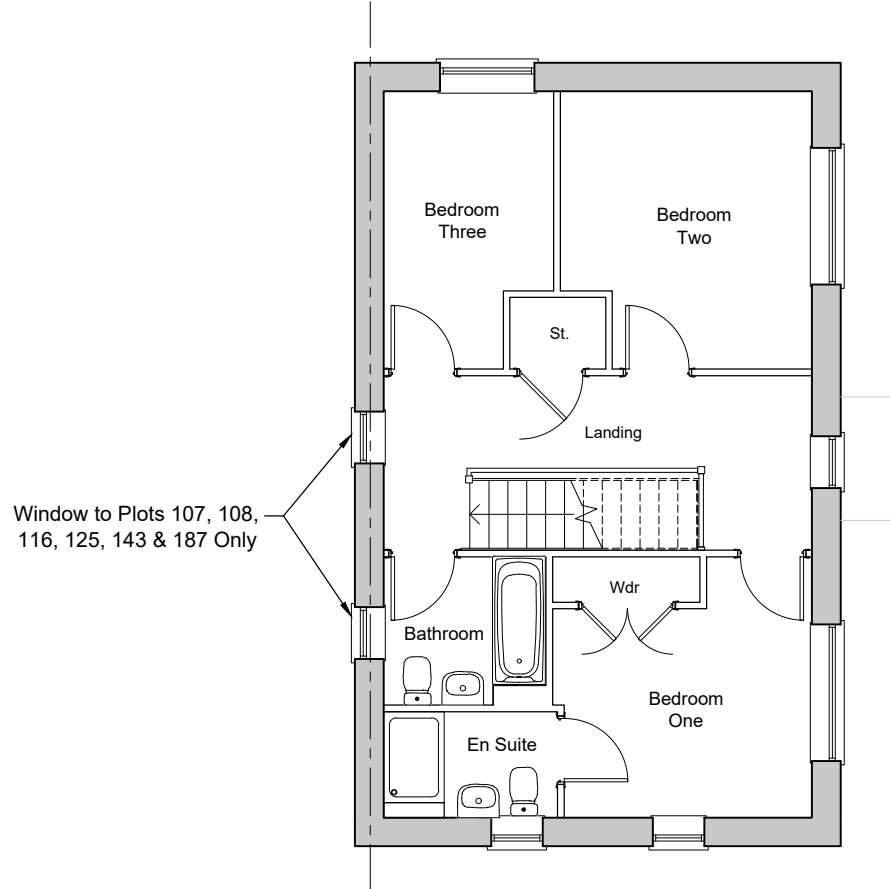

First Floor Plan

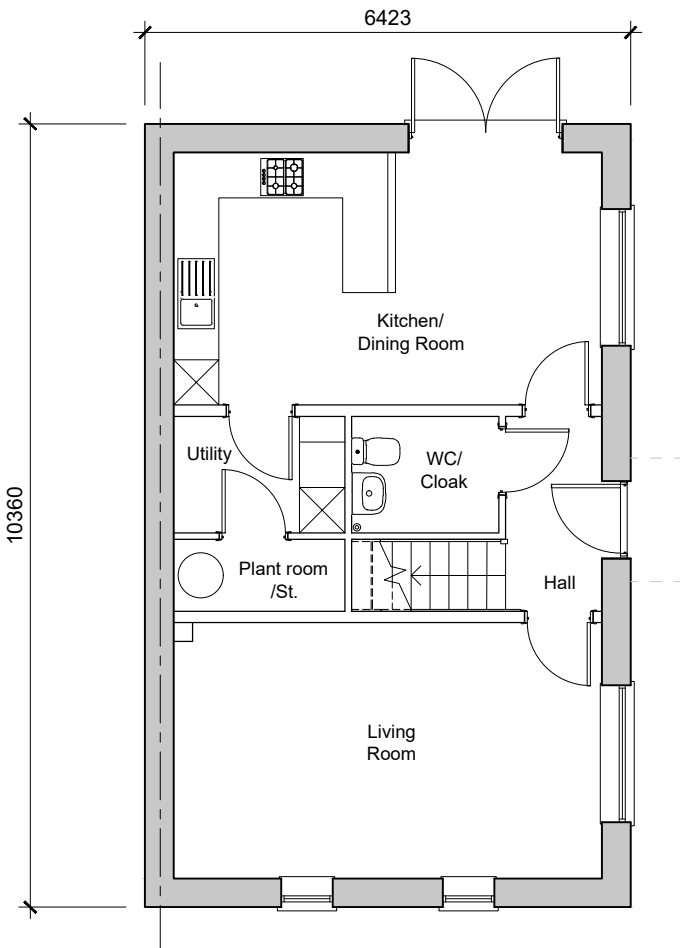

Ground Floor Plan  
3-Bedroom House  
108.87sqm / 1171.90sqft GIA (to finished)  
Plots - 103, 108, 116, 119, 133, 141, 160, 164, 168, 187  
Handed - 107, 112, 125, 143, 154, 159, 175, 186

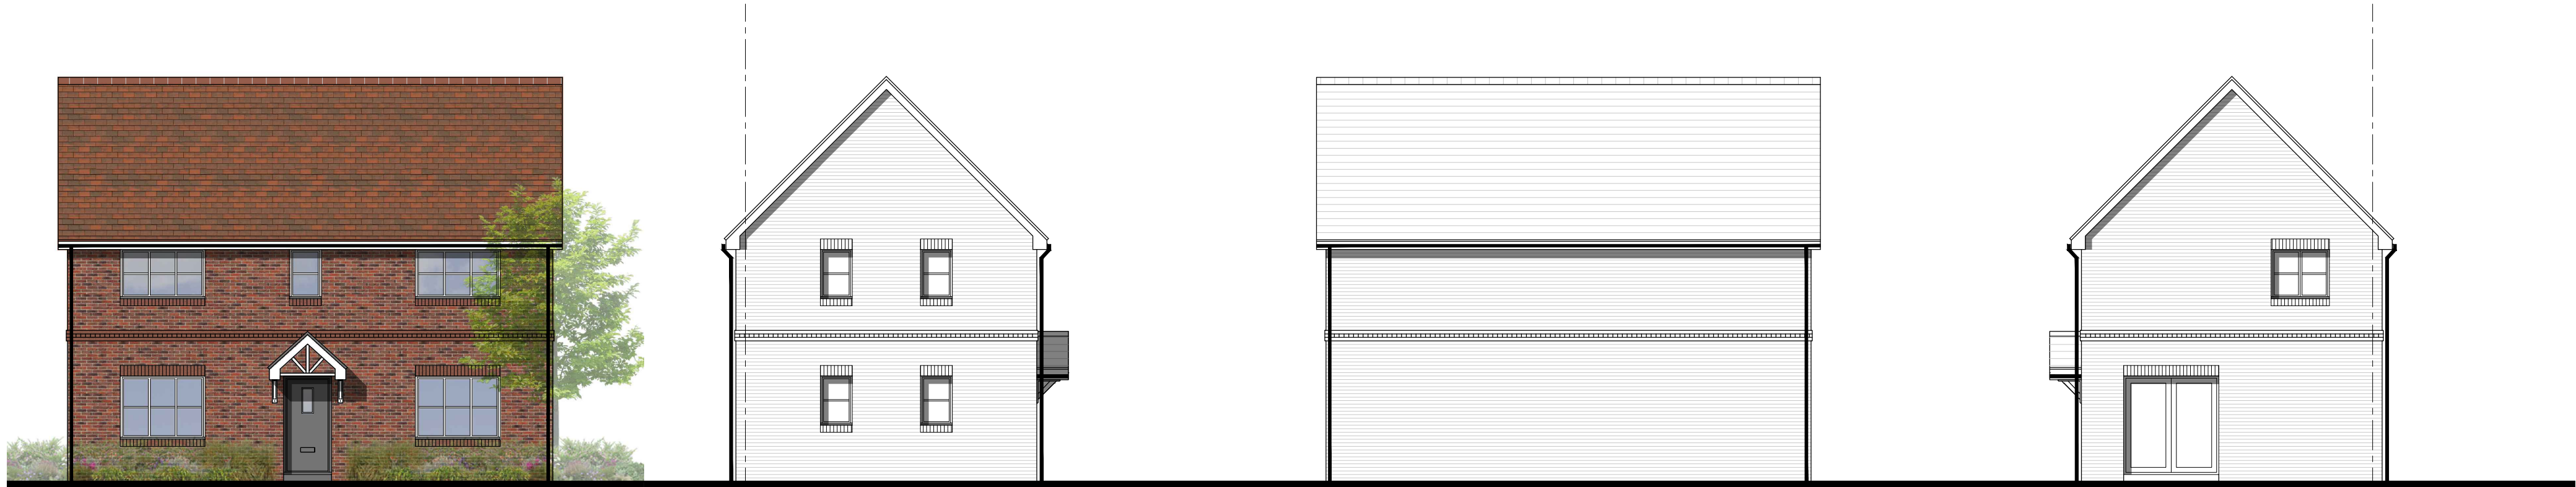


Front Elevation  
Plots - 133, 141, 168, 187  
Handed -

Side Elevation

Side Elevation

Rear Elevation

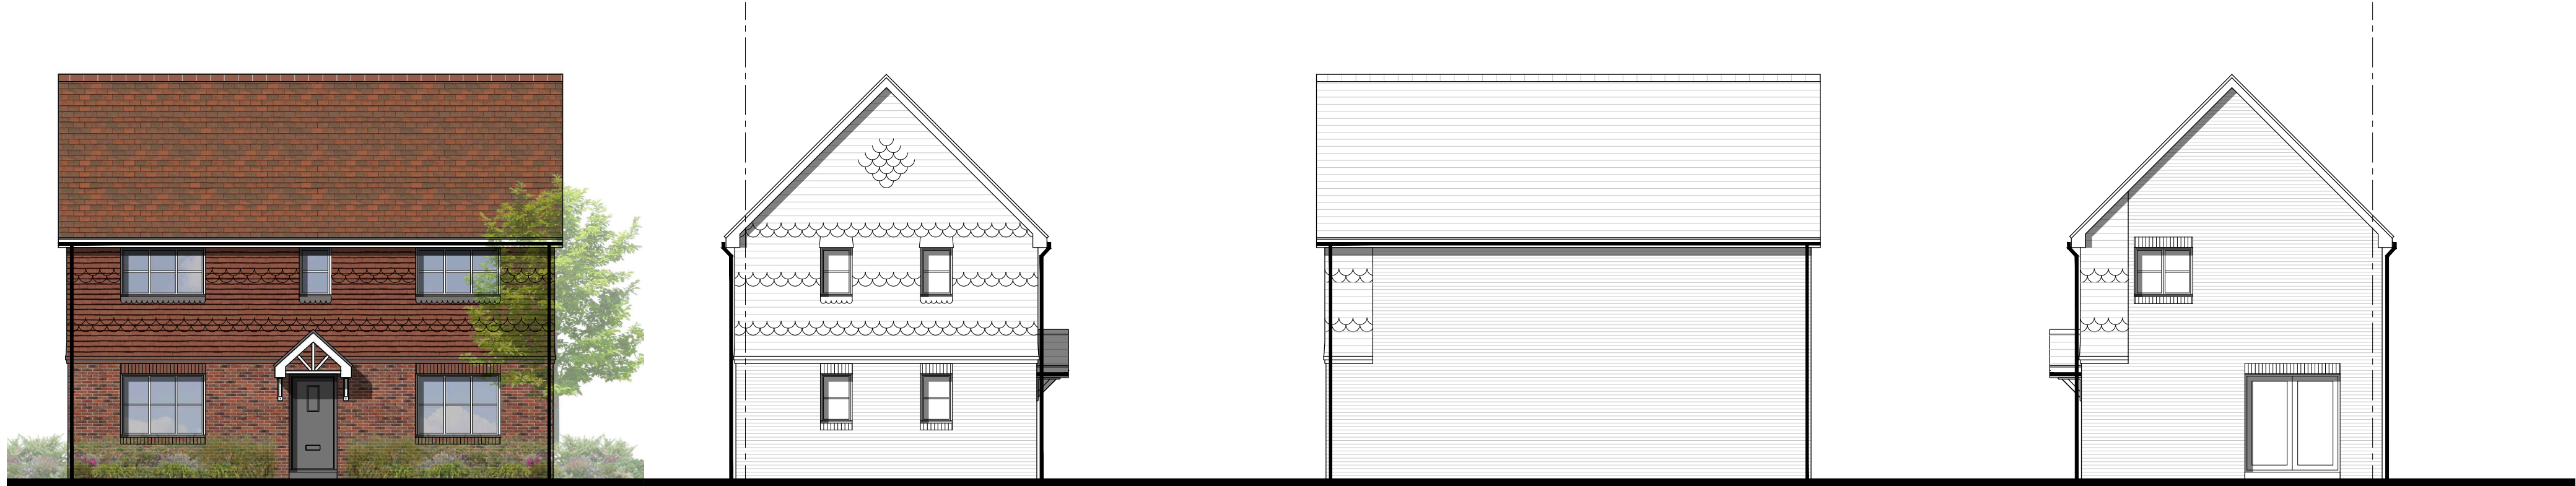


Front Elevation  
Plots - 160  
Handed - 175

Side Elevation

Side Elevation

Rear Elevation

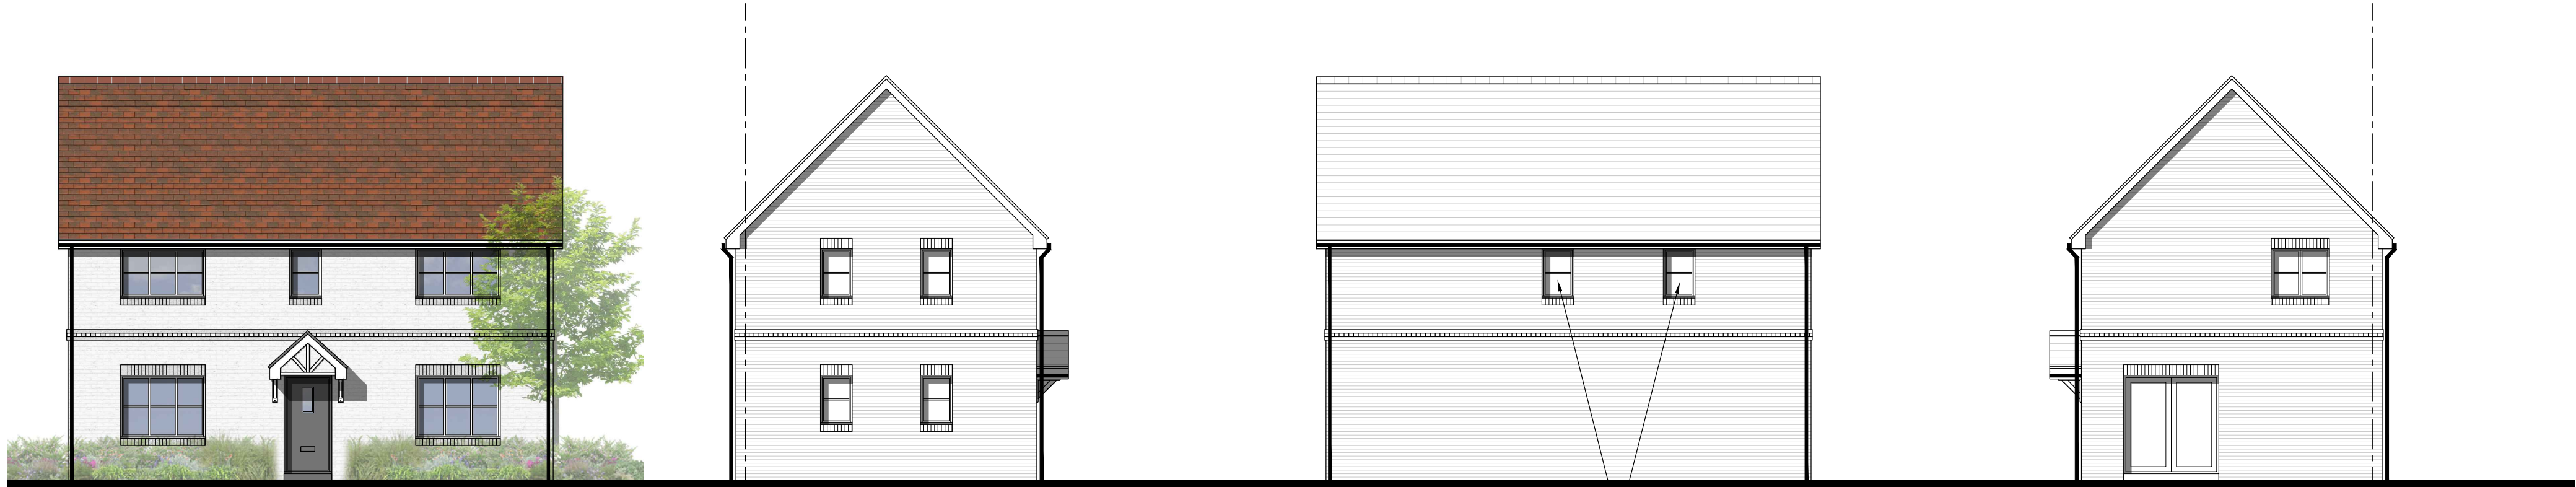

Front Elevation  
Plots - 119  
Handed - 143, 159, 186

Side Elevation

Side Elevation

Rear Elevation

|   |          |                                             |    |    |
|---|----------|---------------------------------------------|----|----|
| C | 10.04.25 | Updates for Submission                      | KP | DP |
| B | 02.04.25 | Updates for Submission                      | EB | DP |
| A | 12.03.25 | House Type Replaced and ASHP cylinder added | EB | DP |
| / | 14.11.24 | First Issue                                 | KB | DP |

| Rev | Date | Revision Details | Dr | Ch |
|-----|------|------------------|----|----|
|-----|------|------------------|----|----|



**London:** 76 Great Suffolk Street  
London, SE1 0BL  
T 0207 928 2773 E london@ecearchitecture.com

**Sussex:** 64 - 68 Brighton Road, Worthing  
West Sussex, BN11 2EN  
T 01903 248777 E sussex@ecearchitecture.com

**Bristol:** Westworks, Beacon Tower  
Colston Street, Bristol, BS1 4XE  
T 0117 214 1101 E bristol@ecewestworks.com

**ECE Architecture**  
www.ecearchitecture.com

Client's Name  
**Vistry Group**

Job Title  
**Parcels 11 & 12, Finchwood Park**

Drawing Title  
**H354 Housetype Proposed Plans and Elevations - Sheet 01**

Scale  
**1:100 @ A1 / 1:200 @ A3**

|       |         |          |
|-------|---------|----------|
| Drawn | Checked | Date     |
| KB    | DP      | 14.11.24 |

|        |            |     |
|--------|------------|-----|
| Job No | Drawing No | Rev |
| 7527   | PL-37      | C   |

Status  
**APPROVAL**