


Elevations


Plans

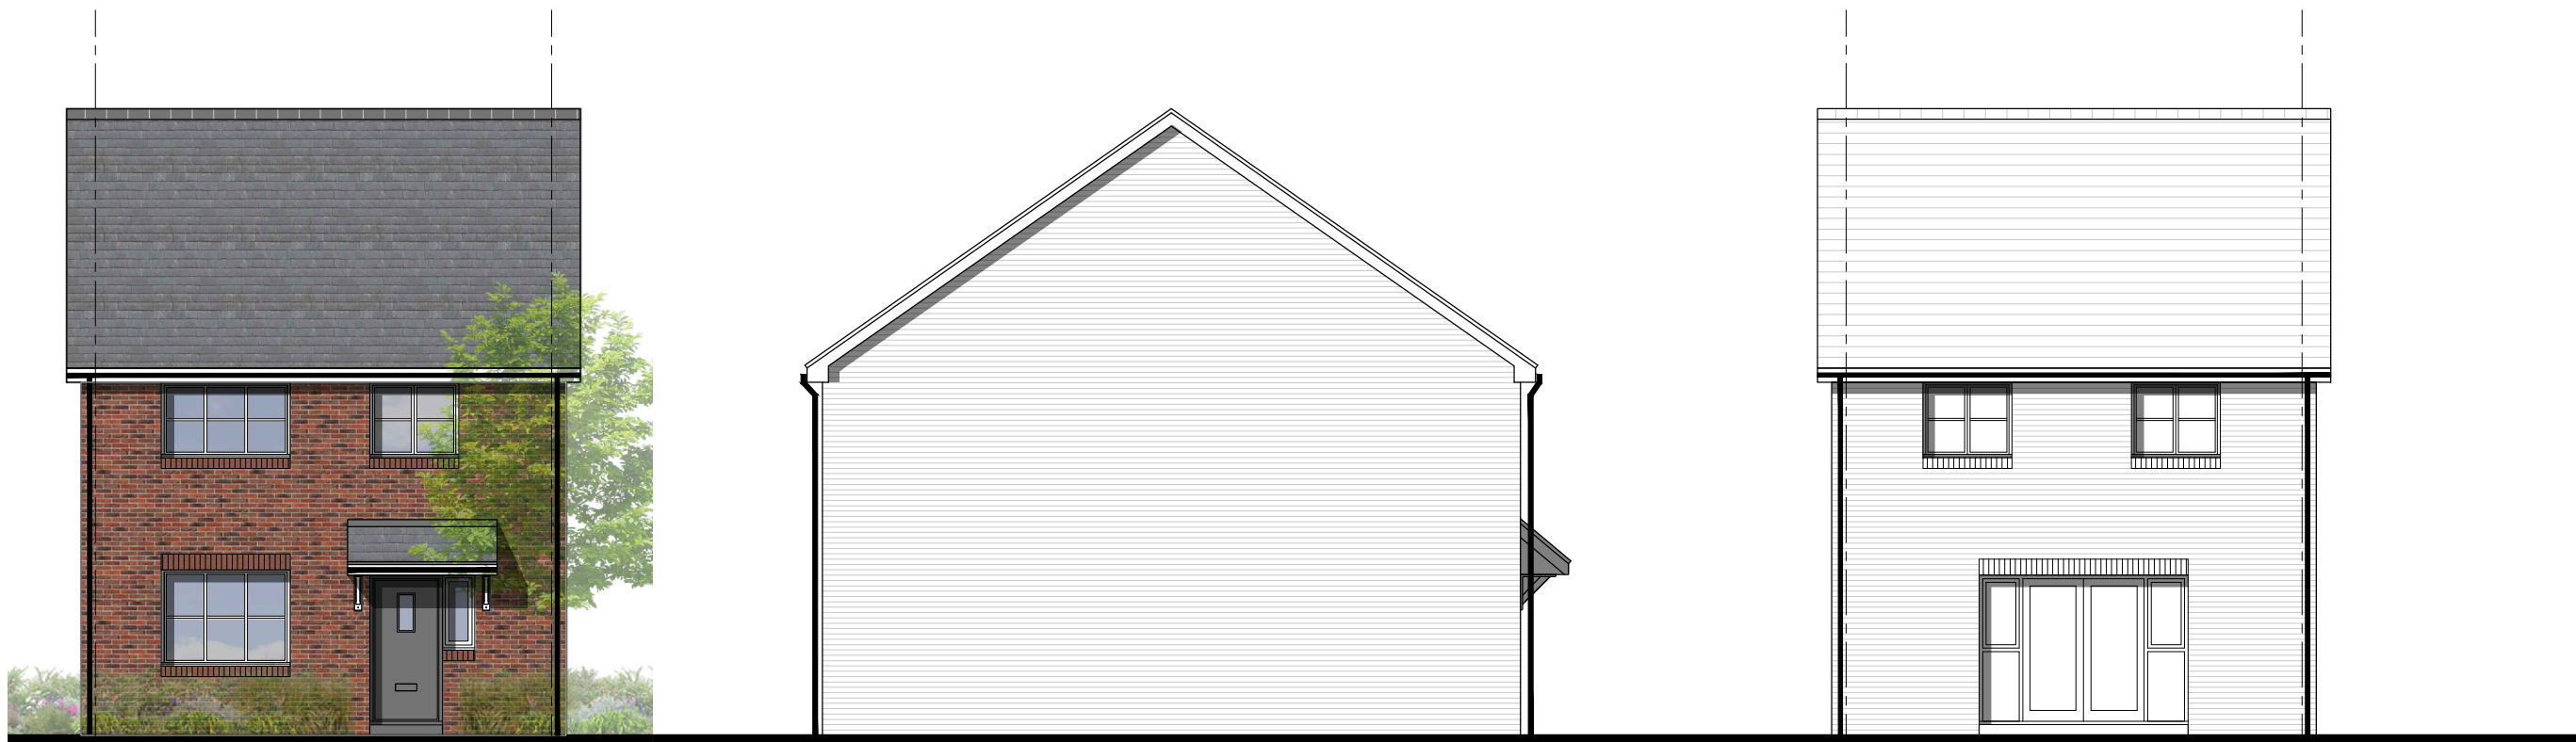


Front Elevation
Plots - 180

Side Elevation

Rear Elevation

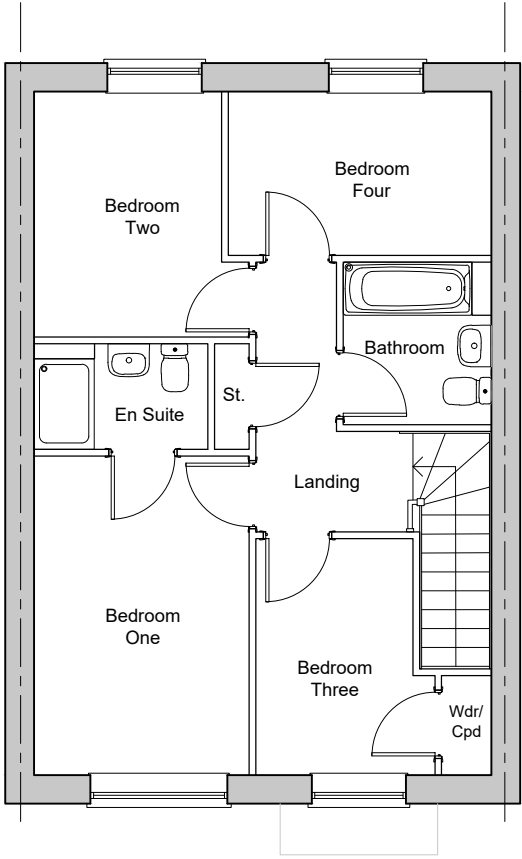


First Floor Plan

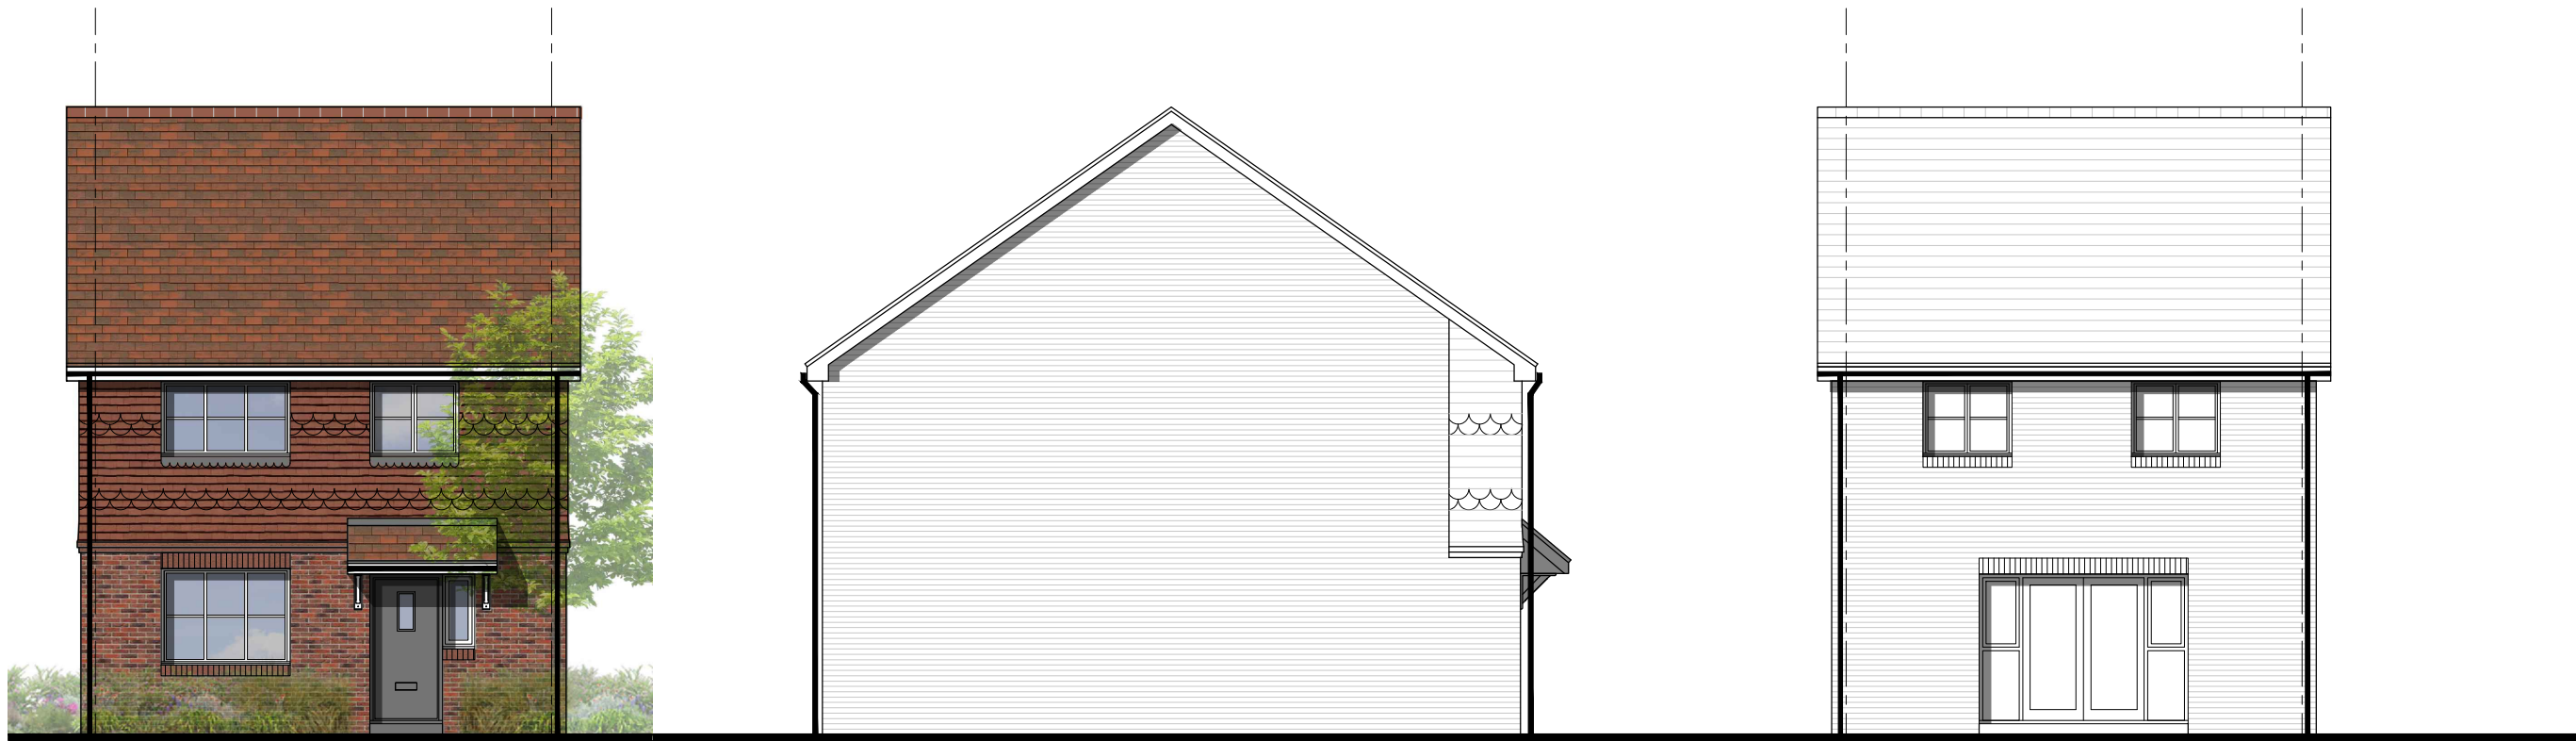


Front Elevation
Plots - 178

Side Elevation

Rear Elevation

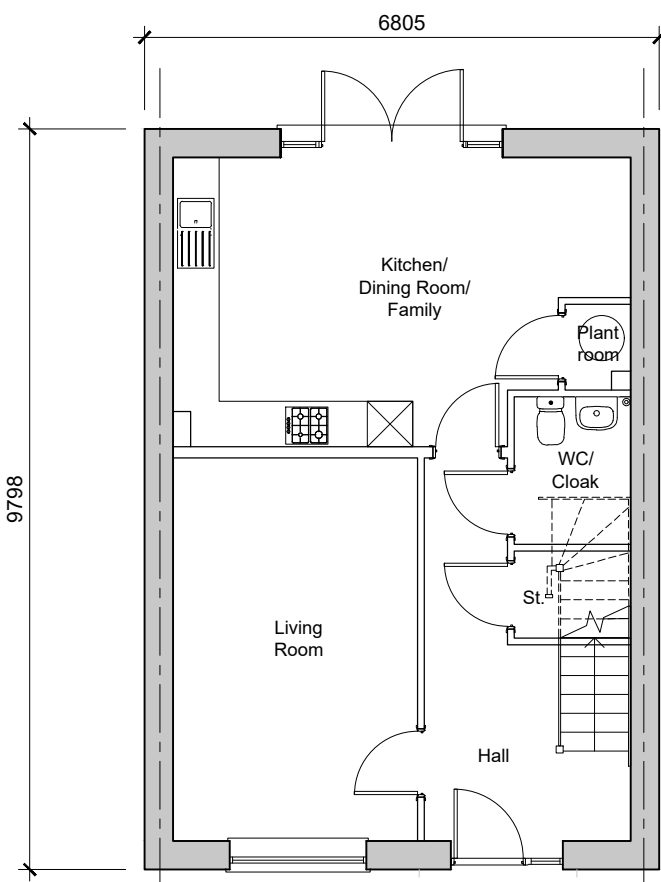


Ground Floor Plan
4-Bedroom House
109.41sqm / 1177.73sqft GIA (p.18018)
Plots - 67, 118, 140, 176, 178, 180, 184
Handed - 66, 117, 139, 177, 179, 183

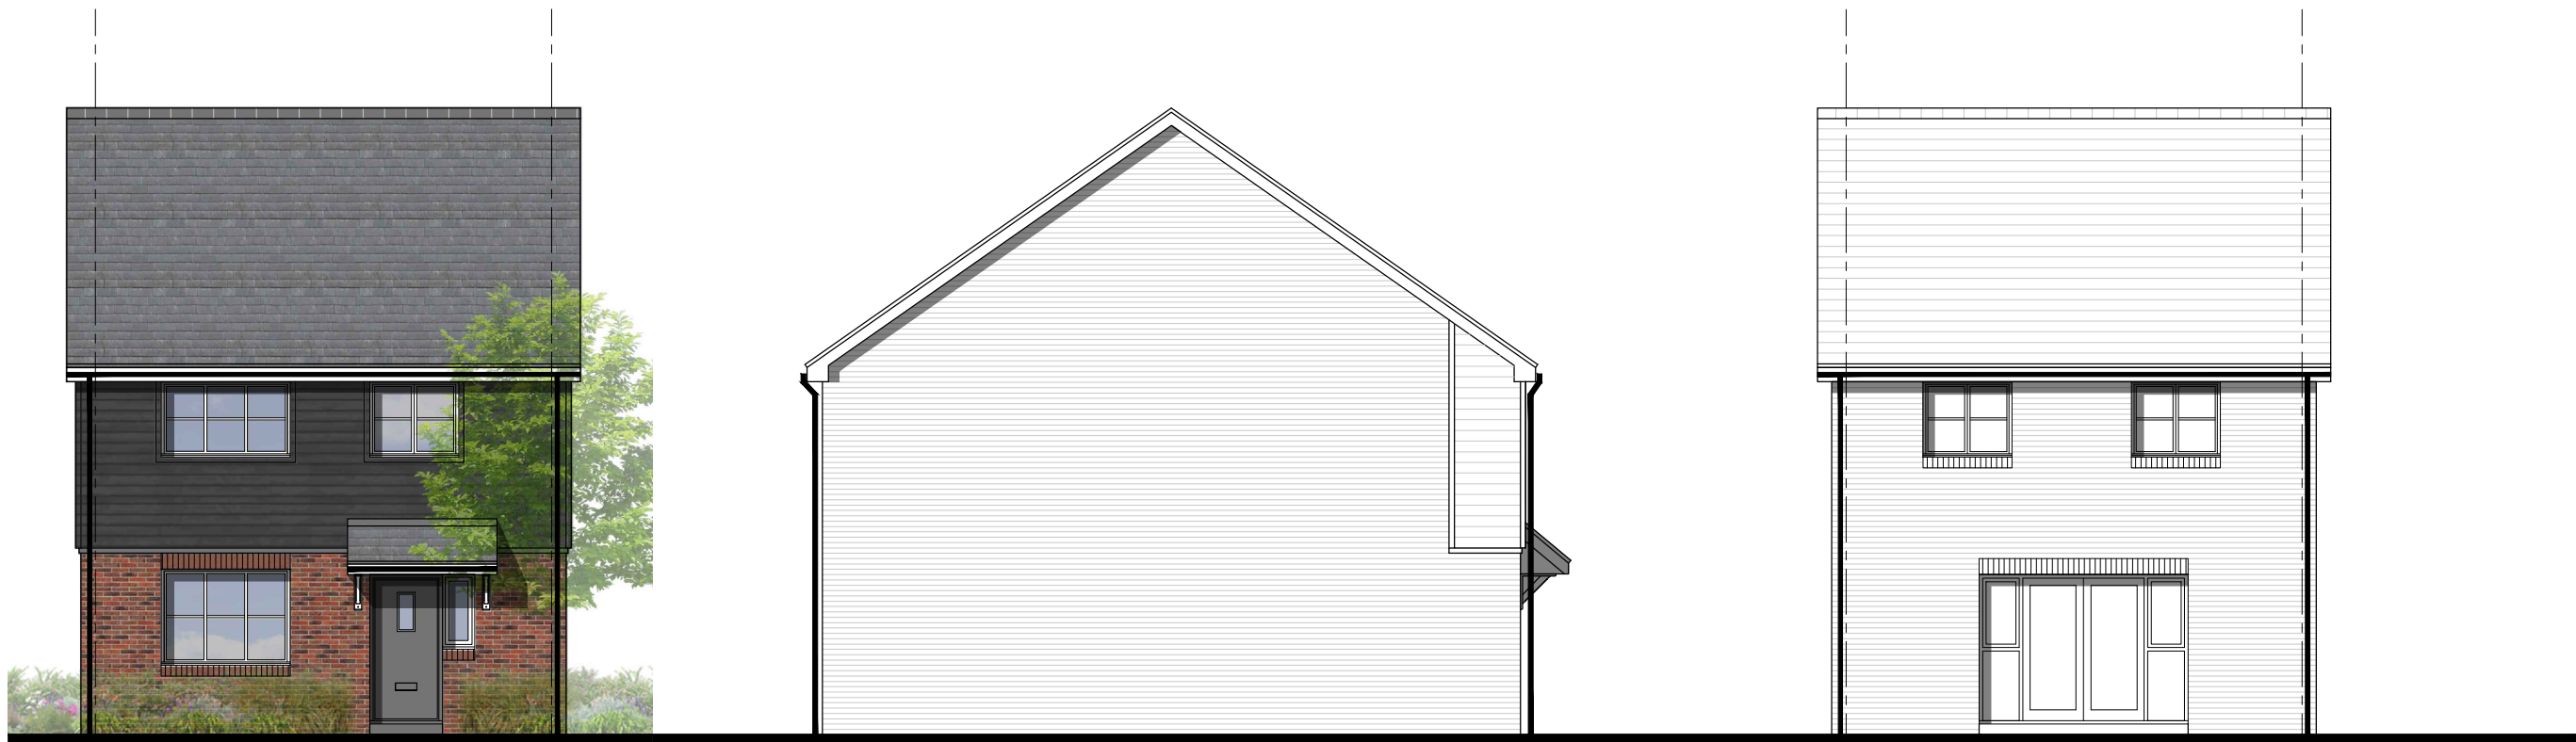

Front Elevation
Plots - 118, 140
Handed - 183

Side Elevation

Rear Elevation

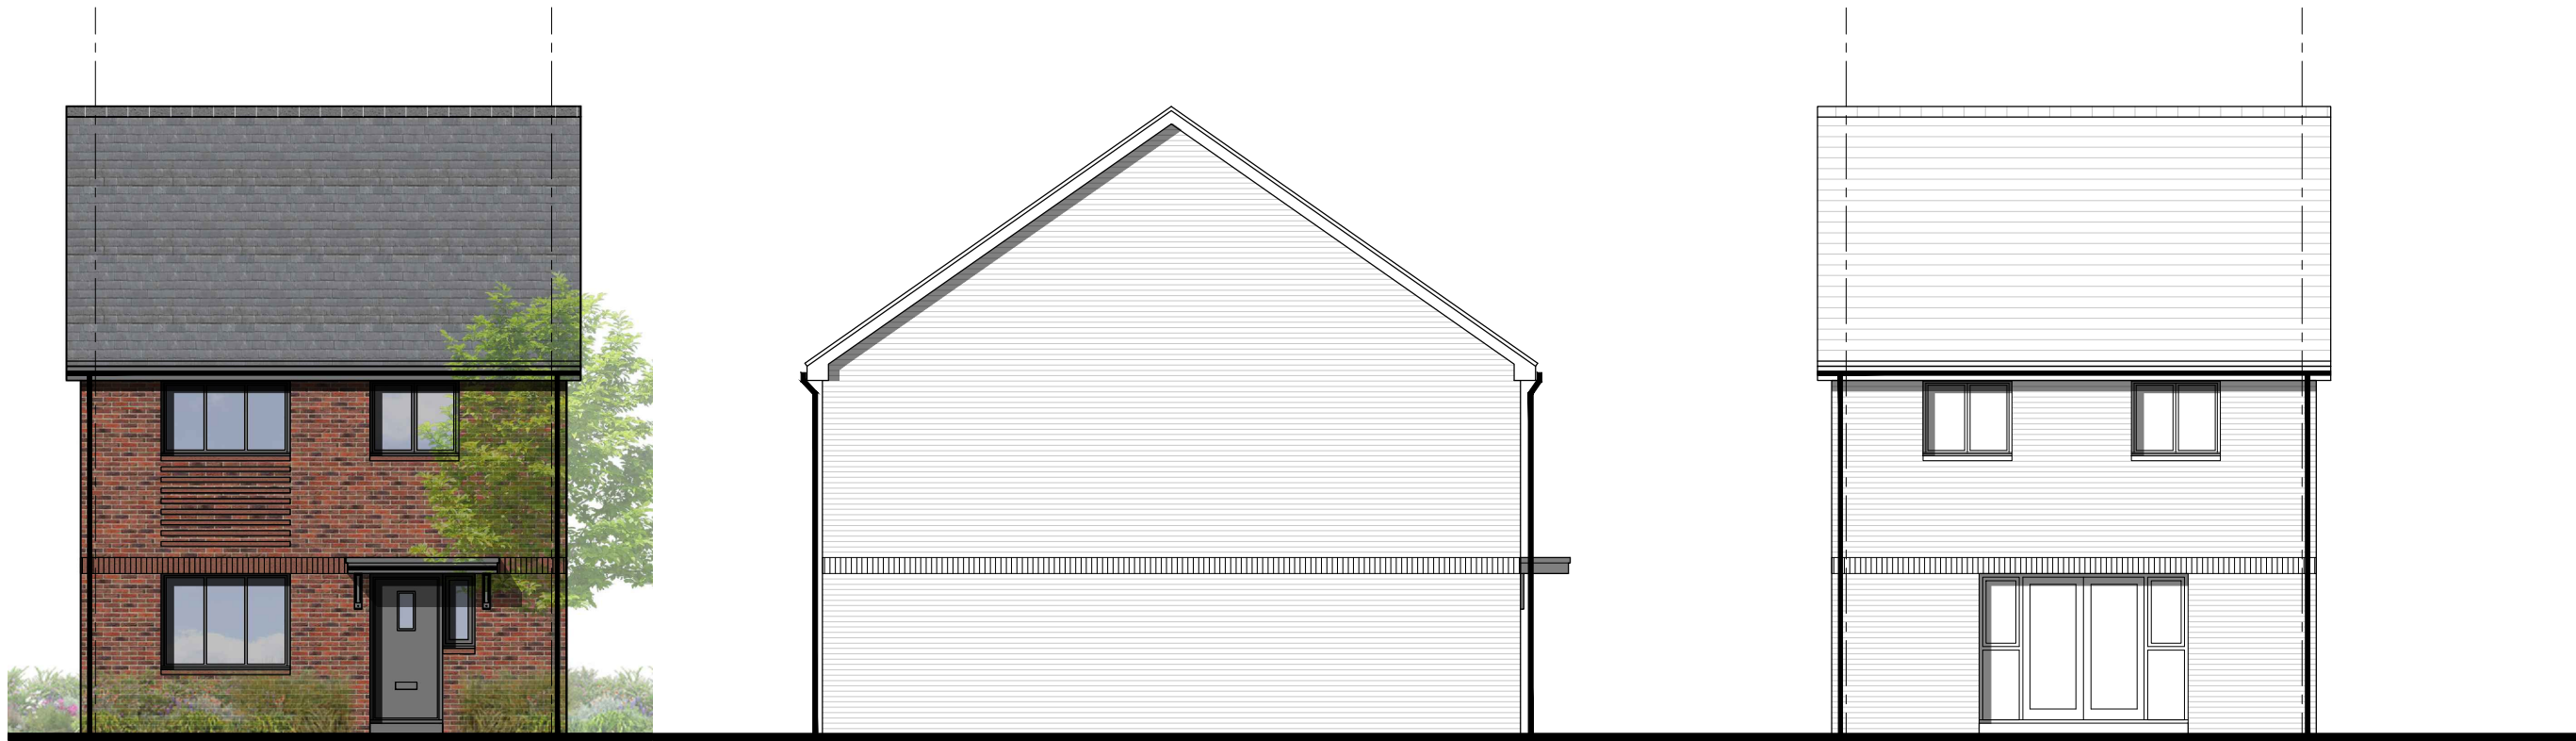

Front Elevation
Plots - 67

Side Elevation

Rear Elevation

C	10.04.25	Updates for Submission	KP	DP
B	02.04.25	Updates for Submission	EB	DP
A	12.03.25	House Type Replaced and ASHP cylinder added	EB	DP
/	14.11.24	First Issue	KB	DP

Rev	Date	Revision Details	Dr	Ch
-----	------	------------------	----	----



London: 76 Great Suffolk Street
London, SE1 0BL
T 0207 928 2773 E london@ecearchitecture.com

Sussex: 64 - 68 Brighton Road, Worthing
West Sussex, BN11 2EN
T 01903 248777 E sussex@ecearchitecture.com

Bristol: Westworks, Beacon Tower
Colston Street, Bristol, BS1 4XE
T 0117 214 1101 E bristol@ecewestworks.com

ECE Architecture
www.ecearchitecture.com

Client's Name
Vistry Group

Job Title
Parcels 11 & 12, Finchwood Park

Drawing Title
H451 Housetype Proposed Plans and Elevations - Sheet 01

Scale
1:100 @ A1 / 1:200 @ A3

Drawn	Checked	Date
KB	DP	14.11.24

Job No	Drawing No	Rev
7527	PL-41	C

Status
APPROVAL