



Elevations


Plans

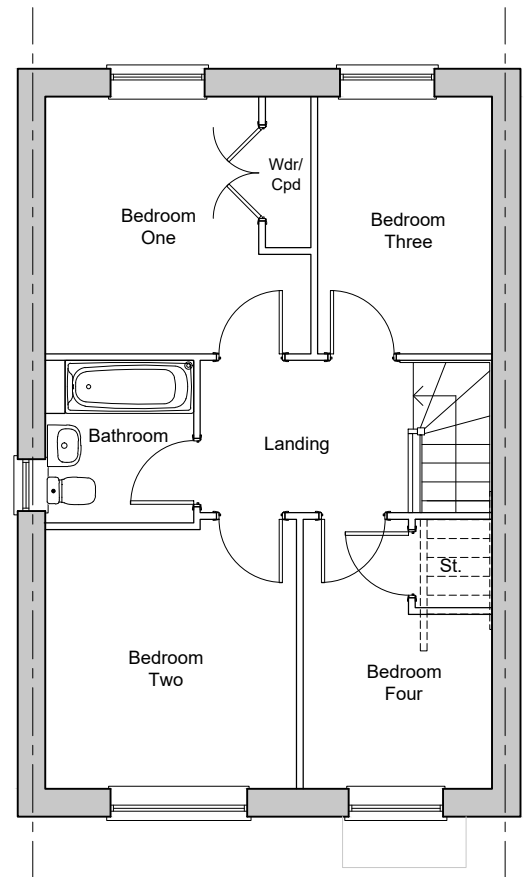

First Floor Plan

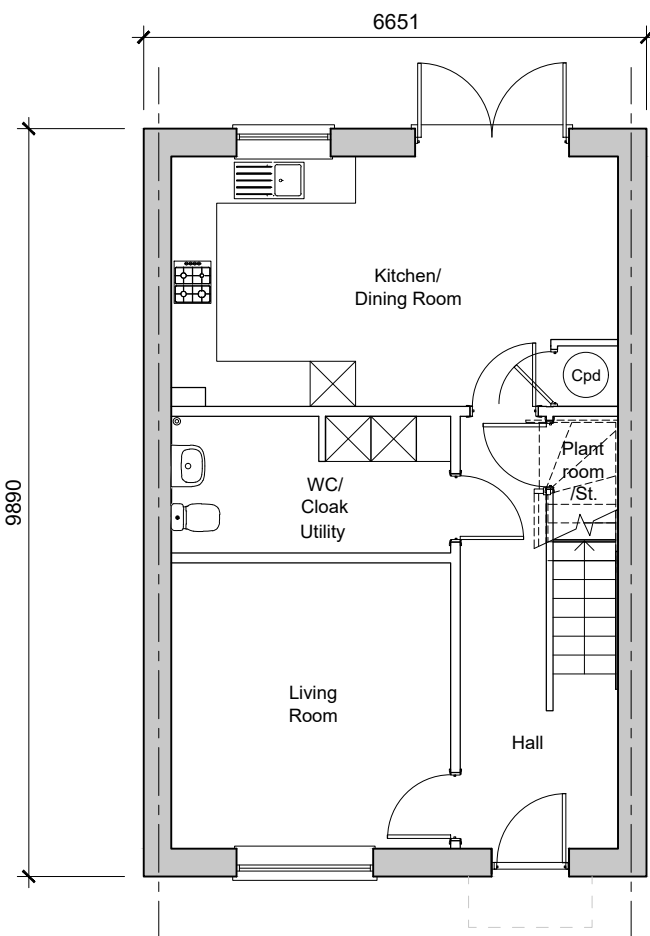


Ground Floor Plan
4-Bedroom House
106.13sqm / 1163.95sqft GIA (to be verified)
Plots - 70, 132, 136
Handed - 129, 135

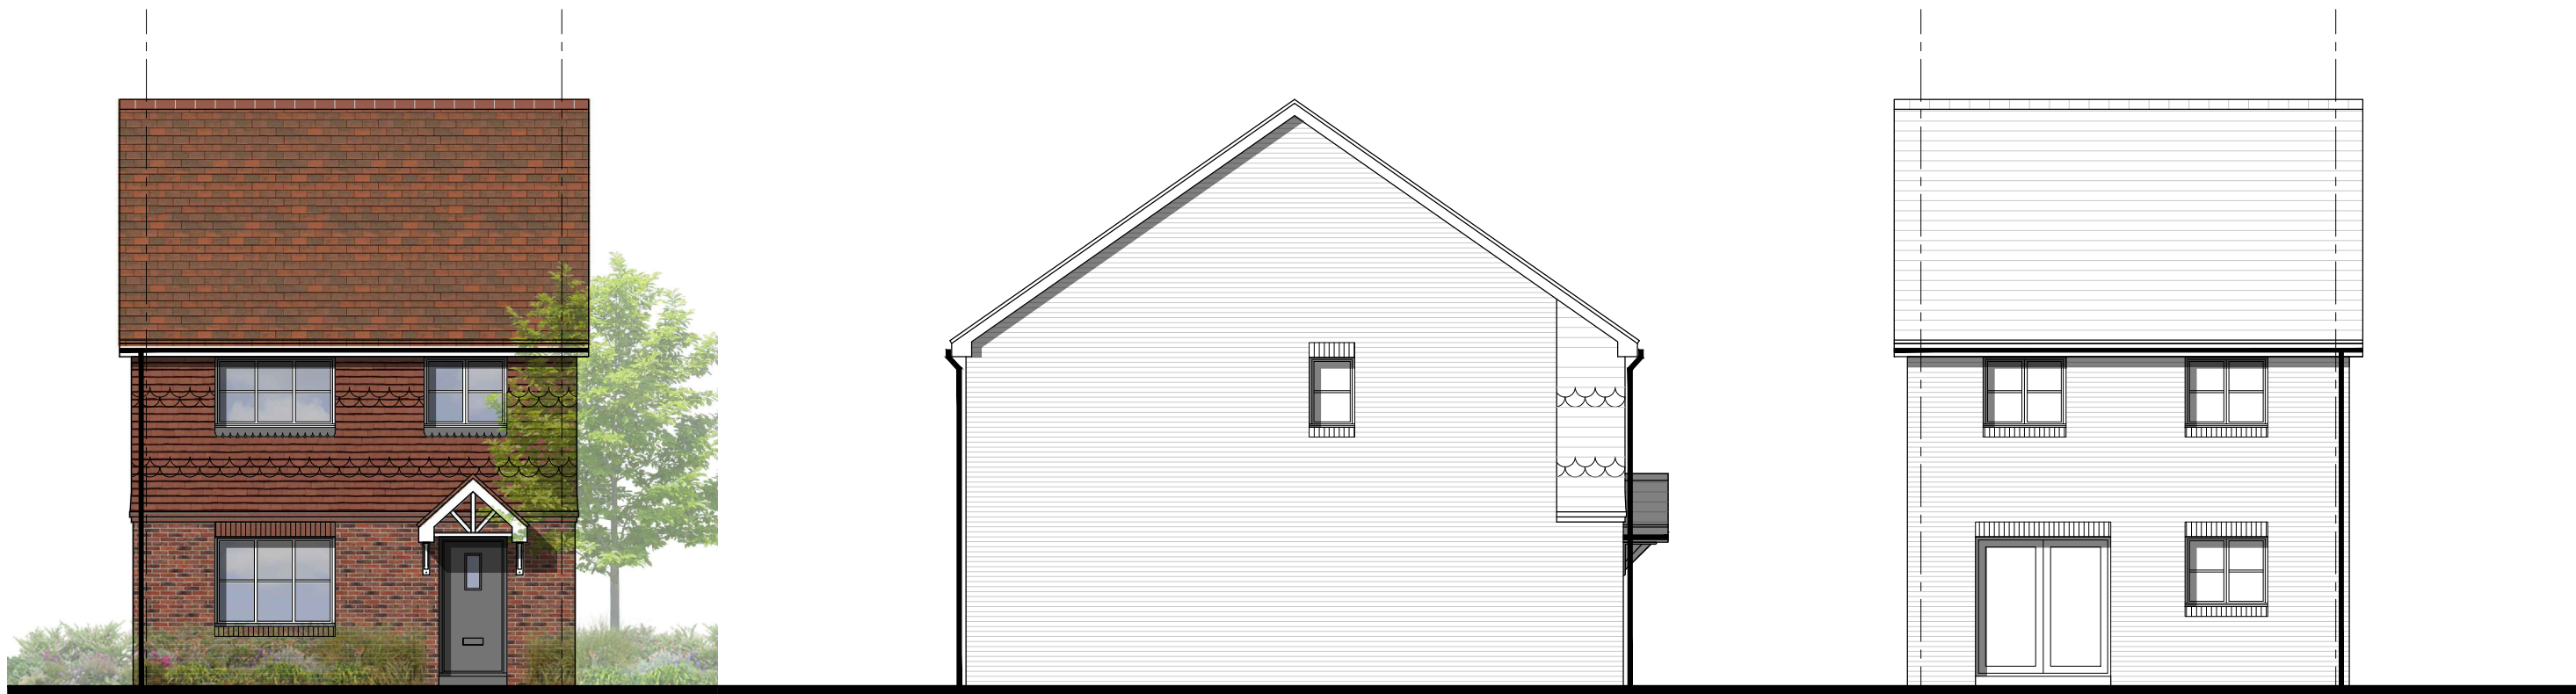

Front Elevation
Plots - 136
Handed - 135

Side Elevation


Rear Elevation

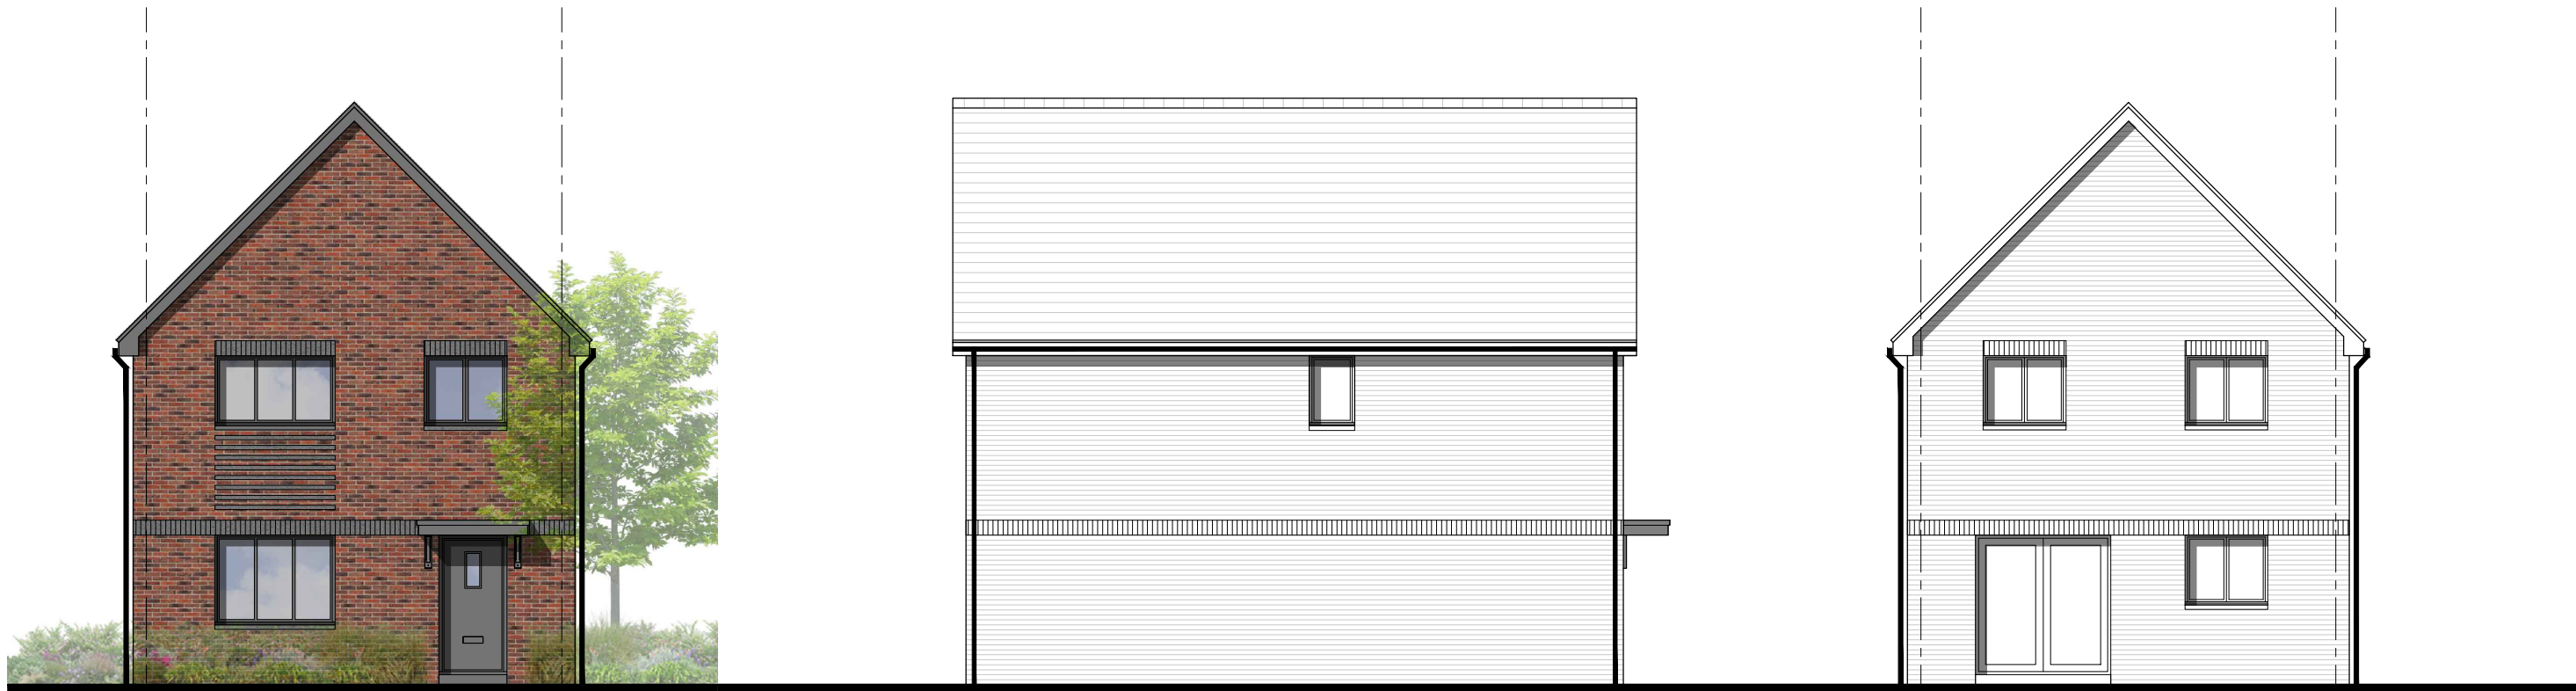

Front Elevation
Plots - 132
Handed - 129

Side Elevation

Rear Elevation

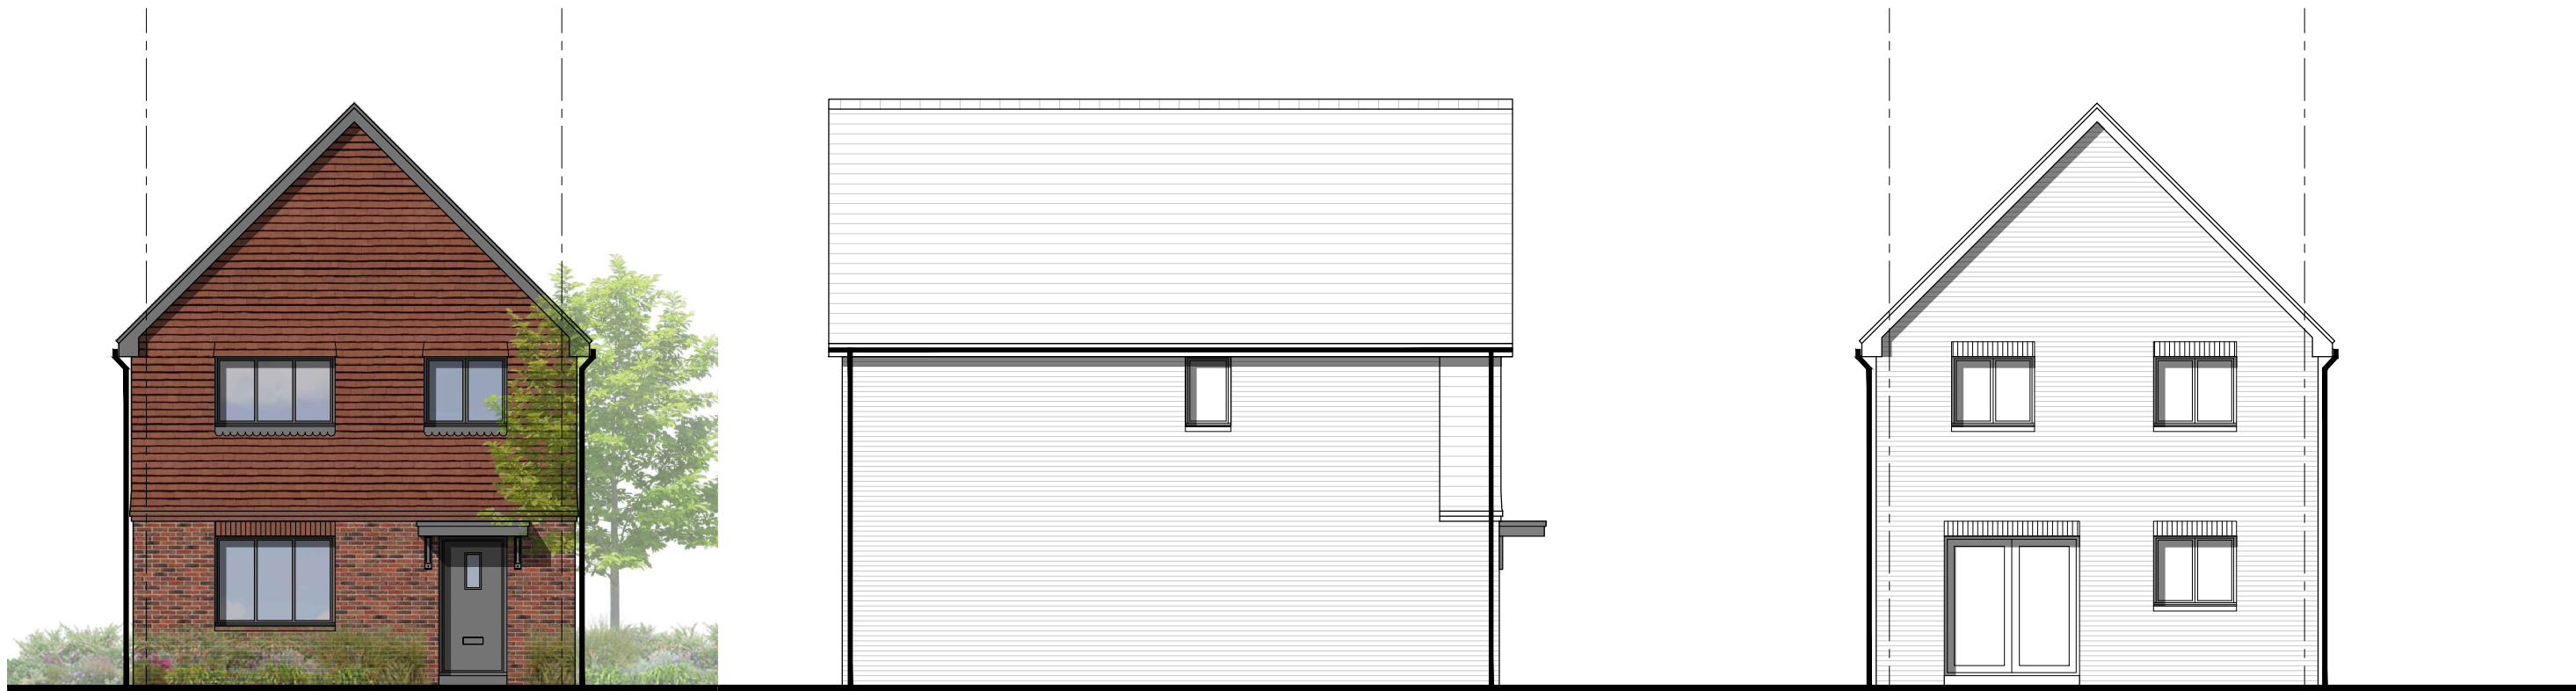

Front Elevation
Plots - 70

Side Elevation

Rear Elevation

C	10.04.25	Updates for Submission	KP	DP
B	02.04.25	Updates for Submission	EB	DP
A	12.03.25	House Type Replaced and ASHP cylinder added	EB	DP
/	14.11.24	First Issue	KB	DP

Rev	Date	Revision Details	Dr	Ch
-----	------	------------------	----	----

ECE Architecture
www.ecearchitecture.com

London: 76 Great Suffolk Street
London, SE1 0BL
T 0207 928 2773 E london@ecearchitecture.com

Sussex: 64 - 68 Brighton Road, Worthing
West Sussex, BN11 2EN
T 01903 248777 E sussex@ecearchitecture.com

Bristol: Westworks, Beacon Tower
Colston Street, Bristol, BS1 4XE
T 0117 214 1101 E bristol@ecewestworks.com

Client's Name
Vistry Group

Job Title
Parcels 11 & 12, Finchwood Park

Drawing Title
**H463 Housetype
Proposed Plans and Elevations**

Scale
1:100 @ A1 / 1:200 @ A3

Drawn KB	Checked DP	Date 14.11.24
-------------	---------------	------------------

Job No 7527	Drawing No PL-44	Rev C
----------------	---------------------	----------

Status
APPROVAL