



Plans

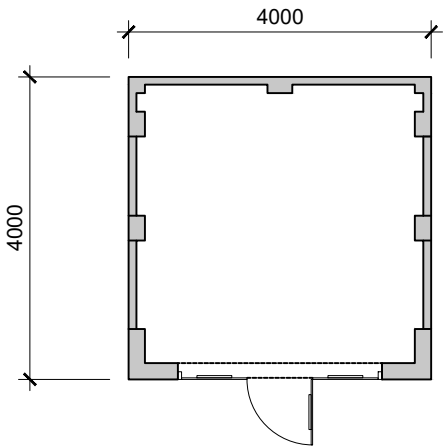


Sub Station Floor Plan

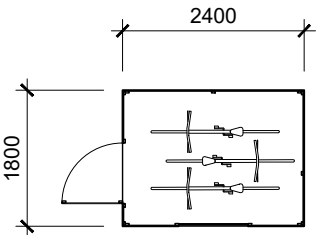


Shed Floor Plan
Garden sheds to provide bike storage for up to 3no. bikes

Elevations

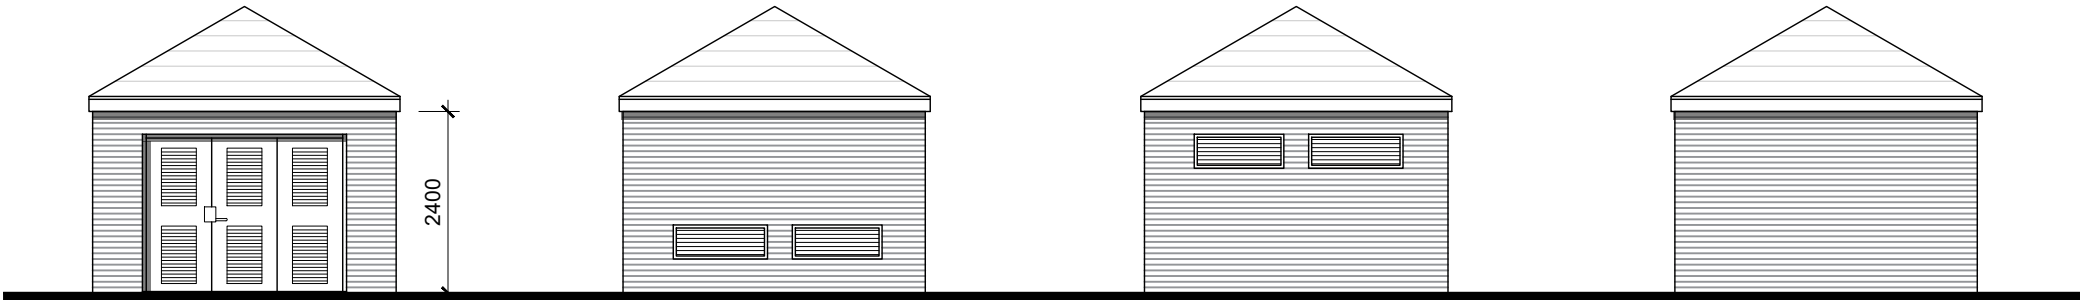

Front Elevation Side Elevation Rear Elevation Side Elevation

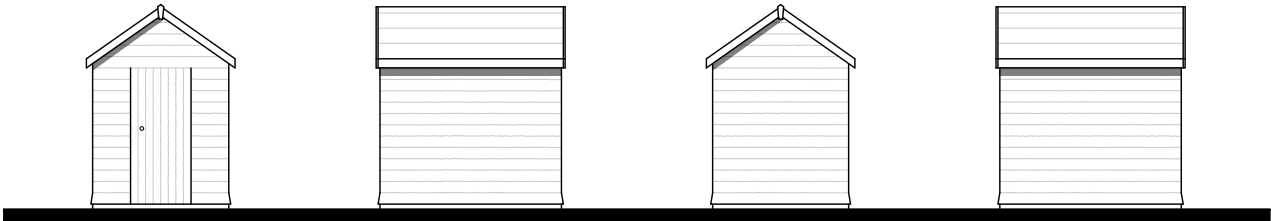

Front Elevation Side Elevation Rear Elevation Side Elevation

Client's Name
Vistry Group

Job Title
Parcels 11 & 12, Finchwood Park

Drawing Title
**Ancillary
Proposed Plans and Elevations**

Scale
1:100 @ A3

Drawn KB	Checked DP	Date 14.11.24
Job No 7527	Drawing No PL-47	Rev A
Status		

APPROVAL

A	02.04.25	Updates for Submission	EB	DP
/	14.11.24	First Issue	KB	DP
Rev	Date	Revision Details	Dr	Ch



London:

T 0207 928 2773 E london@ecearchitecture.com

Sussex:

64 - 68 Brighton Road, Worthing West Sussex, BN11 2EN

T 01903 248777 E sussex@ecearchitecture.com

Bristol:

Westworks, Beacon Tower Colston Street, Bristol, BS1 4XE

T 0117 214 1101 E bristol@ecwestworks.com

ECE Architecture

www.ecearchitecture.com

CAD Plot date: 30/04/2025 - 14:10:40 7527 - houseplans.dwg