



NOTE
Any discrepancies between this drawing, specialist contractor's drawings and client's specification should be notified immediately. All specialist contractors must visit site and be responsible for their own dimensions



FRONT ELEVATION

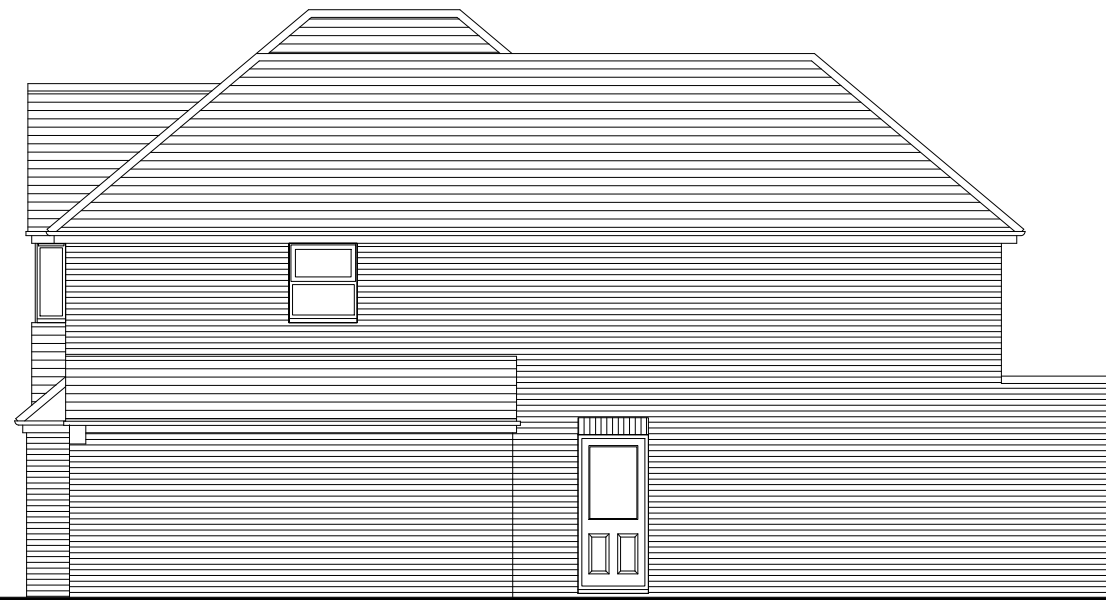


SIDE ELEVATION

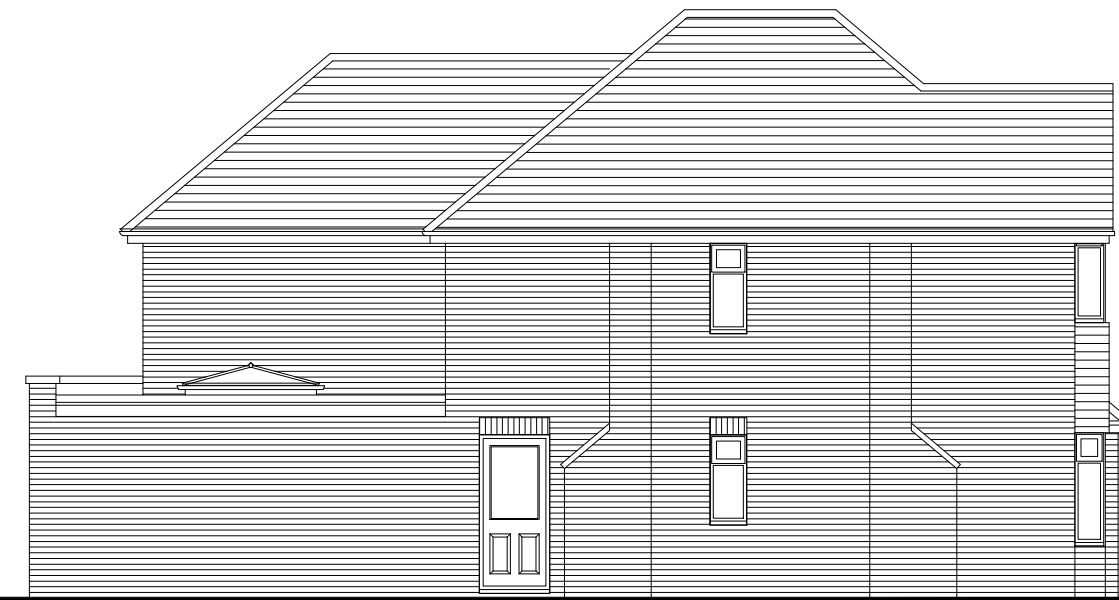


SIDE ELEVATION




REAR ELEVATION

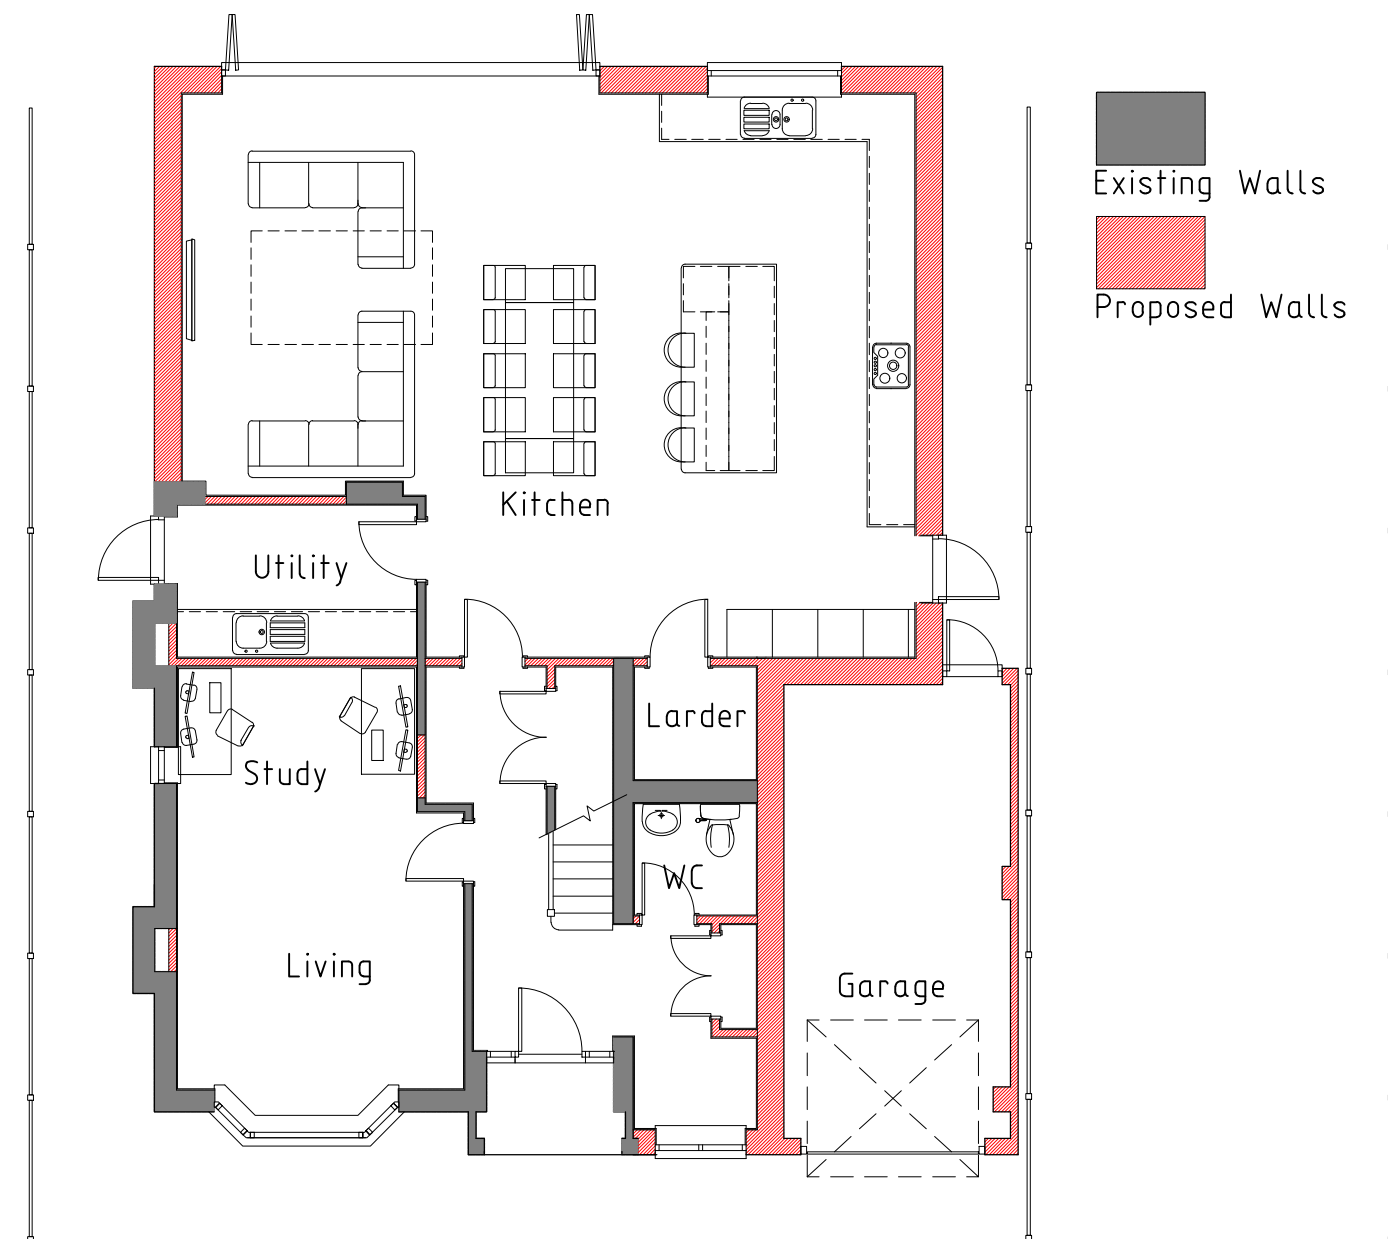

GROUND FLOOR LAYOUT
209m2 Proposed Floor Area

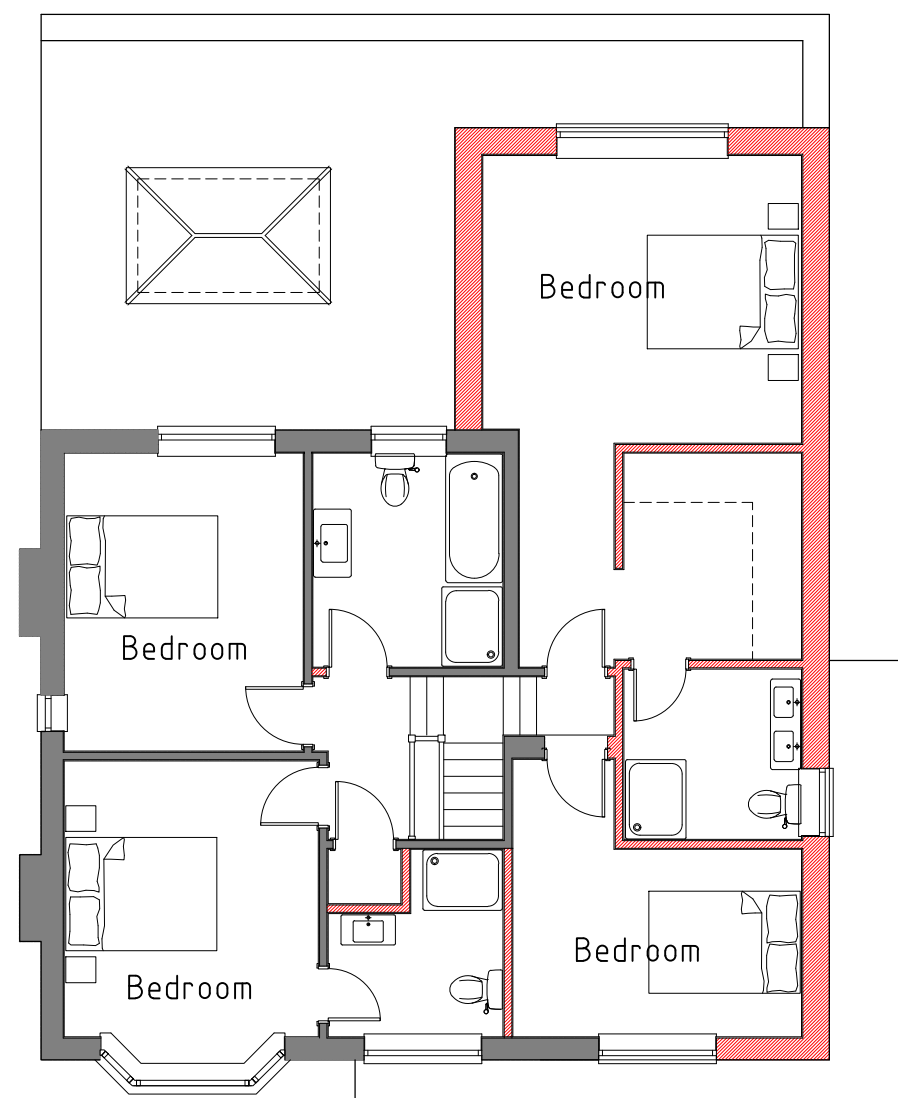

FIRST FLOOR LAYOUT

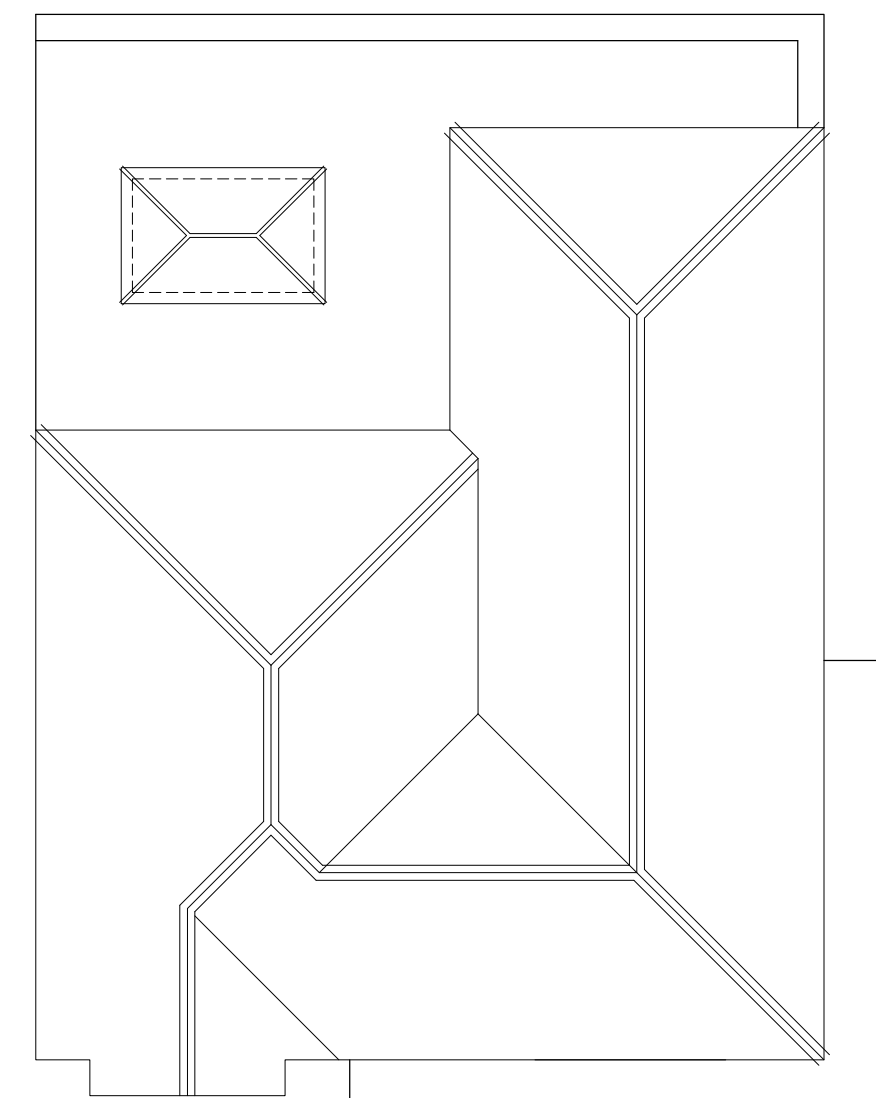

ROOF LAYOUT

0 1 2 3 4 5 6 7
Scale m

REV.	DATE	COMMENTS
PROJECT 50 Hilltop Road Earely, RG6 1DA		
PROJECT TITLE Single/Two storey side and rear extensions and Garden Room		
DRAWING TITLE PROPOSED PLANS & ELEVATIONS		
Planning & Technical Services 28 Shepherds Hill, Earley, Reading, Berkshire, RG6 1BB tel: 07714 100537 e-mail: steve@sk-tec.co.uk		
CLIENT Mr & Mrs Sancho		
SCALE 1:100 (A2)	DATE Aug '26	
DRG. No. 26/979-02	REV. A	