



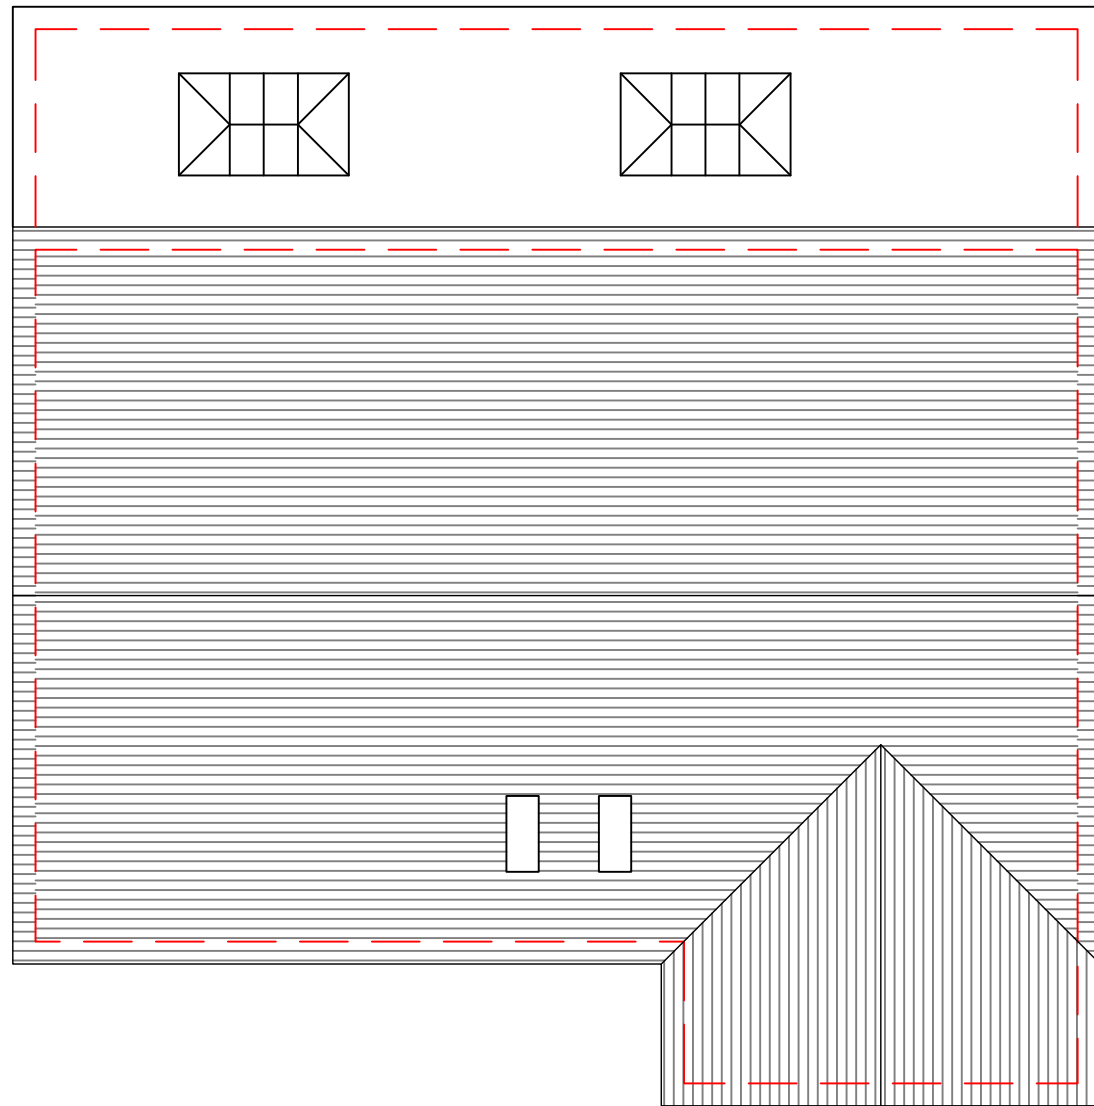

1

APPROVED ROOF PLAN
1:100

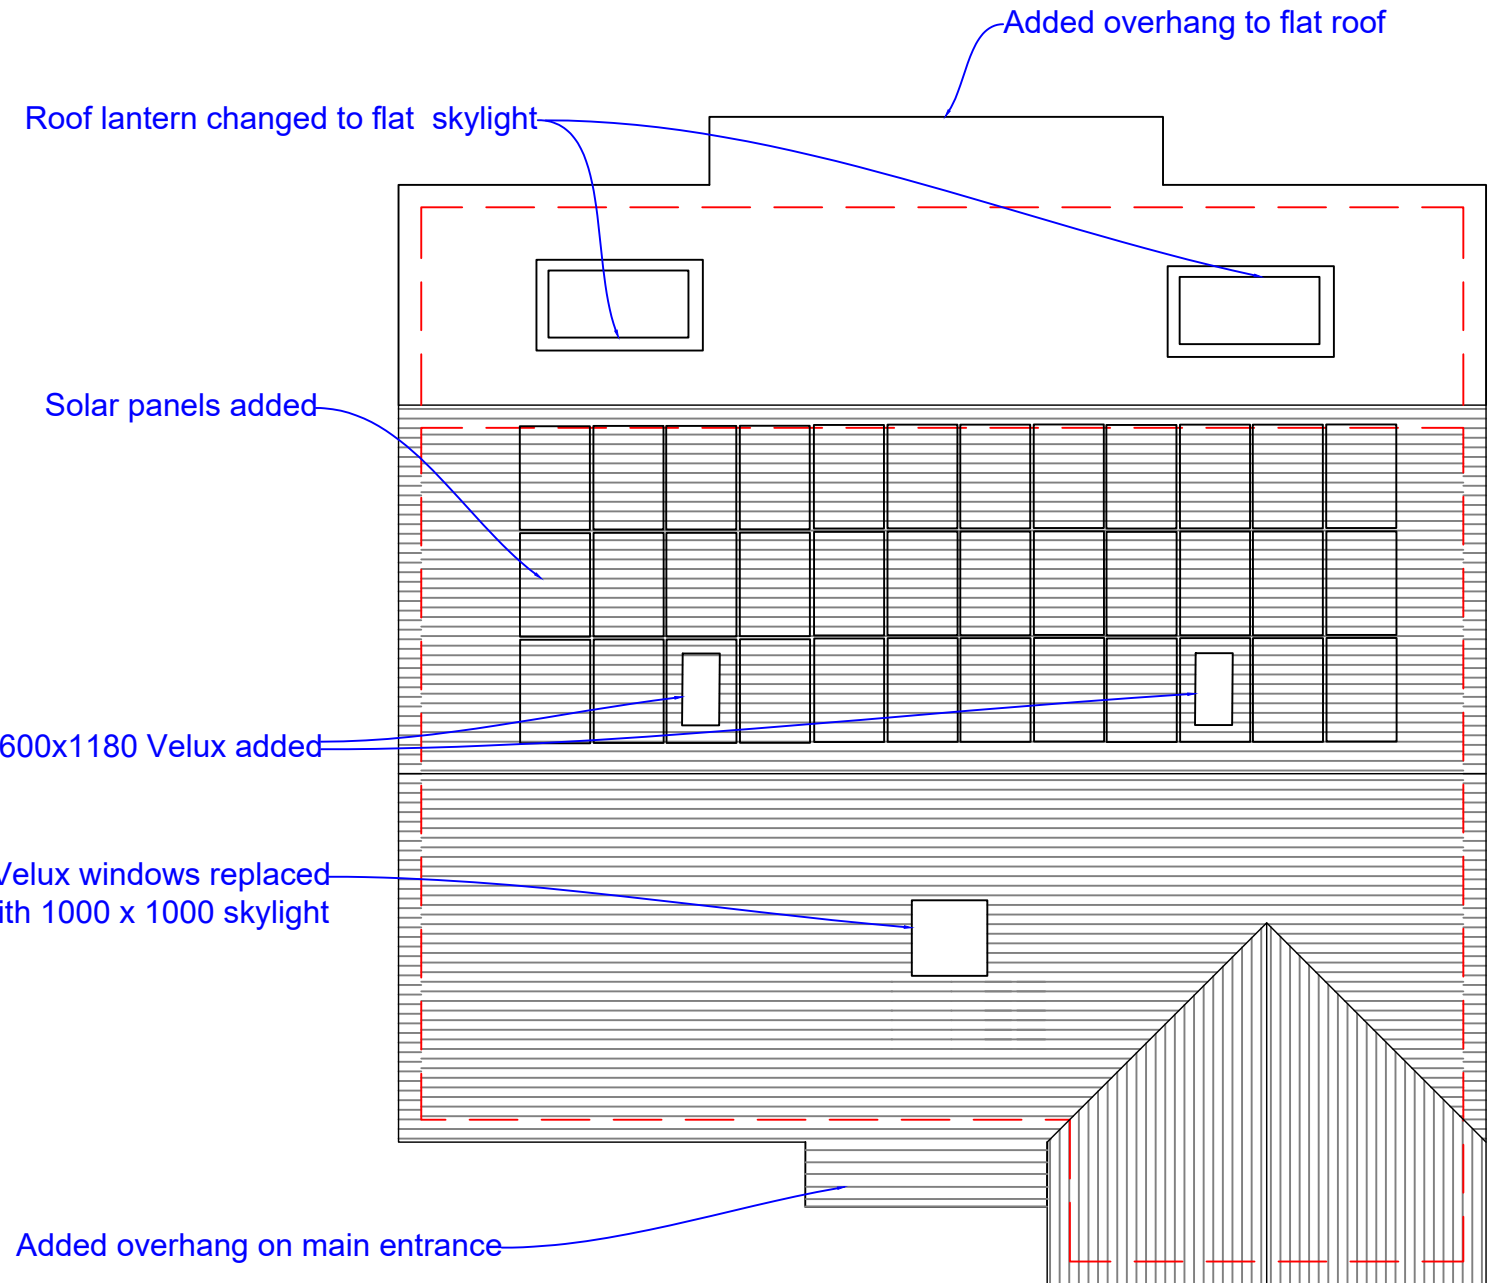

2

PROPOSED ROOF PLAN
1:100



Ram Duvvuri [Redacted]	Approved and proposed roof plan	
	Scale: 1:100 @A3	232, Reading Road Wokingham RG41 1HT
	Date: 25/05/2025	