






Front Elevation

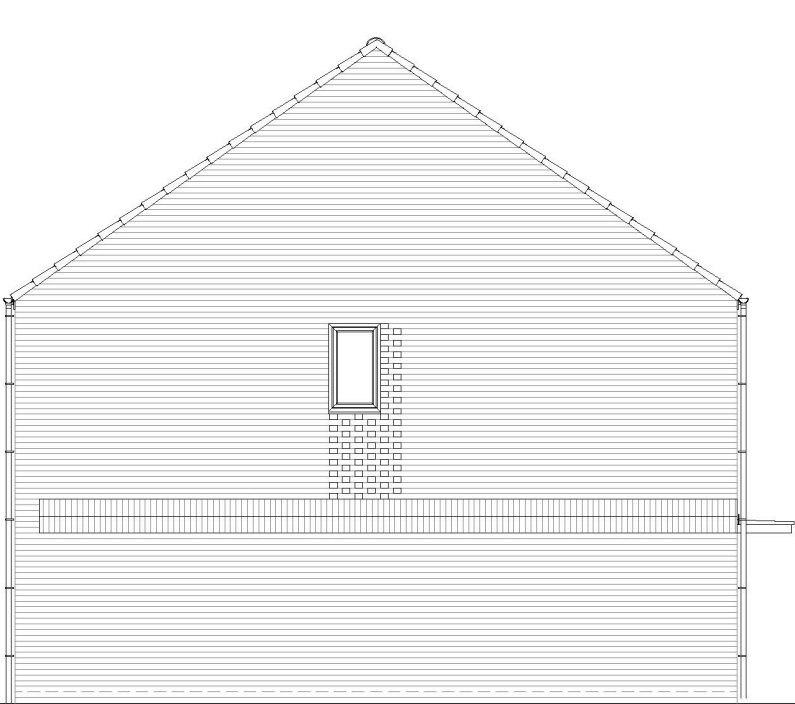


Side Elevation

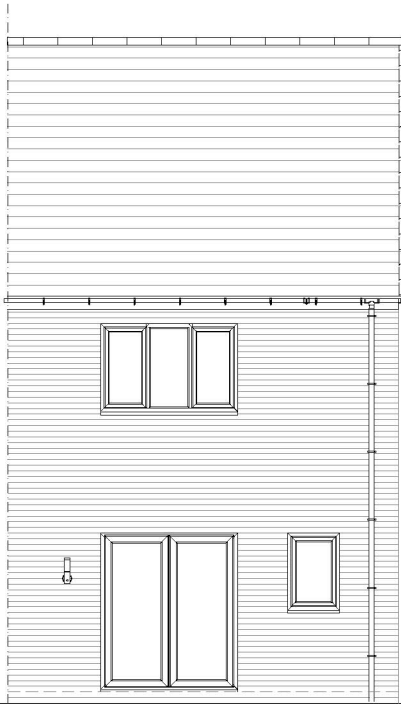


Rear Elevation

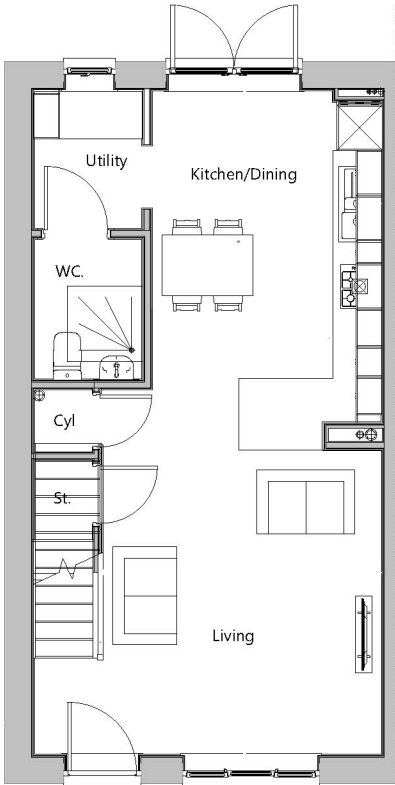

Ground Floor Plan

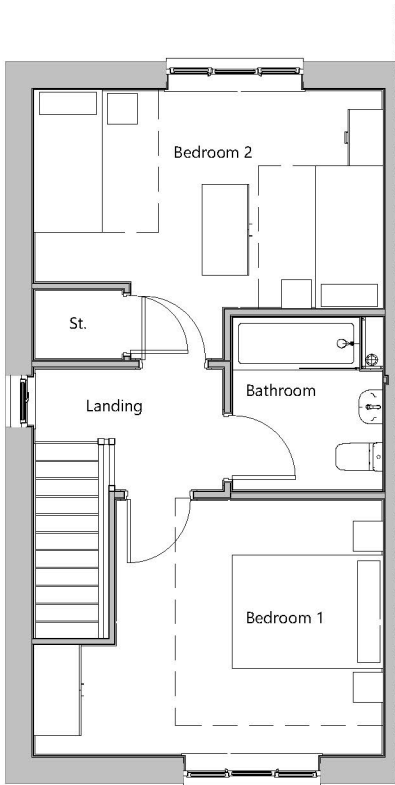

First Floor Plan

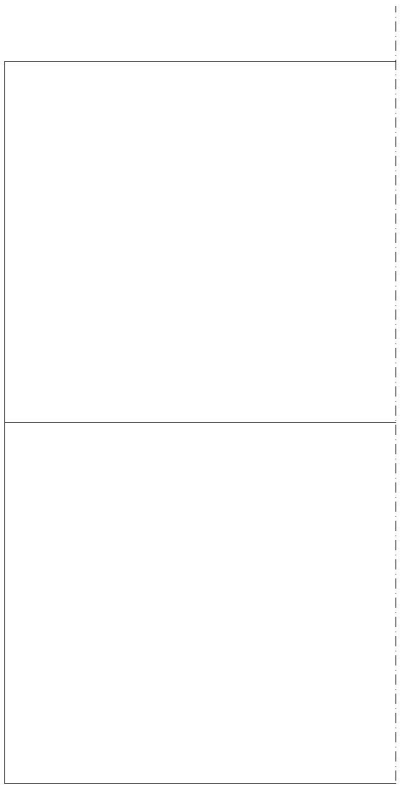


Roof Plan

PLOT No.
As Drawn - 15, 24, 30
Handed - 14, 25, 31

House Type	A2.7	Variation	Option	1
Bedrooms	2	Persons		4
Sq.ft	874	Sq.m		81.25

Note: Coloured elevations are indicative only. For detailed material specification, please refer to dwelling materials layout BDML.01.

 

Romsey T:01794 367703
Portishead T:01275 407000
London T:01794 367703

www.thrivearchitects.co.uk

This drawing is the copyright of Thrive Architects Ltd ©. All rights reserved. Ordnance Survey Data © Crown Copyright. All rights reserved. Licence No. 100007359. Permission is granted to scale from this drawing for the purposes of **Local Authority Planning Applications only**. For all other purposes DO NOT scale from this drawing. Contractors, sub-contractors and suppliers are to check all relevant dimensions and levels of the site and building before commencing any shop drawings or building work. Any discrepancies should be recorded to the Architect. Where applicable this drawing is to be read in conjunction with the Consultants' drawings / Clients' Construction Specification.

Rev	Description	Date	Au	Ch
A	Issued for Planning	31.05.24	NC	
B	Plot numbers updated.	18.11.24	AY	

Project	Land at Longwater Road Finchampstead		
Drawing	House Type A2.7 - End Terrace - Option 1 Floor Plans and Elevations		
Client	Catesby Estates PLC & Stonebond Properties (Guildford) Limited		
Job no.	CATE230603	Date	05.04.24
Dwg no.	HT.A2.7-END-1.pe	Rev.	B
Author	CJB	Checker	Scale 1:100 at A3
Status	PLANNING	Office	Romsey
Client ref.			

