




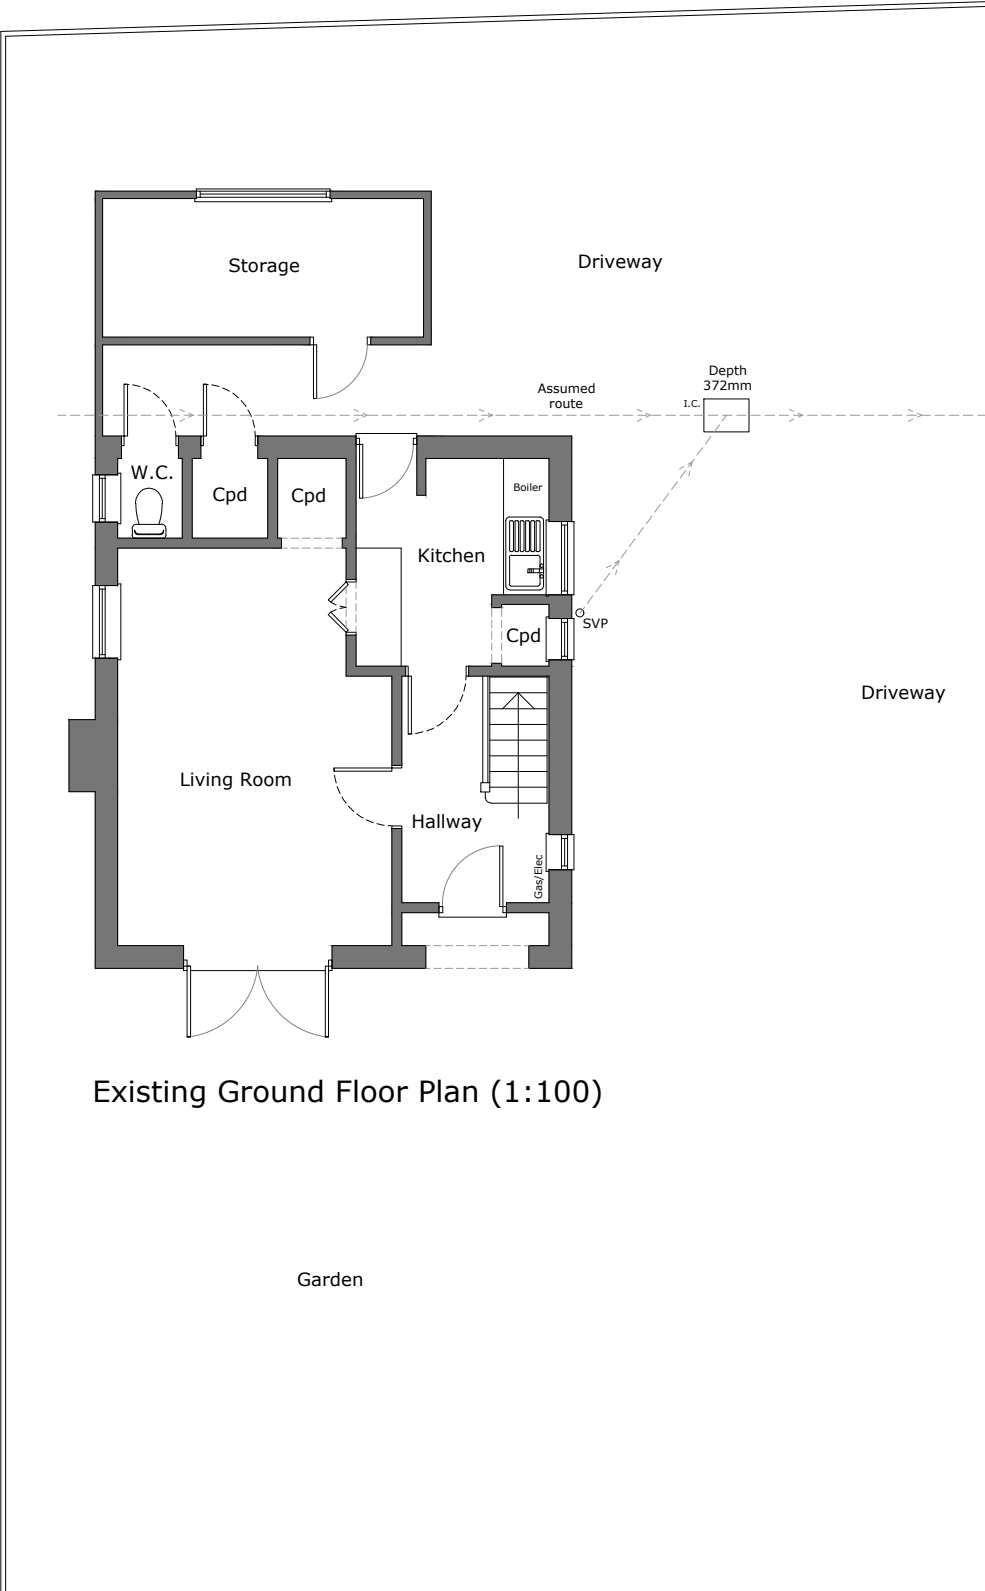

Existing Ground Floor Plan (1:100)

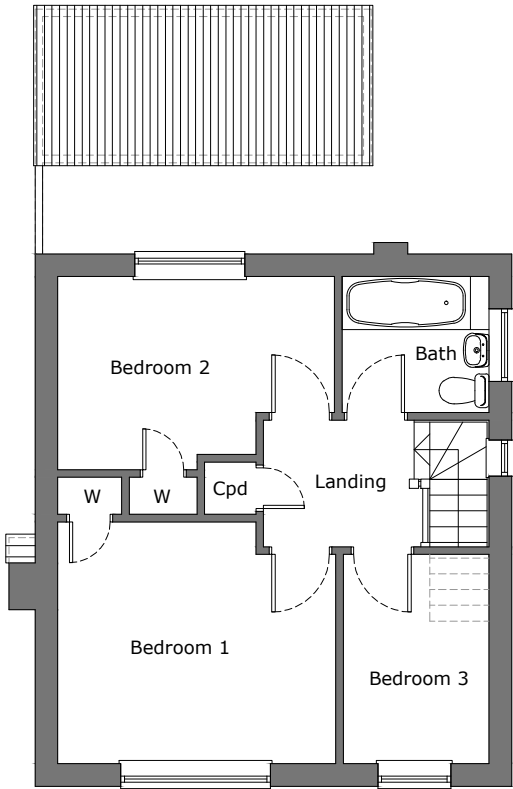

Existing First Floor Plan

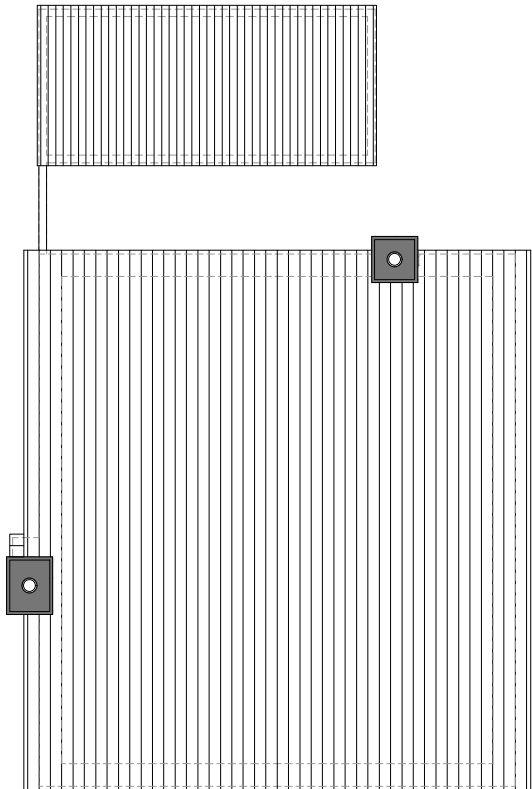

Existing Roof Plan



Scale Bar - 1:100

5 Ellis Road Crowthorne RG45 6PS	
Existing Plans	
1:100 @ A3	October 24
Drawn: MDT	01